


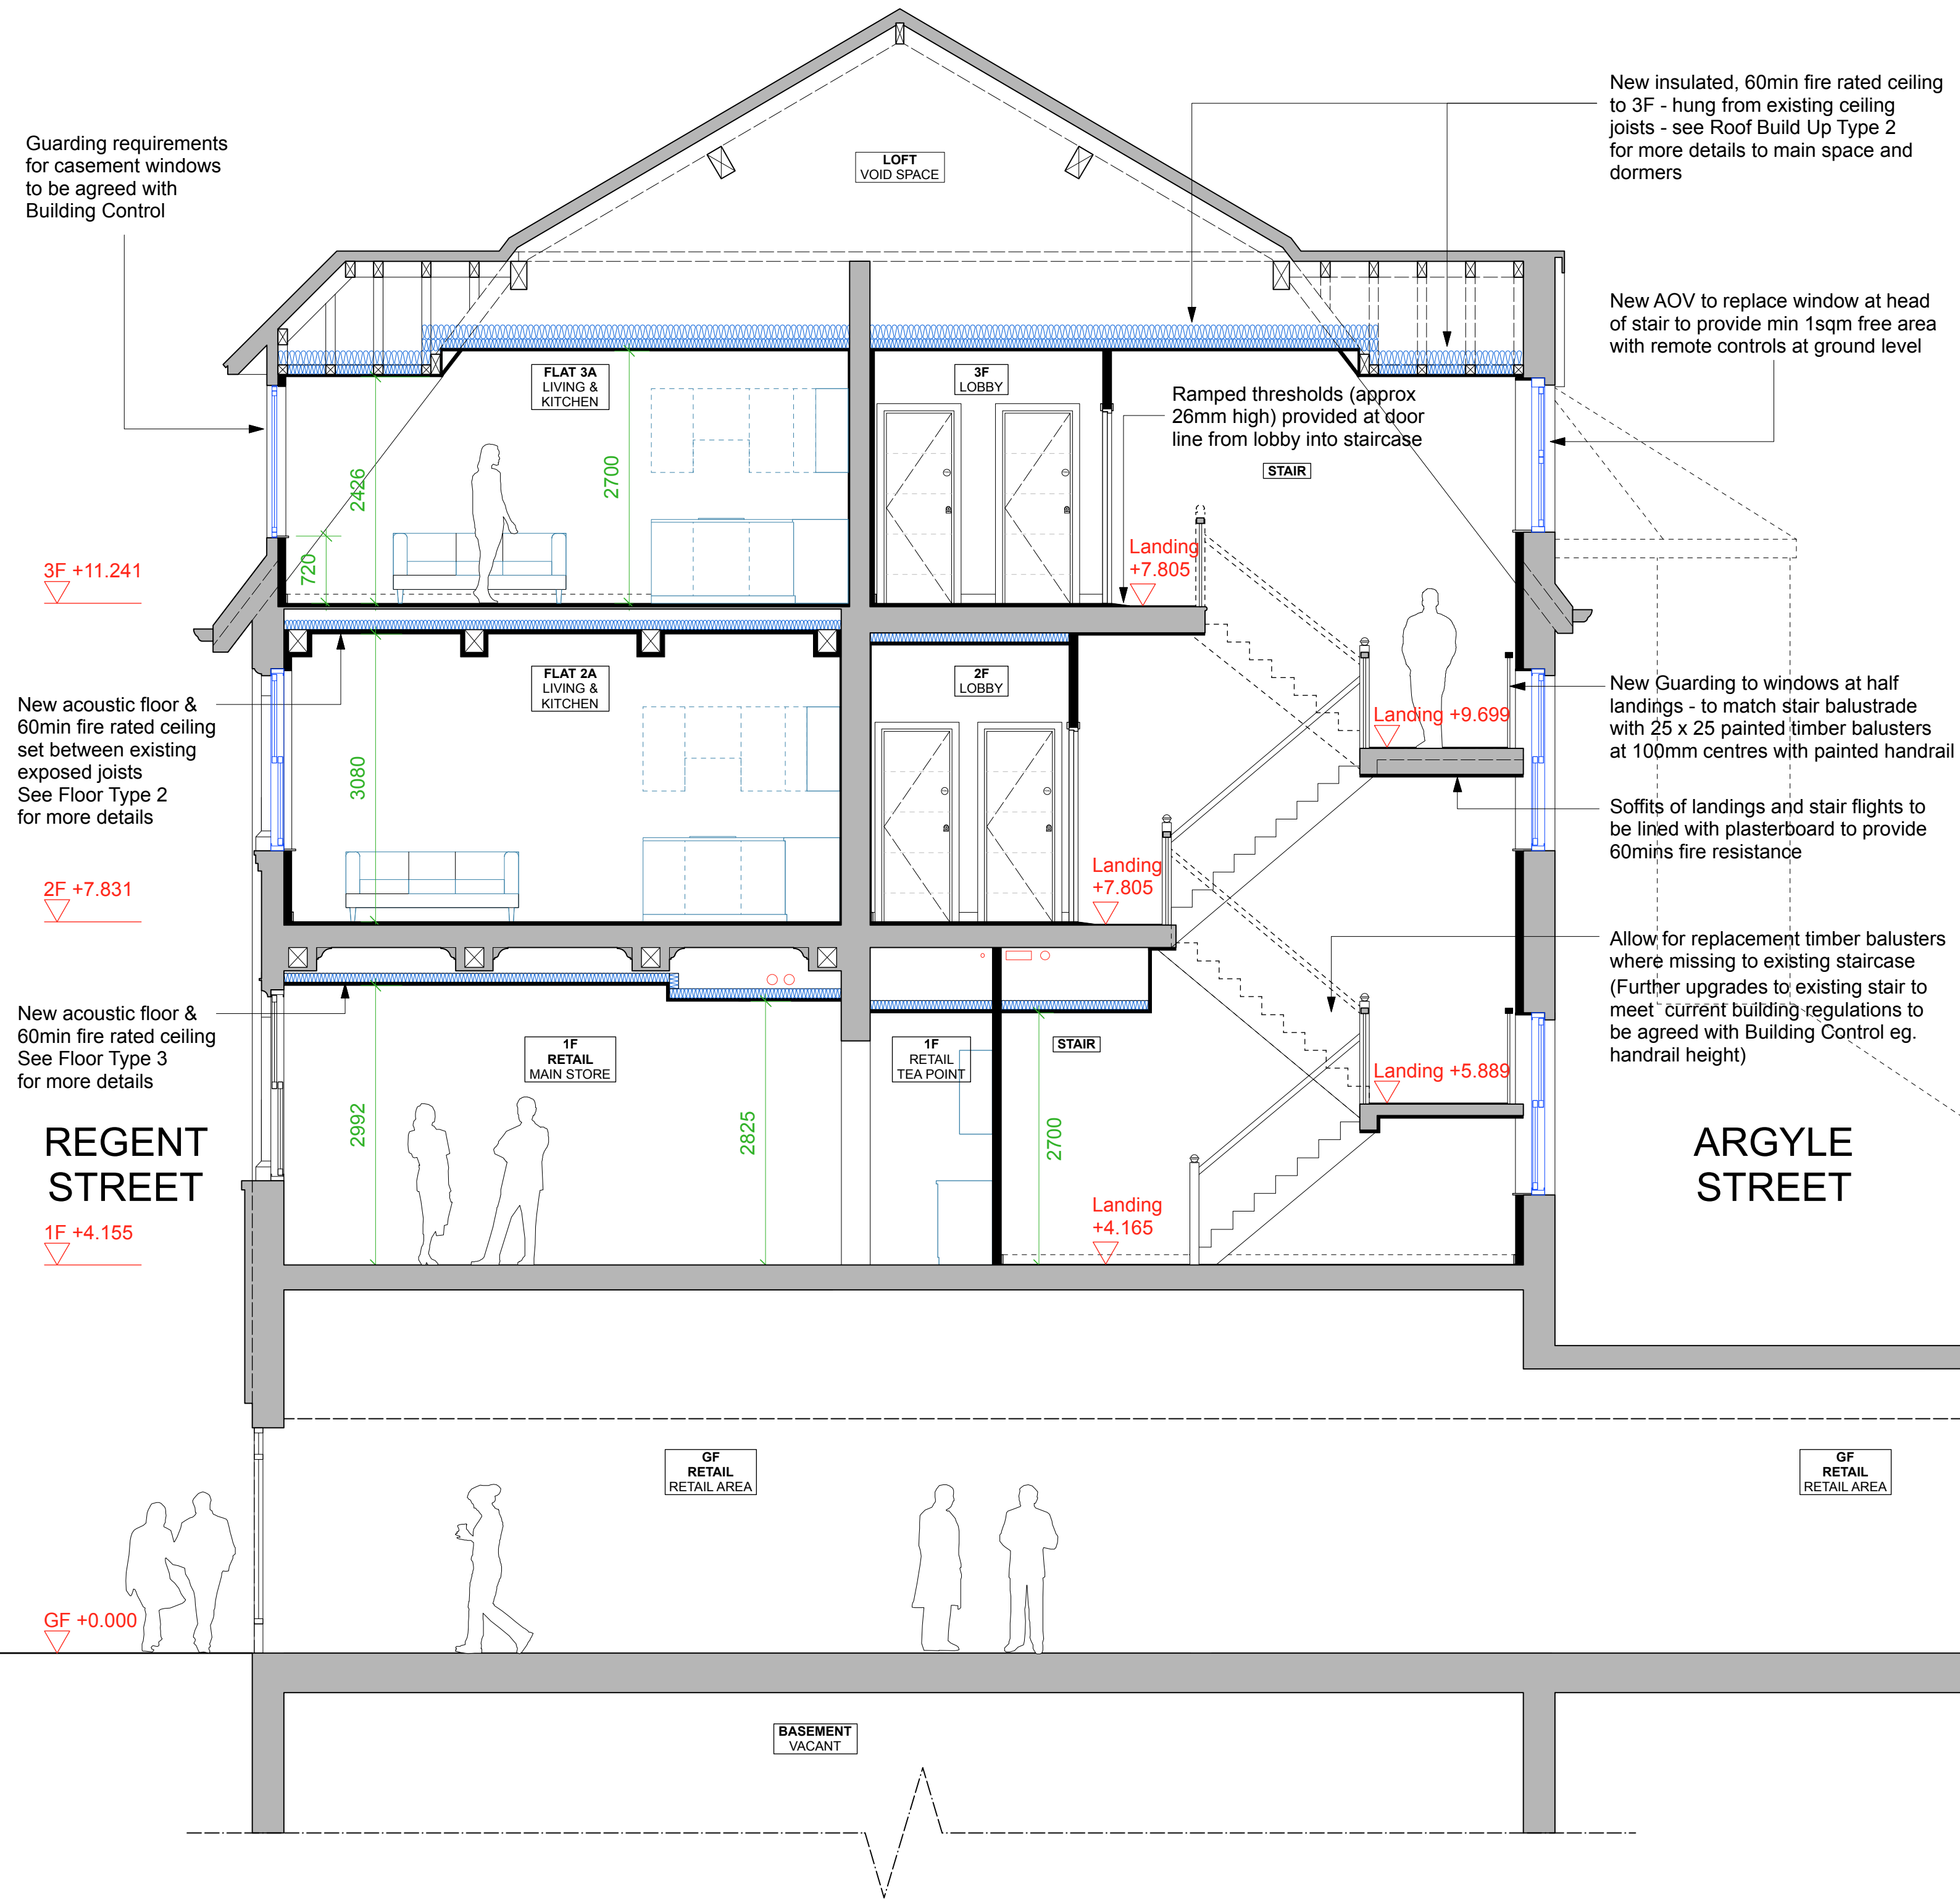

PROPOSED SECTION CC: 1:50 @ A2

01.0m2.0m3.0m4.0m		NOTES: To be read in conjunction with relevant Architect's and Structural Engineer's information Do not scale from this drawing, work to stated dimensions only. All dimensions in millimetres unless stated otherwise. All dimensions and levels to be checked on site. All discrepancies to be reported to the Project Manager / Architect before proceeding work.		-25.10.21First Issue		PROJECT: 2 Regent Street, Wrexham, LL11 1SA		PAUL HUGHES ARCHITECTS a. 10 Mersey Road, Sale, M33 6HN t. 07807 917 012 e. paul@paulhughesarchitects.co.uk	
				CLIENT: AH2 Developments Ltd					
				TITLE: PROPOSED SECTION CC					
				DRG NO: A031_RSW_044					
				REV: -SCALE: 1:50 @ A2					
				STATUS: Building Regs / Contract					
© Copyright Paul Hughes Architects 2021				REV: DATE: NOTES:		DATE: 25.10.2021			