


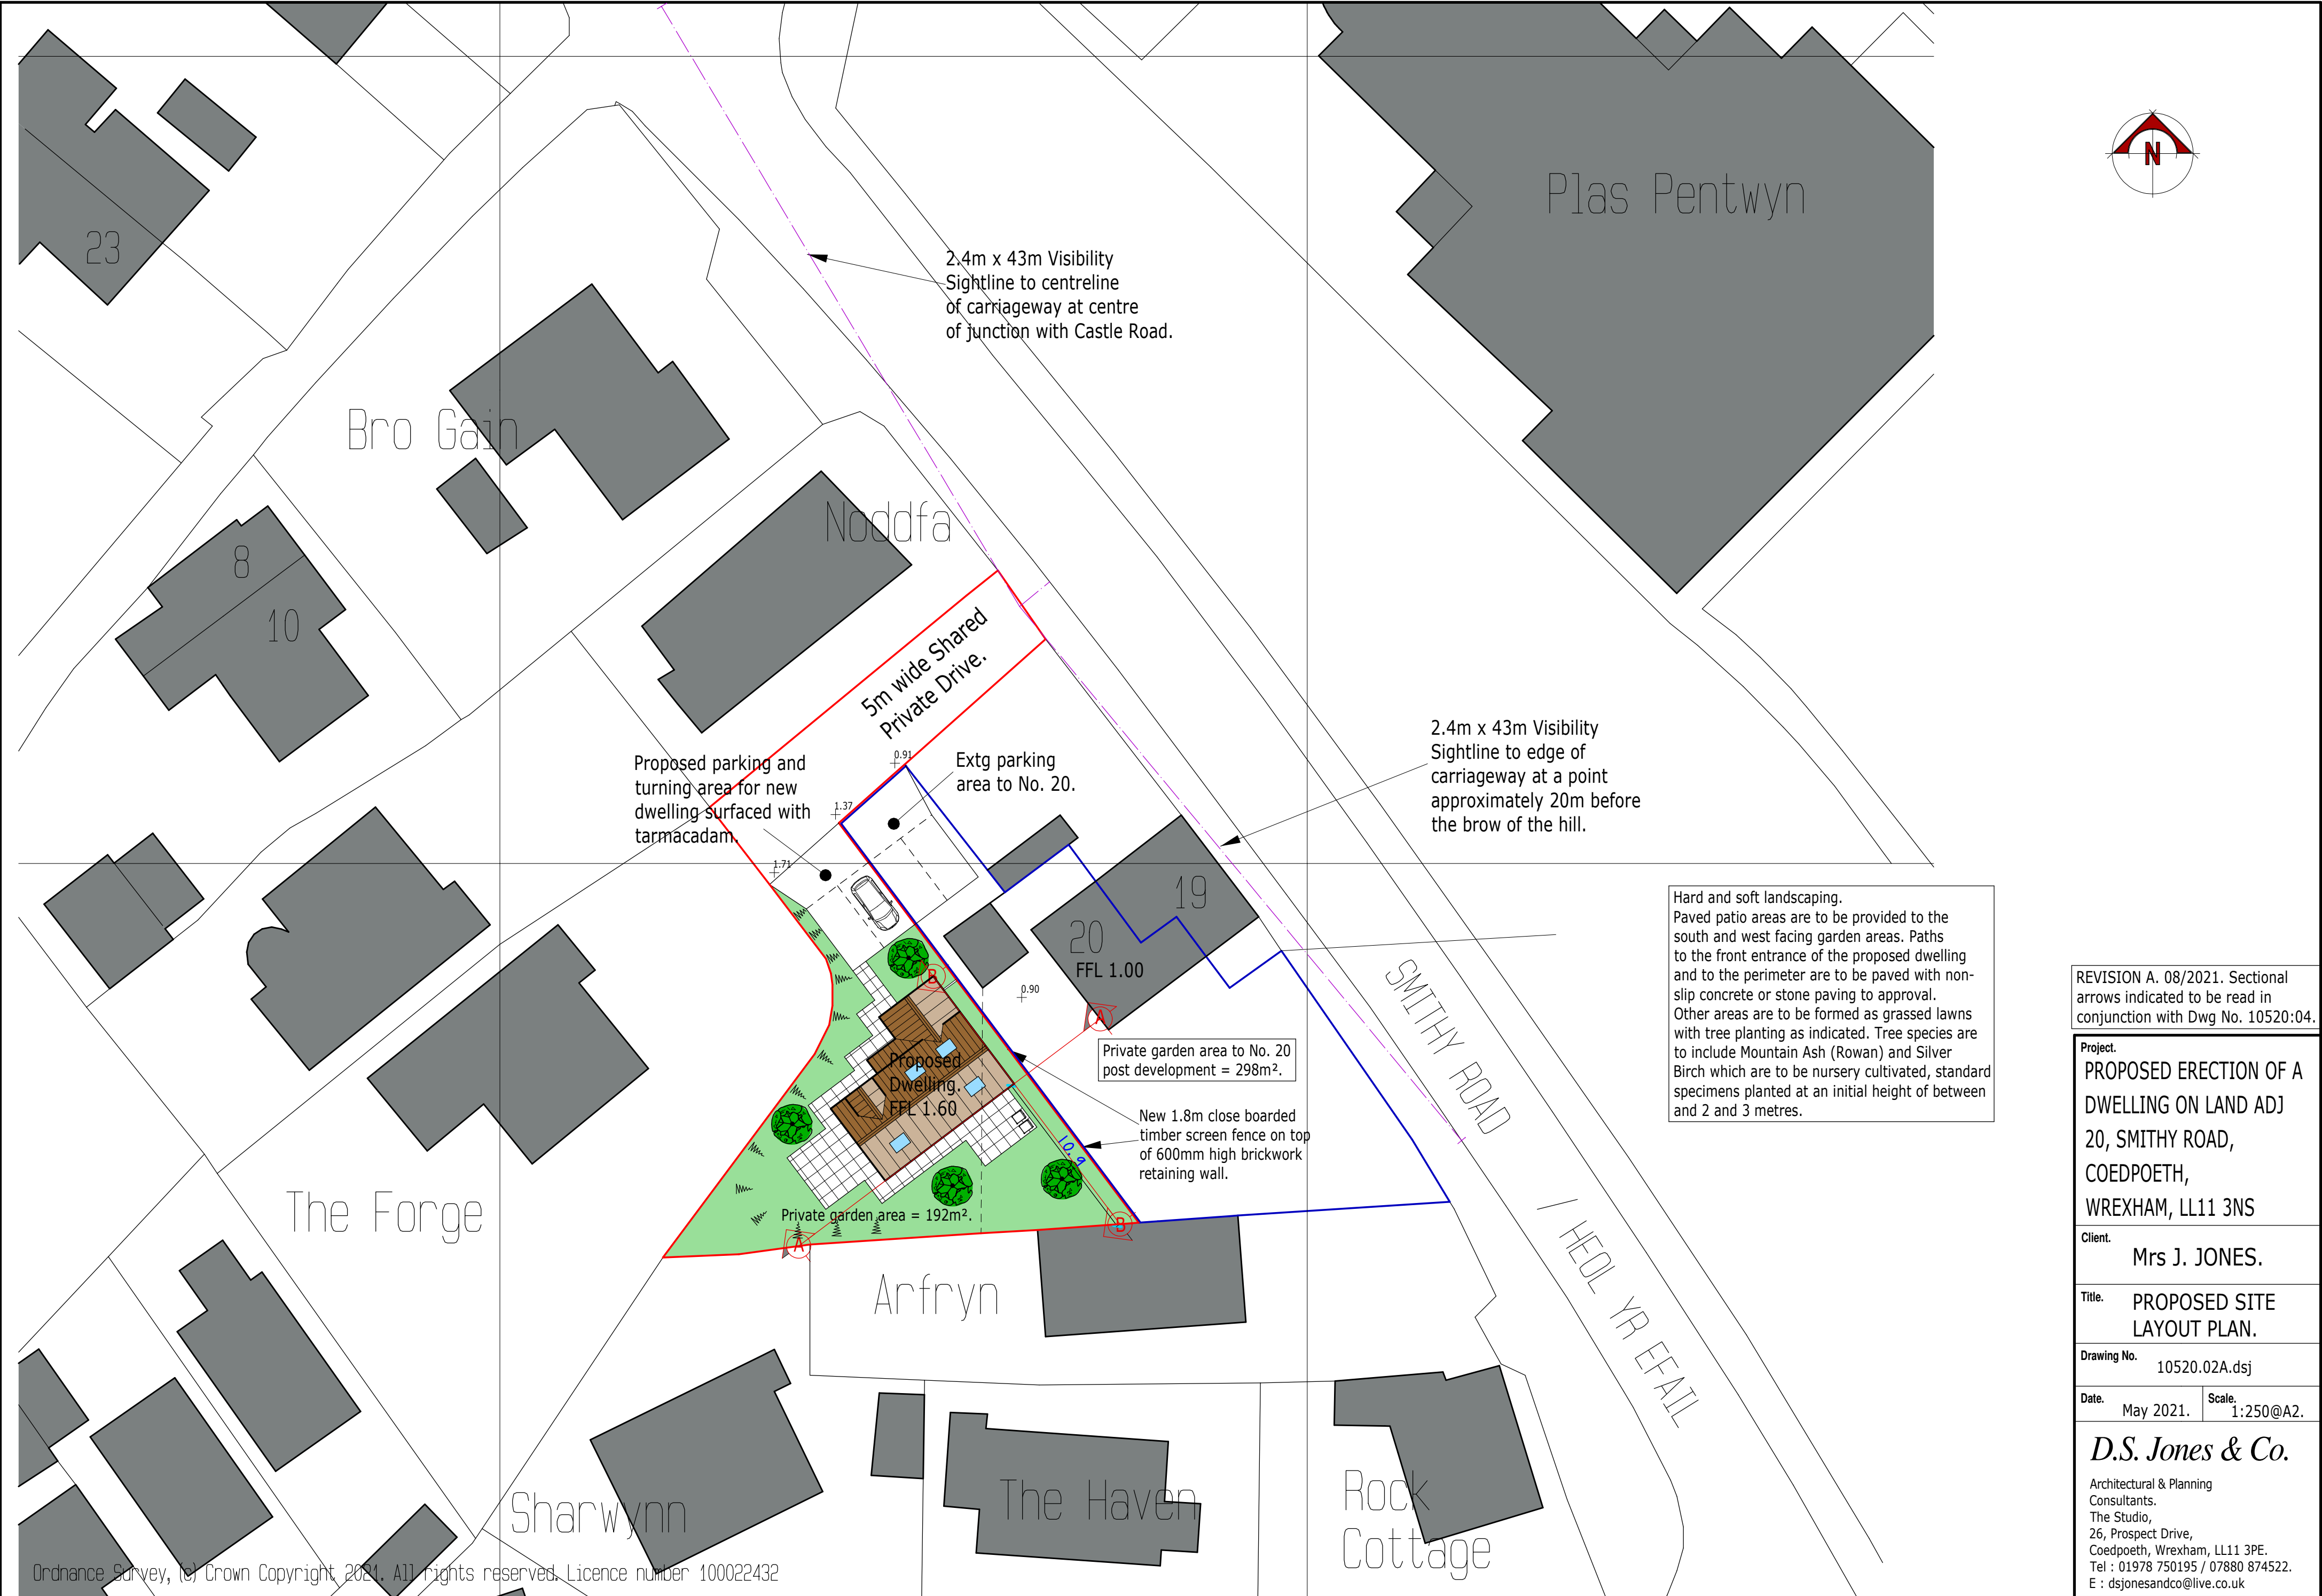

REVISION A. 08/2021. Sectional
arrows indicated to be read in
conjunction with Dwg No. 10520:04.

Project.

PROPOSED ERECTION OF A
DWELLING ON LAND ADJ
20, SMITHY ROAD,
COEDPOETH,
WREXHAM, LL11 3NS

Client. Mrs J. JONES.

Title.	PROPOSED SITE LAYOUT PLAN.
--------	-------------------------------

Drawing No. 10520.02A.dsj

Date.	May 2021.	Scale.	1:250@A2.
-------	-----------	--------	-----------

D.S. Jones & Co.

Architectural & Planning
Consultants.
The Studio,
26, Prospect Drive,
Coedpoeth, Wrexham, LL11 3PE.
Tel : 01978 750195 / 07880 874522.
E : dsjonesandco@live.co.uk