



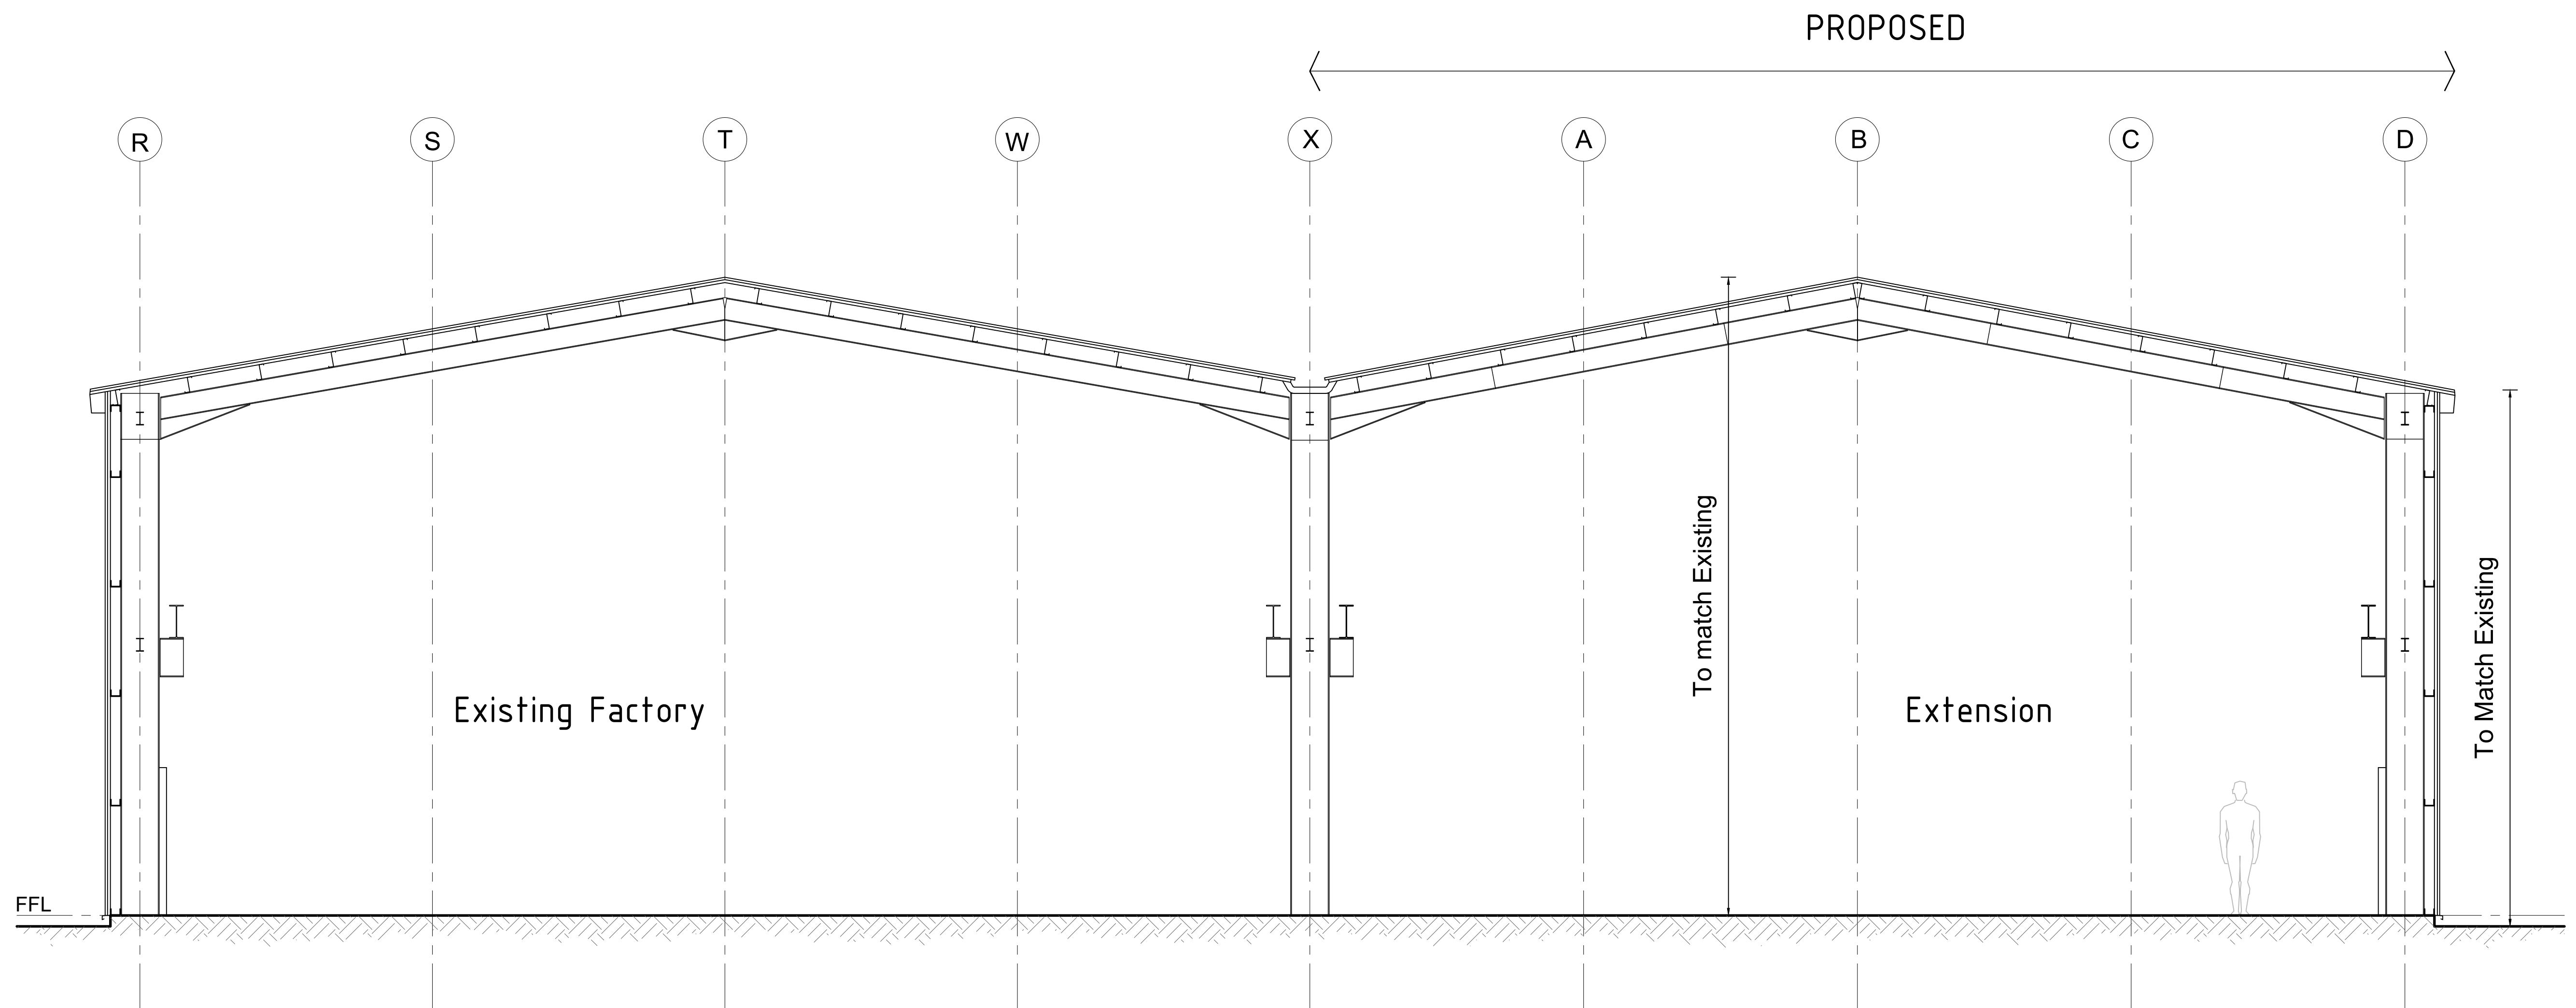

Section AA-01

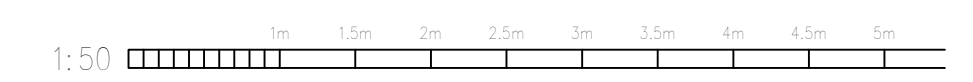

Proposed



Project; JB Fabrication (Wrexham) Ltd, Bryn Lane, Wrexham Industrial Estate, Wrexham, LL13 9UT	
Title; Proposed Section AA-01	Scale (A1); 1:50
Dwg No; JD/PD/04	Date; 19.02.2021
Revision;	