


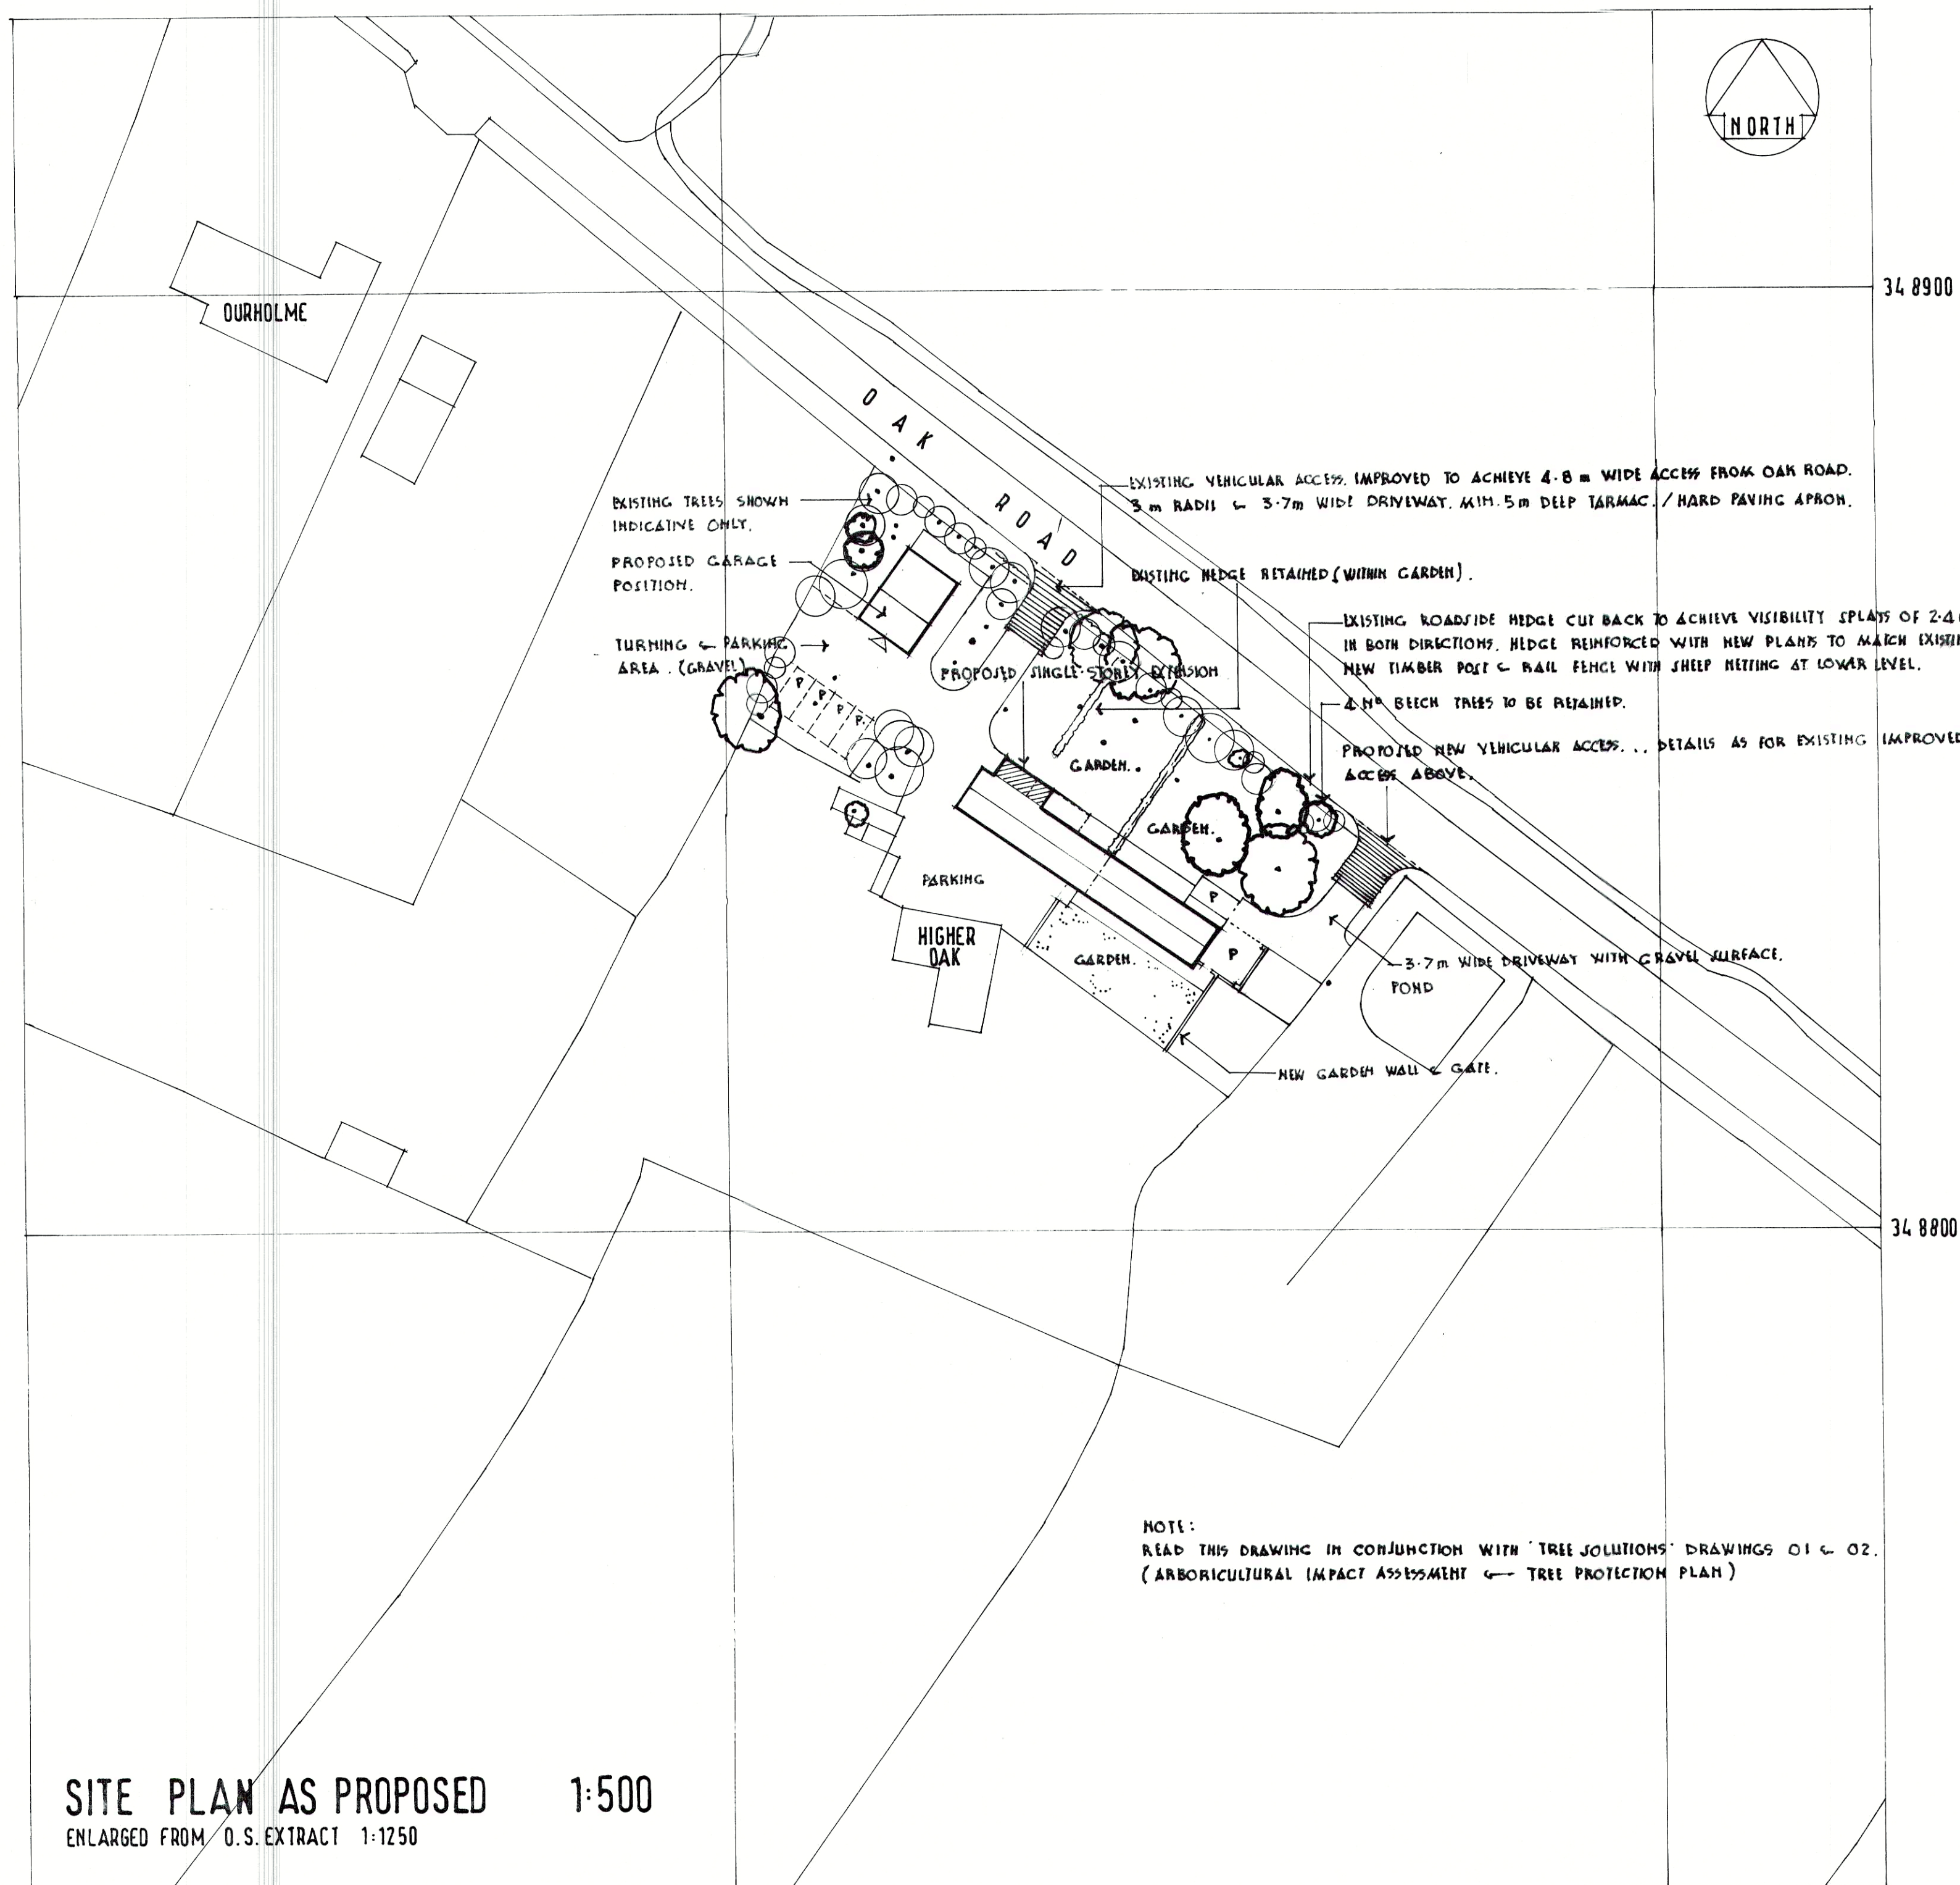

Dimensions should not be scaled from this drawing. All dimensions must be checked on site before work starts.

Notes



Ref.	Date	Name	Notes
C	25-06-18	TW	2H ² EXTENSIONS DELETED / ACCESS.
B	13-03-18	TW	EXTENSIONS REDUCED.
A	17-05-17	TW	GARAGE / EXISTING ACCESS.

Revisions

TECWYN WILLIAMS
B.A., B. Arch., R.I.B.A. Chartered Architect

The Old Bakehouse, High Street,
Farndon, Chester CH3 6PU
Telephone: 01829 271091
Email: tecwynwilliams@tiscali.co.uk

Project
HIGHER OAK
OAK ROAD, WREXHAM LL13 9RG

Drawing
SITE PLAN AS PROPOSED

Scale	1 : 500	Date	13 . 04 . 17
Project No.	16 / 28	Drwg. No.	SK 03 'C'