

 Earth Environmental & Geotechnical Houldsworths Mill Business Centre Houldsworth Street Stockport SK5 6DA		Borehole Log				Borehole No. WS1 Sheet 1 of 1	
Project Name: ALDI Ruabon Park		Project No. A2352		Co-ords: 329902.00 - 343487.00		Hole Type WS	
Location: Wrexham		Level: 0.00		Scale 1:50		Logged By NR	
Client: SWF Consulting Ltd		Dates: 19/01/2018 - 19/01/2018					

Well	Water Strikes	Samples and In Situ Testing			Depth (m)	Level (m)	Legend	Stratum Description	
		Depth (m)	Type	Results					
		0.20	ES		0.30	-0.30		Grass over dark brown clayey, slightly silty, sandy TOPSOIL. Sand is fine to coarse.	
		0.50	ES					Firm orange brown slightly silty, sandy, slightly gravelly CLAY. Gravel is angular to subrounded, fine to coarse sandstone and mudstone. Sand is fine to coarse.	
		0.60	D						
		1.00		N=9 (2,3/2,2,2,3)	0.90	-0.90		Loose becoming medium dense orange brown slightly clayey, slightly silty SAND and GRAVEL. Gravel is angular to rounded, fine to coarse of sandstone and mudstone. Sand is fine to coarse.	1
		1.00 - 3.00	B						
		2.00		N=23 (6,6/6,5,6,6)					2
		3.00		N=18 (6,6/6,5,4,3)					3
	4.00		N=19 (4,4/4,5,5,5)	4.00	-4.00		medium dense becoming very dense brown slightly silty, fine to coarse SAND.	4	
	4.50	D							
	5.00		N=50 (7,7/8,7,17,18)	5.00	-5.00			5	
							End of borehole at 5.00 m		
								6	
								7	
								8	
								9	
								10	

Remarks Location scanned with CAT.		
---------------------------------------	--	---

 Earth Environmental & Geotechnical Houldsworths Mill Business Centre Houldsworth Street Stockport SK5 6DA		Borehole Log			Borehole No. WS2 Sheet 1 of 1	
Project Name: ALDI Ruabon Park		Project No. A2352		Co-ords: 329917.00 - 343413.00		Hole Type WS
Location: Wrexham		Level: 0.00		Scale 1:50		
Client: SWF Consulting Ltd		Dates: 19/01/2018 - 19/01/2018		Logged By NR		

Well	Water Strikes	Samples and In Situ Testing			Depth (m)	Level (m)	Legend	Stratum Description	
		Depth (m)	Type	Results					
	▼	0.20	ES	N=17 (3,2/3,4,4,6)	0.40	-0.40		Grass over dark brown clayey, slightly silty, sandy TOPSOIL. Sand is fine to coarse.	1
		0.80	ES					Medium dense becoming loose orange brown slightly clayey, slightly silty SAND and GRAVEL. Gravel is angular to rounded, fine to coarse of sandstone and mudstone. Sand is fine to coarse.	
		1.00	D						
		1.00	B						
		2.00	D	N=10 (2,2/2,2,3,3)	2				
		2.00							
3.00	N=5 (2,2/1,2,1,1)	3							
4.00	N=4 (1,1/1,1,1,1)		4						
5.00	N=6 (1,1/1,1,2,2)			5					
								No recovery however material is assumed to be the same as above.	6
								7	
									8
								9	
									10

Remarks Location scanned with CAT.								 Earth Environmental & Geotechnical
---------------------------------------	--	--	--	--	--	--	--	---



Earth Environmental
& Geotechnical

Earth Environmental & Geotechnical
Houldsworths Mill Business Centre
Houldsworth Street
Stockport
SK5 6DA

Borehole Log

Borehole No.

WS3

Sheet 1 of 1

Project Name: ALDI Ruabon Park

Project No.
A2352

Co-ords: 329891.00 - 343407.00

Hole Type
WS

Location: Wrexham

Level: 0.00

Scale
1:50

Client: SWF Consulting Ltd

Dates: 19/01/2018 - 19/01/2018

Logged By
NR

Well	Water Strikes	Samples and In Situ Testing			Depth (m)	Level (m)	Legend	Stratum Description	
		Depth (m)	Type	Results					
		0.20	ES					Grass over dark brown clayey, slightly silty, sandy, slightly gravelly TOPSOIL. Gravel is angular to subangular, fine to coarse sandstone. Sand is fine to coarse.	
		0.30	D		0.40	-0.40			
		0.50	ES						
		0.70	D		0.80	-0.80		Firm orange brown slightly silty, sandy, slightly gravelly CLAY. Gravel is angular to subrounded, fine to coarse sandstone and mudstone. Sand is fine to coarse.	1
		1.00		N=10 (3,3/2,3,2,3)					
		1.00 - 3.00	B						
		1.50	D					Loose becoming medium dense orange brown slightly silty, gravelly fine to coarse SAND. Gravel is angular to rounded, fine to coarse sandstone and mudstone.	2
		2.00		N=8 (2,2/3,2,1,2)					
		3.00		N=4 (2,1/1,1,1,1)					3
		4.00		N=12 (1,2/3,2,4,3)					4
		5.00		N=13 (4,2/3,4,3,3)					5
		6.00		N=15 (3,4/4,3,4,4)	6.00	-6.00		End of borehole at 6.00 m	6
									7
									8
									9
									10

Remarks

Location scanned with CAT.

 
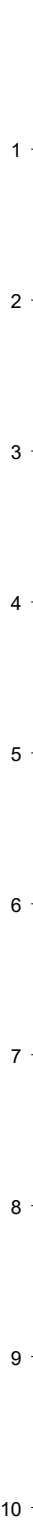
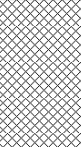


 Earth Environmental & Geotechnical Houldsworths Mill Business Centre Houldsworth Street Stockport SK5 6DA		Borehole Log			Borehole No. WS4 Sheet 1 of 1	
Project Name: ALDI Ruabon Park		Project No. A2352		Co-ords: 329819.00 - 343391.00		Hole Type WS
Location: Wrexham		Level: 0.00		Scale 1:50		
Client: SWF Consulting Ltd		Dates: 19/01/2018 - 19/01/2018		Logged By NR		

Well	Water Strikes	Samples and In Situ Testing			Depth (m)	Level (m)	Legend	Stratum Description	
		Depth (m)	Type	Results					
		0.20	ES	N=9 (2,2/2,1,3,3)	0.40	-0.40		Grass over dark brown clayey, slightly silty, sandy TOPSOIL. Sand is fine to coarse.	1
	0.40 - 1.90	B							
	0.70	ES							
	1.00	D							
	1.00								
		1.90 - 2.40	B	N=7 (2,2/2,1,2,2)	1.90	-1.90		Loose becoming very dense orange brown slightly silty SAND and GRAVEL. Gravel is angular to rounded, fine to coarse of sandstone and mudstone. Sand is fine to coarse	2
		2.00							
		3.00	N=11 (2,1/2,5,2,2)						
		4.00		N=50 (8,8/50 for 270mm)	4.00	-4.00		End of borehole at 4.00 m	4
									5
									6
									7
									8
									9
									10

Remarks
 Location scanned with CAT.



 Earth Environmental & Geotechnical Houldsworths Mill Business Centre Houldsworth Street Stockport SK5 6DA					Borehole Log			Borehole No. WS5 Sheet 1 of 1		
Project Name: ALDI Ruabon Park					Project No. A2352		Co-ords: 329816.00 - 343437.00		Hole Type WS	
Location: Wrexham					Level: 0.00		Scale 1:50			
Client: SWF Consulting Ltd					Dates: 19/01/2018 - 19/01/2018		Logged By NR			
Well	Water Strikes	Samples and In Situ Testing			Depth (m)	Level (m)	Legend	Stratum Description		
		Depth (m)	Type	Results						
					0.30	-0.30		Grass over dark brown clayey, slightly silty, sandy TOPSOIL. Sand is fine to coarse.		
					1.00			Medium dense orange brown slightly clayey, slightly silty, slightly gravelly fine to coarse SAND. Gravel is angular to subrounded, fine to coarse sandstone and mudstone. Occasional PFA.		
					1.30	-1.30				
	1.90 - 2.40 2.00	B	N=18 (11,9/6,4,4,4)	1.90	-1.90		Medium dense orange brown slightly clayey, slightly silty, slightly gravelly fine to coarse SAND. Gravel is angular to subrounded, fine to coarse sandstone and mudstone.			
								Medium dense becoming dense orange brown slightly clayey, slightly silty SAND and GRAVEL. Gravel is angular to rounded, fine to coarse of sandstone and mudstone. Sand is fine to coarse. Very loose at water table surface.		
		3.00		N=16 (5,4/4,4,4,4)					2	
				N=1 (1,0/0,1,0,0)					3	
		4.00		N=27 (5,5/4,6,6,11)					4	
		5.00		N=45 (11,12/10,11,11,13)	5.00	-5.00		End of borehole at 5.00 m	5	
									6	
									7	
									8	
									9	
									10	
Remarks Location scanned with CAT.										

Trial Pit Log

Trialpit No

TPA

Sheet 1 of 1

Project Name: ALDI Ruabon Park

Project No.
A2352

Co-ords:	329820.00 - 343467.00
----------	-----------------------

Level: 0.00

Date _____

15/01/2018

Location: Wrexham

Dimensions

2.5

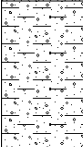
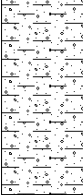
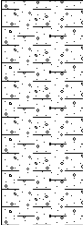
Depth
3.10

2.0

Scale
1:20

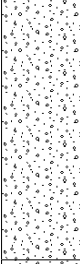
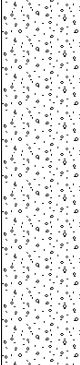
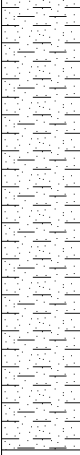
Logged
NR

Client: SWF Consulting Ltd

Water Strike	Samples and In Situ Testing			Depth (m)	Level (m)	Legend	Stratum Description
	Depth	Type	Results				
				0.20	-0.20		Vegetation over dark brown clayey, slightly silty, sandy TOPSOIL. Sand is fine to coarse.
							Stiff dark brown slightly silty, slightly sandy, gravelly CLAY. Gravel is angular to subangular , fine to coarse sandstone and mudstone. sand is fine to coarse
				1.00	-1.00		Very stiff dark brown and grey slightly silty, slightly sandy, gravelly CLAY. Gravel is angular to subangular, fine to coarse sandstone and mudstone. sand is fine to coarse
							Orange brown slightly clayey, slightly silty SAND and GRAVEL. Gravel is angular to rounded, fine to coarse of sandstone and mudstone. Sand is fine to coarse.
				3.10	-3.10	End of pit at 3.10 m	

Remarks:	Location scanned with CAT.
----------	----------------------------

Stability: Stable Sidewalls

 Earth Environmental & Geotechnical Houldsworths Mill Business Centre Houldsworth Street Stockport SK5 6DA				Trial Pit Log				Trialpit No TPV Sheet 1 of 1		
Project Name: ALDI Ruabon Park				Project No. A2352		Co-ords: 329922.00 - 343384.00 Level: 0.00		Date 15/01/2018		
Location: Wrexham				Dimensions (m): Depth 3.10		2.2 		Scale 1:20 Logged NR		
Client: SWF Consulting Ltd										
Water Strike	Samples and In Situ Testing			Depth (m)	Level (m)	Legend	Stratum Description			
	Depth	Type	Results							
				0.20	-0.20		Vegetation over dark brown clayey, slightly silty, sandy TOPSOIL. Sand is fine to coarse.			1
				0.90	-0.90		Orange brown slightly clayey, slightly silty SAND and GRAVEL. Gravel is angular to rounded, fine to coarse of sandstone and mudstone. Sand is fine to coarse.			
				1.90	-1.90		Yellow brown slightly clayey, slightly silty SAND and GRAVEL. Gravel is angular to rounded, fine to coarse of sandstone and mudstone. Sand is fine to coarse.			
				3.10	-3.10		Very stiff greys silty slightly sandy CLAY. Sand is fine to medium. <i>PP at 2.50m -168kN/m2, 168kN/m2, 180N/m2.</i>			2
							End of pit at 3.10 m			3
										4
Remarks: Location scanned with CAT.										
Stability: Stable Sidewalls										



Earth Environmental & Geotechnical
Houldsworths Mill Business Centre
Houldsworth Street
Stockport
SK5 6DA

Trial Pit Log

Trialpit No

TPU

Sheet 1 of 1

Project Name: ALDI Ruabon Park

Project No.
A2352

Co-ords: 329889.00 - 343385.00
Level: 0.00

Date
15/01/2018

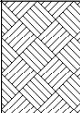
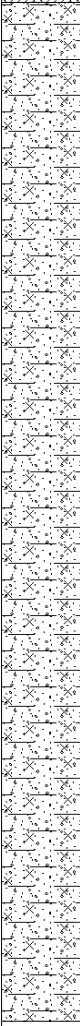
Location: Wrexham

Dimensions (m):
Depth 3.00
1.9
0.7

Scale
1:20

Logged
NR

Client: SWF Consulting Ltd

Water Strike	Samples and In Situ Testing			Depth (m)	Level (m)	Legend	Stratum Description
	Depth	Type	Results				
				0.30	-0.30		Vegetation over dark brown clayey, slightly silty, sandy TOPSOIL. Sand is fine to coarse.
							Orange brown clayey, slightly silty, gravelly fine to coarse SAND. Gravel is subangular to rounded, fine to coarse sandstone and mudstone.
				3.00	-3.00		End of pit at 3.00 m

1

2

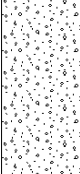
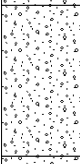
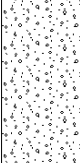
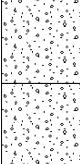
3

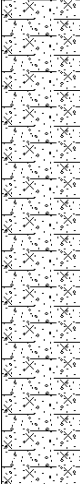
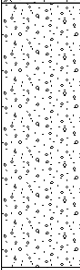
4

Remarks: Location scanned with CAT.

Stability: Stable Sidewalls



 Earth Environmental & Geotechnical Houldsworths Mill Business Centre Houldsworth Street Stockport SK5 6DA				Trial Pit Log				Trialpit No TPS Sheet 1 of 1	
Project Name: ALDI Ruabon Park				Project No. A2352		Co-ords: 329881.00 - 343443.00 Level: 0.00		Date 15/01/2018	
Location: Wrexham				Dimensions (m):		2.3		Scale 1:20	
Client: SWF Consulting Ltd				Depth 2.80				Logged NR	
Water Strike	Samples and In Situ Testing			Depth (m)	Level (m)	Legend	Stratum Description		
	Depth	Type	Results						
▼				0.20	-0.20		Vegetation over dark brown clayey, slightly silty, sandy TOPSOIL. Sand is fine to coarse.		
							Brown slightly clayey, slightly silty SAND and GRAVEL. Gravel is angular to rounded, fine to coarse of sandstone and mudstone. Sand is fine to coarse.		
				0.70	-0.70		Yellow brown slightly clayey, slightly silty SAND and GRAVEL. Gravel is angular to rounded, fine to coarse of sandstone and mudstone. Sand is fine to coarse.		
				1.10	-1.10		Orange brown slightly clayey, slightly silty SAND and GRAVEL. Gravel is angular to rounded, fine to coarse of sandstone and mudstone. Sand is fine to coarse.		
				1.80	-1.80		Grey slightly clayey, slightly silty SAND and GRAVEL. Gravel is angular to rounded, fine to coarse of sandstone and mudstone. Sand is fine to coarse.		
				2.80	-2.80	End of pit at 2.80 m			
Remarks: Location scanned with CAT.									
Stability: Unstable Sidewalls									

 Earth Environmental & Geotechnical Houldsworths Mill Business Centre Houldsworth Street Stockport SK5 6DA				Trial Pit Log				Trialpit No TPR Sheet 1 of 1	
Project Name: ALDI Ruabon Park				Project No. A2352		Co-ords: 329919.00 - 343436.00 Level: 0.00		Date 15/01/2018	
Location: Wrexham						Dimensions (m): Depth 2.20 0.7 1.8		Scale 1:20 Logged NR	
Client: SWF Consulting Ltd									
Water Strike	Samples and In Situ Testing			Depth (m)	Level (m)	Legend	Stratum Description		
	Depth	Type	Results						
				0.20	-0.20		Vegetation over dark brown clayey, slightly silty, sandy TOPSOIL. Sand is fine to coarse.		
							Orange brown clayey, slightly silty, gravelly fine to coarse SAND. Gravel is subangular to rounded, fine to coarse sandstone and mudstone.		
				1.50	-1.50		Orange brown slightly clayey, slightly silty SAND and GRAVEL. Gravel is angular to rounded, fine to coarse of sandstone and mudstone. Sand is fine to coarse.		
				2.20	-2.20	End of pit at 2.20 m			
Remarks: Location scanned with CAT.									
Stability: Stable Sidewalls									





Earth Environmental & Geotechnical
Houldsworths Mill Business Centre
Houldsworth Street
Stockport
SK5 6DA

Trial Pit Log

Trialpit No

TPO

Sheet 1 of 1

Project Name: ALDI Ruabon Park

Project No.
A2352

Co-ords: 329923.00 - 343482.00
Level: 0.00

Date
15/01/2018

Location: Wrexham

Dimensions (m):
Depth 2.00
1.7
0.7

Scale
1:20

Logged
NR

Client: SWF Consulting Ltd

Water Strike	Samples and In Situ Testing			Depth (m)	Level (m)	Legend	Stratum Description
	Depth	Type	Results				
				0.20	-0.20		Vegetation over dark brown clayey, slightly silty, sandy TOPSOIL. Sand is fine to coarse.
							Orange brown slightly clayey, slightly silty SAND and GRAVEL. Gravel is angular to rounded, fine to coarse of sandstone and mudstone. Sand is fine to coarse
				2.00	-2.00		End of pit at 2.00 m

1

2

3

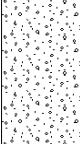
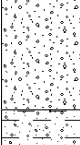
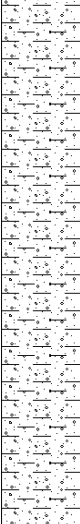
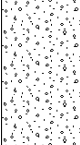
4

Remarks: Location scanned with CAT.

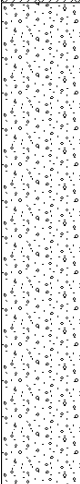
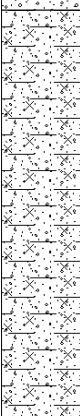
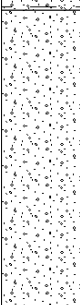
Stability: Stable Sidewalls



 Earth Environmental & Geotechnical Houldsworths Mill Business Centre Houldsworth Street Stockport SK5 6DA				Trial Pit Log				Trialpit No TPN Sheet 1 of 1	
Project Name: ALDI Ruabon Park				Project No. A2352		Co-ords: 329881.00 - 343486.00 Level: 0.00		Date 15/01/2018	
Location: Wrexham				Dimensions (m): 2.1 0.8 2.80		Scale 1:20		Logged NR	
Client: SWF Consulting Ltd									

Water Strike	Samples and In Situ Testing			Depth (m)	Level (m)	Legend	Stratum Description	
	Depth	Type	Results					
▼				0.20	-0.20		Vegetation over dark brown clayey, slightly silty, sandy TOPSOIL. Sand is fine to coarse.	1
				0.60	-0.60		Brown slightly clayey, slightly silty SAND and GRAVEL. Gravel is angular to rounded, fine to coarse of sandstone and mudstone. Sand is fine to coarse.	
				0.90	-0.90		Yellow brown slightly clayey, slightly silty SAND and GRAVEL. Gravel is angular to rounded, fine to coarse of sandstone and mudstone. Sand is fine to coarse.	
				2.40	-2.40		Very stiff orange brown and grey slightly silty, slightly sandy, gravelly CLAY. Gravel is angular to subangular, fine to coarse sandstone and mudstone. sand is fine to coarse	
				2.80	-2.80		Orange brown slightly clayey, slightly silty SAND and GRAVEL. Gravel is angular to rounded, fine to coarse of sandstone and mudstone. Sand is fine to coarse.	2
						End of pit at 2.80 m		3
								4

Remarks: Location scanned with CAT.		
Stability: Unstable Sidewalls		

 Earth Environmental & Geotechnical Houldsworths Mill Business Centre Houldsworth Street Stockport SK5 6DA				Trial Pit Log				Trialpit No TPJ Sheet 1 of 1	
Project Name: ALDI Ruabon Park				Project No. A2352		Co-ords: 329841.00 - 343353.00 Level: 0.00		Date 15/01/2018	
Location: Wrexham				Dimensions (m):		2.5		Scale 1:20	
Client: SWF Consulting Ltd				Depth 3.40				Logged NR	
Water Strike	Samples and In Situ Testing			Depth (m)	Level (m)	Legend	Stratum Description		
	Depth	Type	Results						
				0.20	-0.20		Vegetation over dark brown clayey, slightly silty, sandy TOPSOIL. Sand is fine to coarse.		
							Orange brown slightly clayey, slightly silty SAND and GRAVEL. Gravel is angular to rounded, fine to coarse of sandstone and mudstone. Sand is fine to coarse.		
				1.50	-1.50		Orange brown clayey, slightly silty, gravelly fine to coarse SAND. Gravel is subangular to rounded, fine to coarse sandstone and mudstone.		
				2.60	-2.60		Brown silty, slightly gravelly fine to coarse SAND. Gravel is subangular to subrounded, fine to coarse of mudstone and sandstone.		
				3.40	-3.40	End of pit at 3.40 m			
Remarks: Location scanned with CAT.									
Stability: Unstable Sidewalls									





Earth Environmental & Geotechnical
Houldsworths Mill Business Centre
Houldsworth Street
Stockport
SK5 6DA

Trial Pit Log

Trialpit No

TPG

Sheet 1 of 1

Project Name: ALDI Ruabon Park

Project No.
A2352

Co-ords: 329842.00 - 343383.00
Level: 0.00

Date
15/01/2018

Location: Wrexham

Dimensions
(m):

1.8

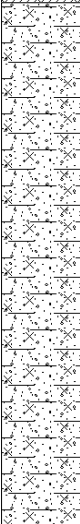
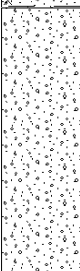
Depth
2.30

0.7

Scale
1:20

Logged
NR

Client: SWF Consulting Ltd

Water Strike	Samples and In Situ Testing			Depth (m)	Level (m)	Legend	Stratum Description
	Depth	Type	Results				
				0.20	-0.20		Vegetation over dark brown clayey, slightly silty, sandy TOPSOIL. Sand is fine to coarse.
							Orange brown clayey, slightly silty, gravelly fine to coarse SAND. Gravel is subangular to rounded, fine to coarse sandstone and mudstone.
				1.60	-1.60		Orange brown slightly clayey, slightly silty SAND and GRAVEL. Gravel is angular to rounded, fine to coarse of sandstone and mudstone. Sand is fine to coarse.
				2.30	-2.30		End of pit at 2.30 m

1

2

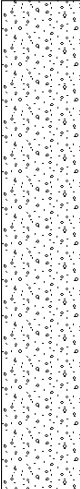
3

4

Remarks: Location scanned with CAT.

Stability: Stable Sidewalls



 Earth Environmental & Geotechnical Houldsworths Mill Business Centre Houldsworth Street Stockport SK5 6DA				Trial Pit Log				Trialpit No TPE Sheet 1 of 1	
Project Name: ALDI Ruabon Park				Project No. A2352		Co-ords: 329846.00 - 343412.00 Level: 0.00		Date 15/01/2018	
Location: Wrexham						Dimensions (m): 0.7 2.7		Scale 1:20	
Client: SWF Consulting Ltd						Depth 3.00		Logged NR	
Water Strike	Samples and In Situ Testing			Depth (m)	Level (m)	Legend	Stratum Description		
	Depth	Type	Results						
				0.20	-0.20		Vegetation over dark brown clayey, slightly silty, sandy TOPSOIL. Sand is fine to coarse		
							Orange brown clayey, slightly silty, gravelly fine to coarse SAND. Gravel is subangular to rounded, fine to coarse sandstone and mudstone.		
				1.70	-1.70		Orange brown slightly clayey, slightly silty SAND and GRAVEL. Gravel is angular to rounded, fine to coarse of sandstone and mudstone. Sand is fine to coarse		
				3.00	-3.00		End of pit at 3.00 m		
Remarks: Location scanned with CAT.									
Stability: Unstable Sidewalls									





Earth Environmental & Geotechnical
Houldsworths Mill Business Centre
Houldsworth Street
Stockport
SK5 6DA

Trial Pit Log

Trialpit No

TPD

Sheet 1 of 1

Project Name: ALDI Ruabon Park

Project No.
A2352

Co-ords: 329850.00 - 343439.00
Level: 0.00

Date
15/01/2018

Location: Wrexham

Dimensions (m):
Depth 2.00
1.9
0.7

Scale
1:20

Logged
NR

Client: SWF Consulting Ltd

Water Strike	Samples and In Situ Testing			Depth (m)	Level (m)	Legend	Stratum Description
	Depth	Type	Results				
				0.20	-0.20		Vegetation over dark brown clayey, slightly silty, sandy TOPSOIL. Sand is fine to coarse
							Orange brown slightly clayey, slightly silty SAND and GRAVEL. Gravel is angular to rounded, fine to coarse of sandstone and mudstone. Sand is fine to coarse.
				2.00	-2.00		End of pit at 2.00 m

1

2

3

4

Remarks: Location scanned with CAT.

Stability: Unstable Sidewalls



 Earth Environmental & Geotechnical Houldsworths Mill Business Centre Houldsworth Street Stockport SK5 6DA				Trial Pit Log				Trialpit No TPB Sheet 1 of 1	
Project Name: ALDI Ruabon Park				Project No. A2352		Co-ords: 329851.00 - 343467.00 Level: 0.00		Date 15/01/2018	
Location: Wrexham				Dimensions (m): Depth 2.10 0.7 1.8		Scale 1:20		Logged NR	
Client: SWF Consulting Ltd									

Water Strike	Samples and In Situ Testing			Depth (m)	Level (m)	Legend	Stratum Description	
	Depth	Type	Results					
				0.30	-0.30		Vegetation over dark brown clayey, slightly sandy TOPSOIL. Sand is fine to coarse.	
				2.10	-2.10		Orange brown slightly clayey, slightly silty SAND and GRAVEL. Gravel is subangular to rounded, fine to coarse with frequent subrounded cobbles of sandstone. Sand is fine to coarse.	
							End of pit at 2.10 m	

Remarks: Location scanned with CAT.



Stability: Unstable Sidewalls

