


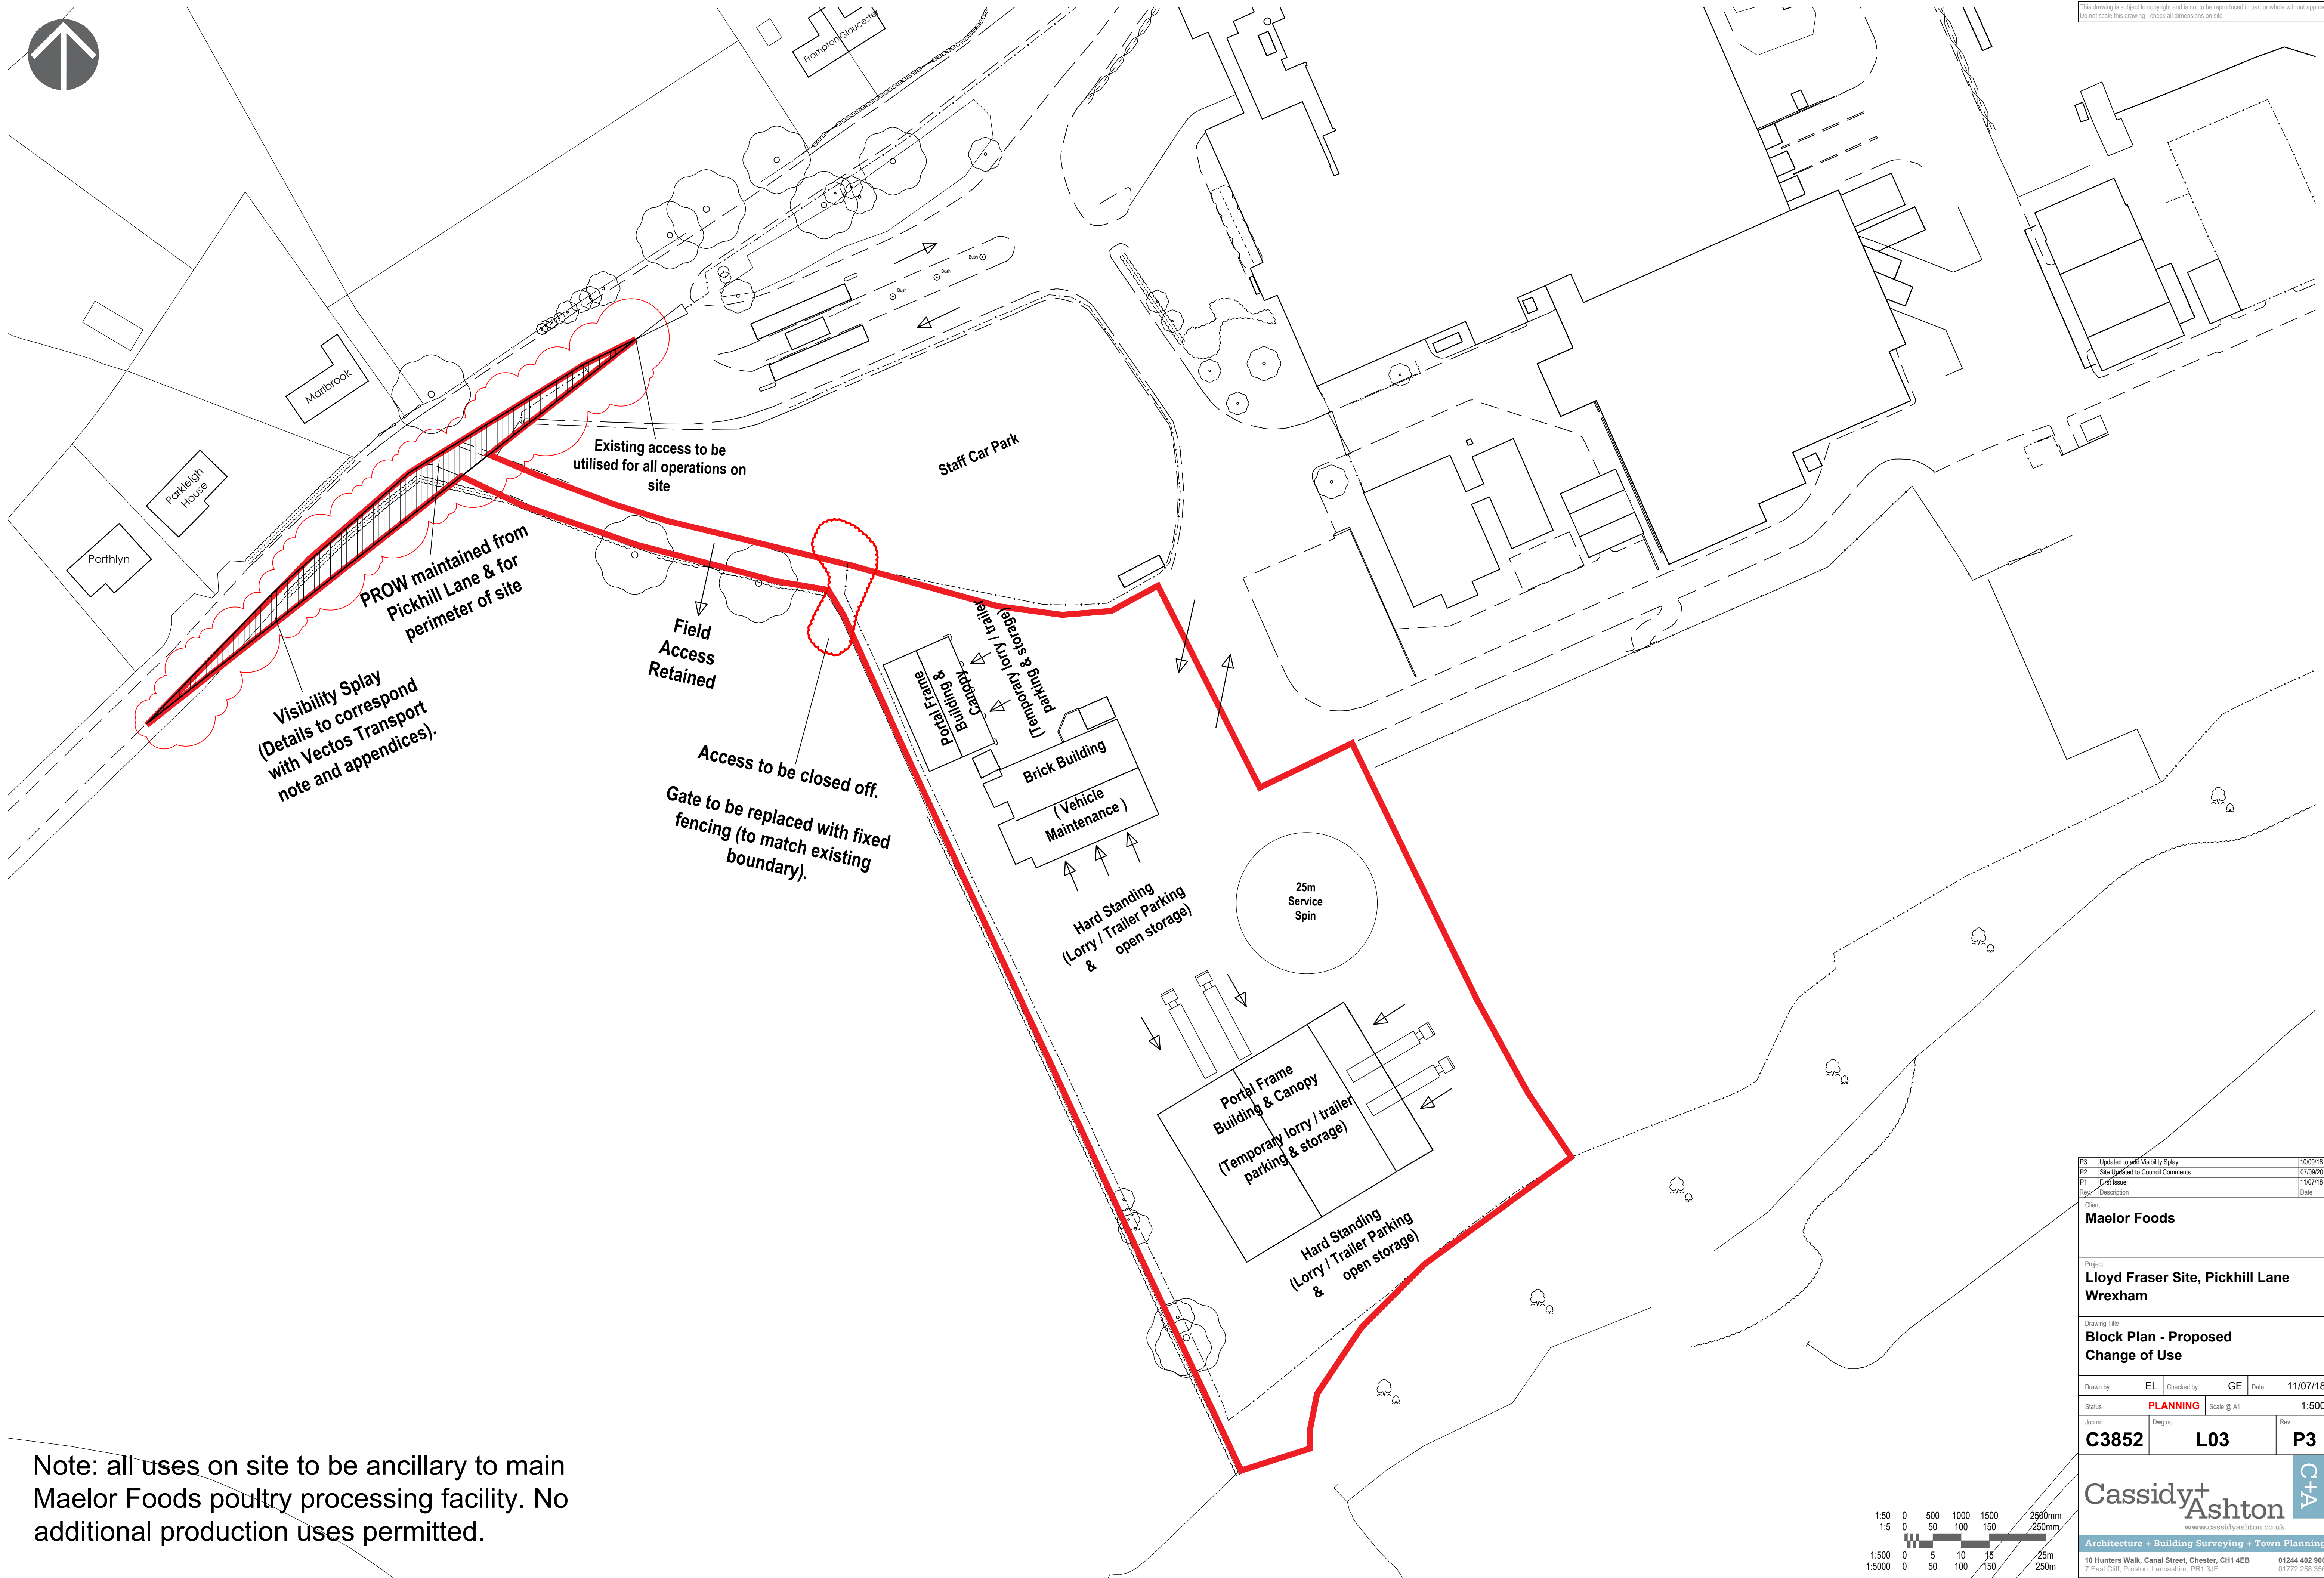

Note: all uses on site to be ancillary to main Maelor Foods poultry processing facility. No additional production uses permitted.

P3	Updated to add Visibility Splay	10/09/18
P2	Site Updated to Council Comments	07/09/2018
P1	First Issue	11/07/18
Rev	Description	Date
Client		
Maelor Foods		
Project		
Lloyd Fraser Site, Pickhill Lane Wrexham		
Drawing Title		
Block Plan - Proposed Change of Use		
Drawn by	EL	Checked by
		GE
Date	11/07/18	
Status	PLANNING	
Scale @ A1	1:500	
Job no.	Dwg no.	Rev.
C3852	L03	P3
Cassidy+Ashton		
Architecture + Building Surveying + Town Planning		
10 Hunters Walk, Canal Street, Chester, CH1 4EB 01244 402 900		
7 East Cliff, Preston, Lancashire, PR1 3JE 01772 258 356		