



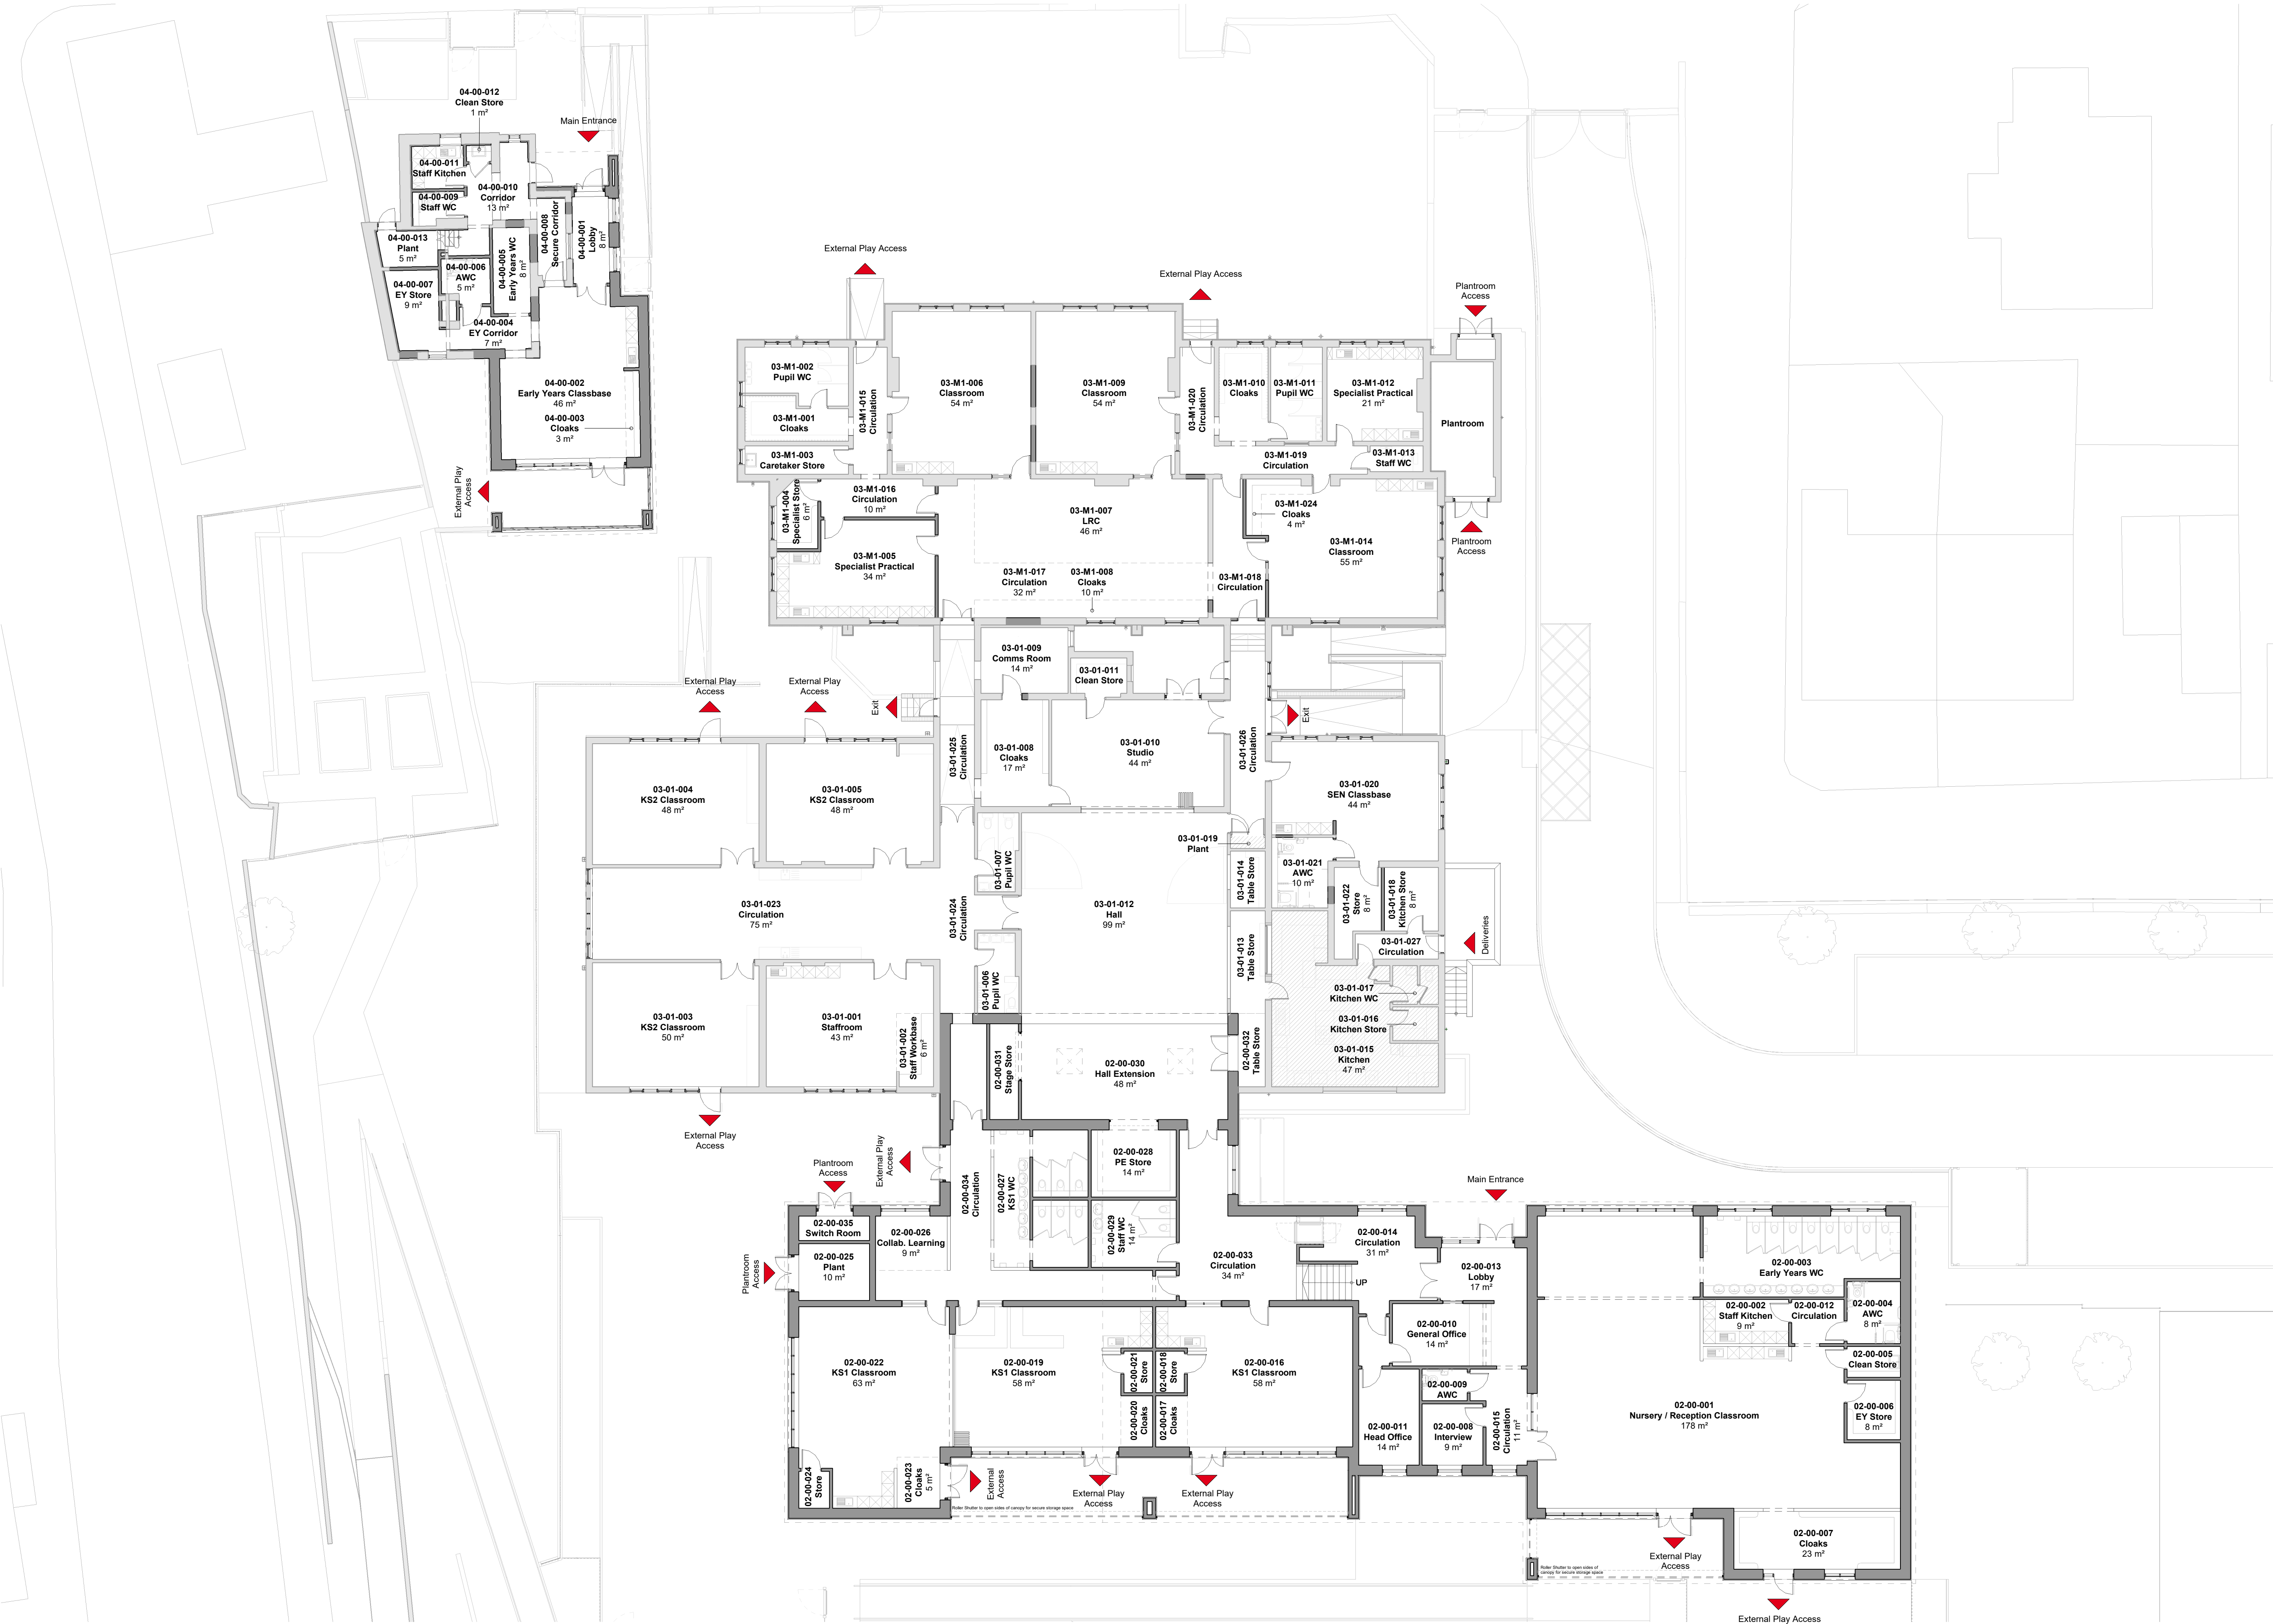


Scale: 0 1.5 3 4.5 6m

1:150 @ A1

Notes:
Figured dimensions are to be used in all cases.
Dimensions should not be scaled from drawing unless for planning application purposes.
All existing dimensions should be checked on site before commencement of the work.
Land Registry and ownership boundaries are produced by Studio KMA using all available information. Studio KMA cannot be held responsible for such discrepancies as they are supplied by others.
Any discrepancies in dimensions should be noted with the Architect at the address below prior to commencement of the work.
No deviation from this drawing will be permitted without the prior written consent of the Architect.
This drawing is to be read in conjunction with all the relevant Mechanical and Electrical drawings.
This drawing is to be read in conjunction with the relevant Structural Engineer's drawings. Structural calculations are non-existence.
This drawing is to be read in conjunction with the relevant Fire Safety Strategy drawings.
Please note that the use of any specification data is done so at the user's own risk.
This drawing is the copyright of Studio KMA and is to be returned to the Architect on completion of the contract. The drawing shall not be reproduced without the written permission of Studio KMA.

Revision Notes:
Rev. Date Revision Description Drawn Checked
P1 21-08-21 Pre-issue of Drawing JSH PAF

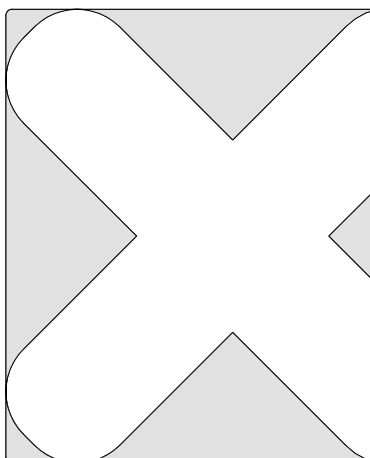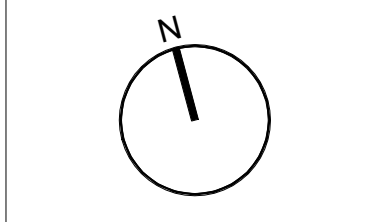

Project Name:
Ysgol Yr Hafod
Johnstown Rusdon Road

Drawing Title:
Statutory LPA_Plan_00Ground_
Proposed

Drawing Number:
HAF-KMA-ZZ-DR-A-7010

Project Number:
T0978

Status:
A3 | Planning

Revision:
P1

Drawn by:
JSH

Authorised by:
PAF

Date:
21-08-31

Studio KMA
4 Crowned Quay | Brunswick Street | Oldham | OL1 1ET
T: 01462 872162
M: 07524 476600
E: info@studiokma.co.uk
www.studiokma.co.uk

