

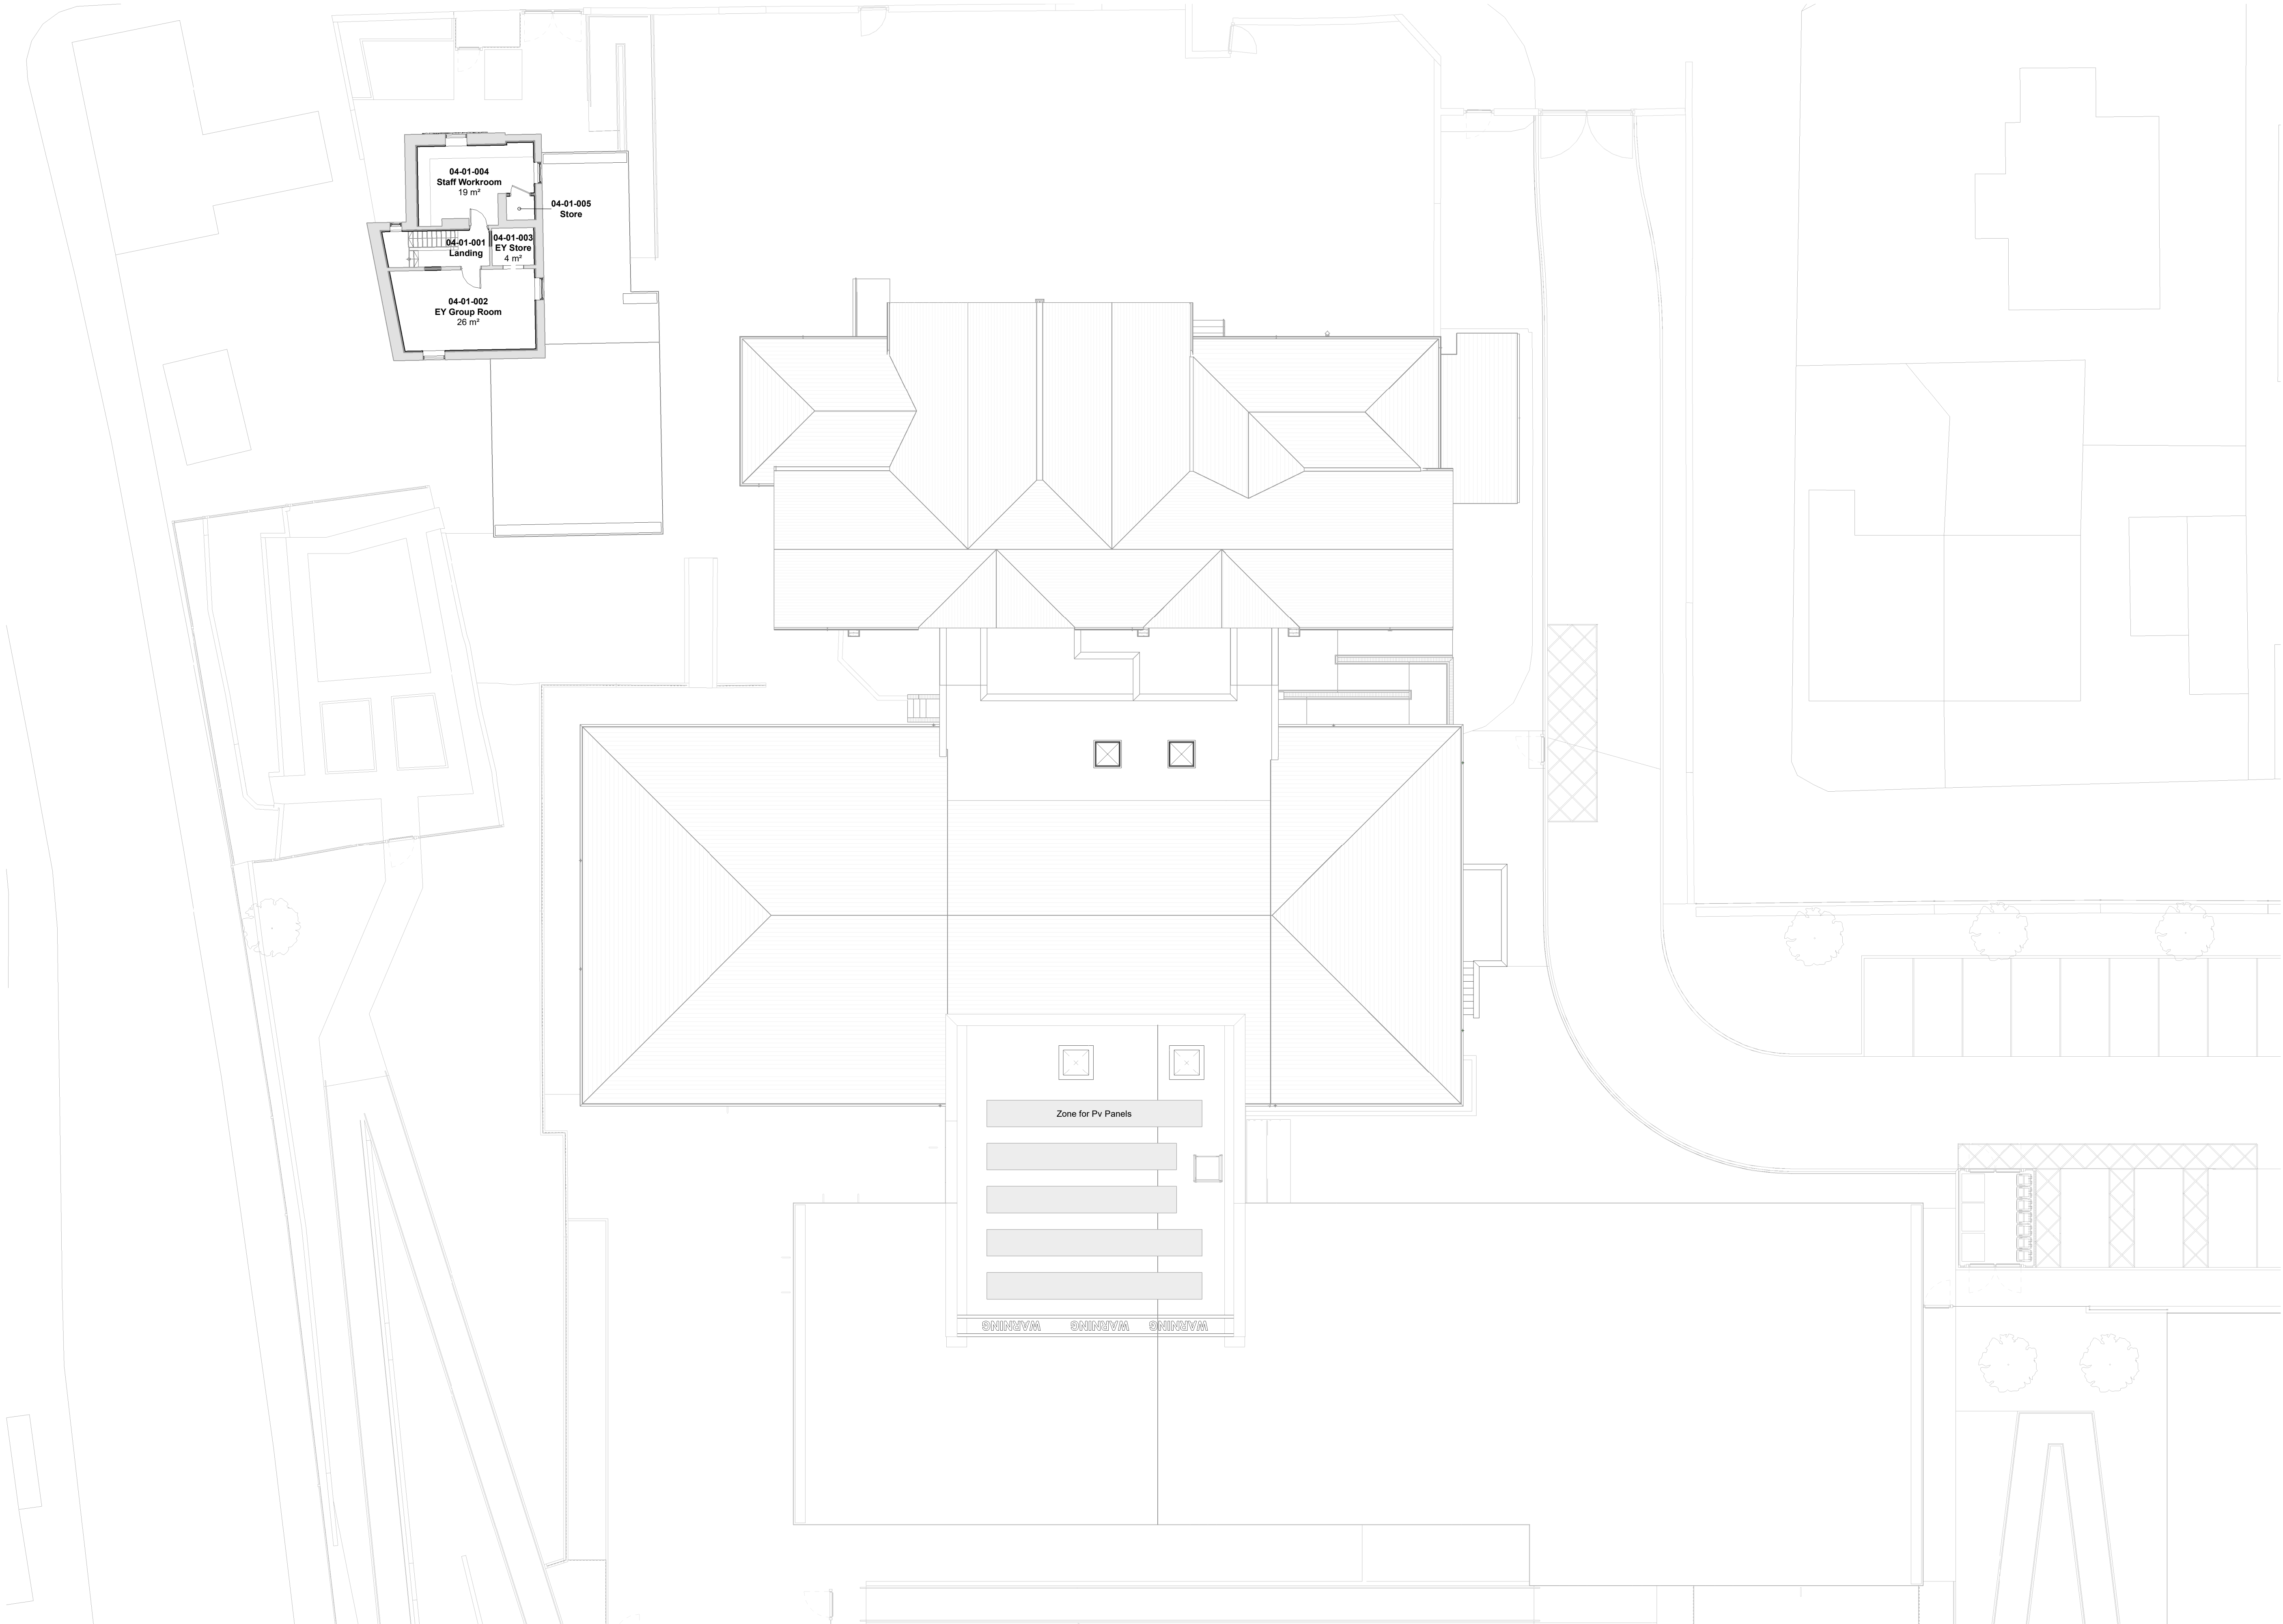


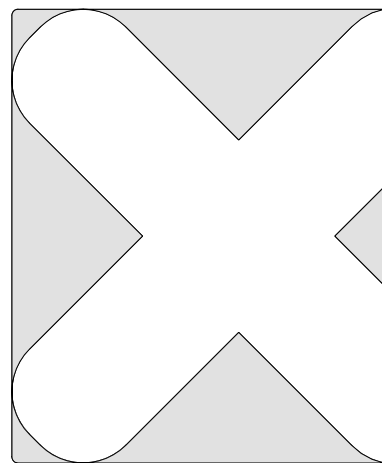

Scale: 0 1.5 3 4.5 6m
1:150 @ A1

Notes:
Figured dimensions are to be used in all cases.
Dimensions should not be scaled from drawing unless for planning application purposes.
All existing dimensions should be checked on site before commencement of the work.
Land Registry and ownership boundaries are produced by Studio KMA using all available information. Studio KMA cannot be held responsible for such discrepancies in plans supplied by others.
Any discrepancies in dimensions should be clarified with the Architect at the address below prior to commencement of the work.
No deviation from this drawing will be permitted without the prior written consent of the Architect.
This drawing is to be read in conjunction with all the relevant Mechanical and Electrical drawings.
This drawing is to be read in conjunction with the relevant Structural Engineer's drawings. Structural calculations are non-prescriptive.
This drawing is to be read in conjunction with the relevant Fire Safety Strategy drawings.
Please note that the use of any quotation data is done so at the user's own risk.
This drawing is the copyright of Studio KMA and is to be returned to the Architect on completion of the contract. The drawing shall not be reproduced without the written permission of Studio KMA.

Revision Notes				
Rev.	Date	Revision Description	Drawn	Checked
P1	21-08-31	Preliminary Drawing	PAF	PAF

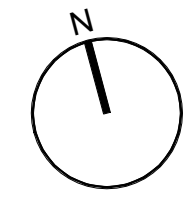

Project Name
Ysgol Yr Hafod
Johnstown Rusabon Road

Drawing Title
Statutory_LPA_Plan_01First_Proposed

Drawing Number
HAF-KMA-ZZ-ZZ-DR-A-7011

Project Number T0978	Status A3 Planning	Revision P1
-------------------------	-------------------------	----------------

Drawn by JSH	Authorised by PAF	Date 21-08-31
-----------------	----------------------	------------------

Studio KMA
4 Cornwell Court, Brynmawr Street, Osbarny (DL1 1ET)
T: 01447 823162
M: 07344 07603
E: info@studiokma.co.uk
www.studiokma.co.uk

