


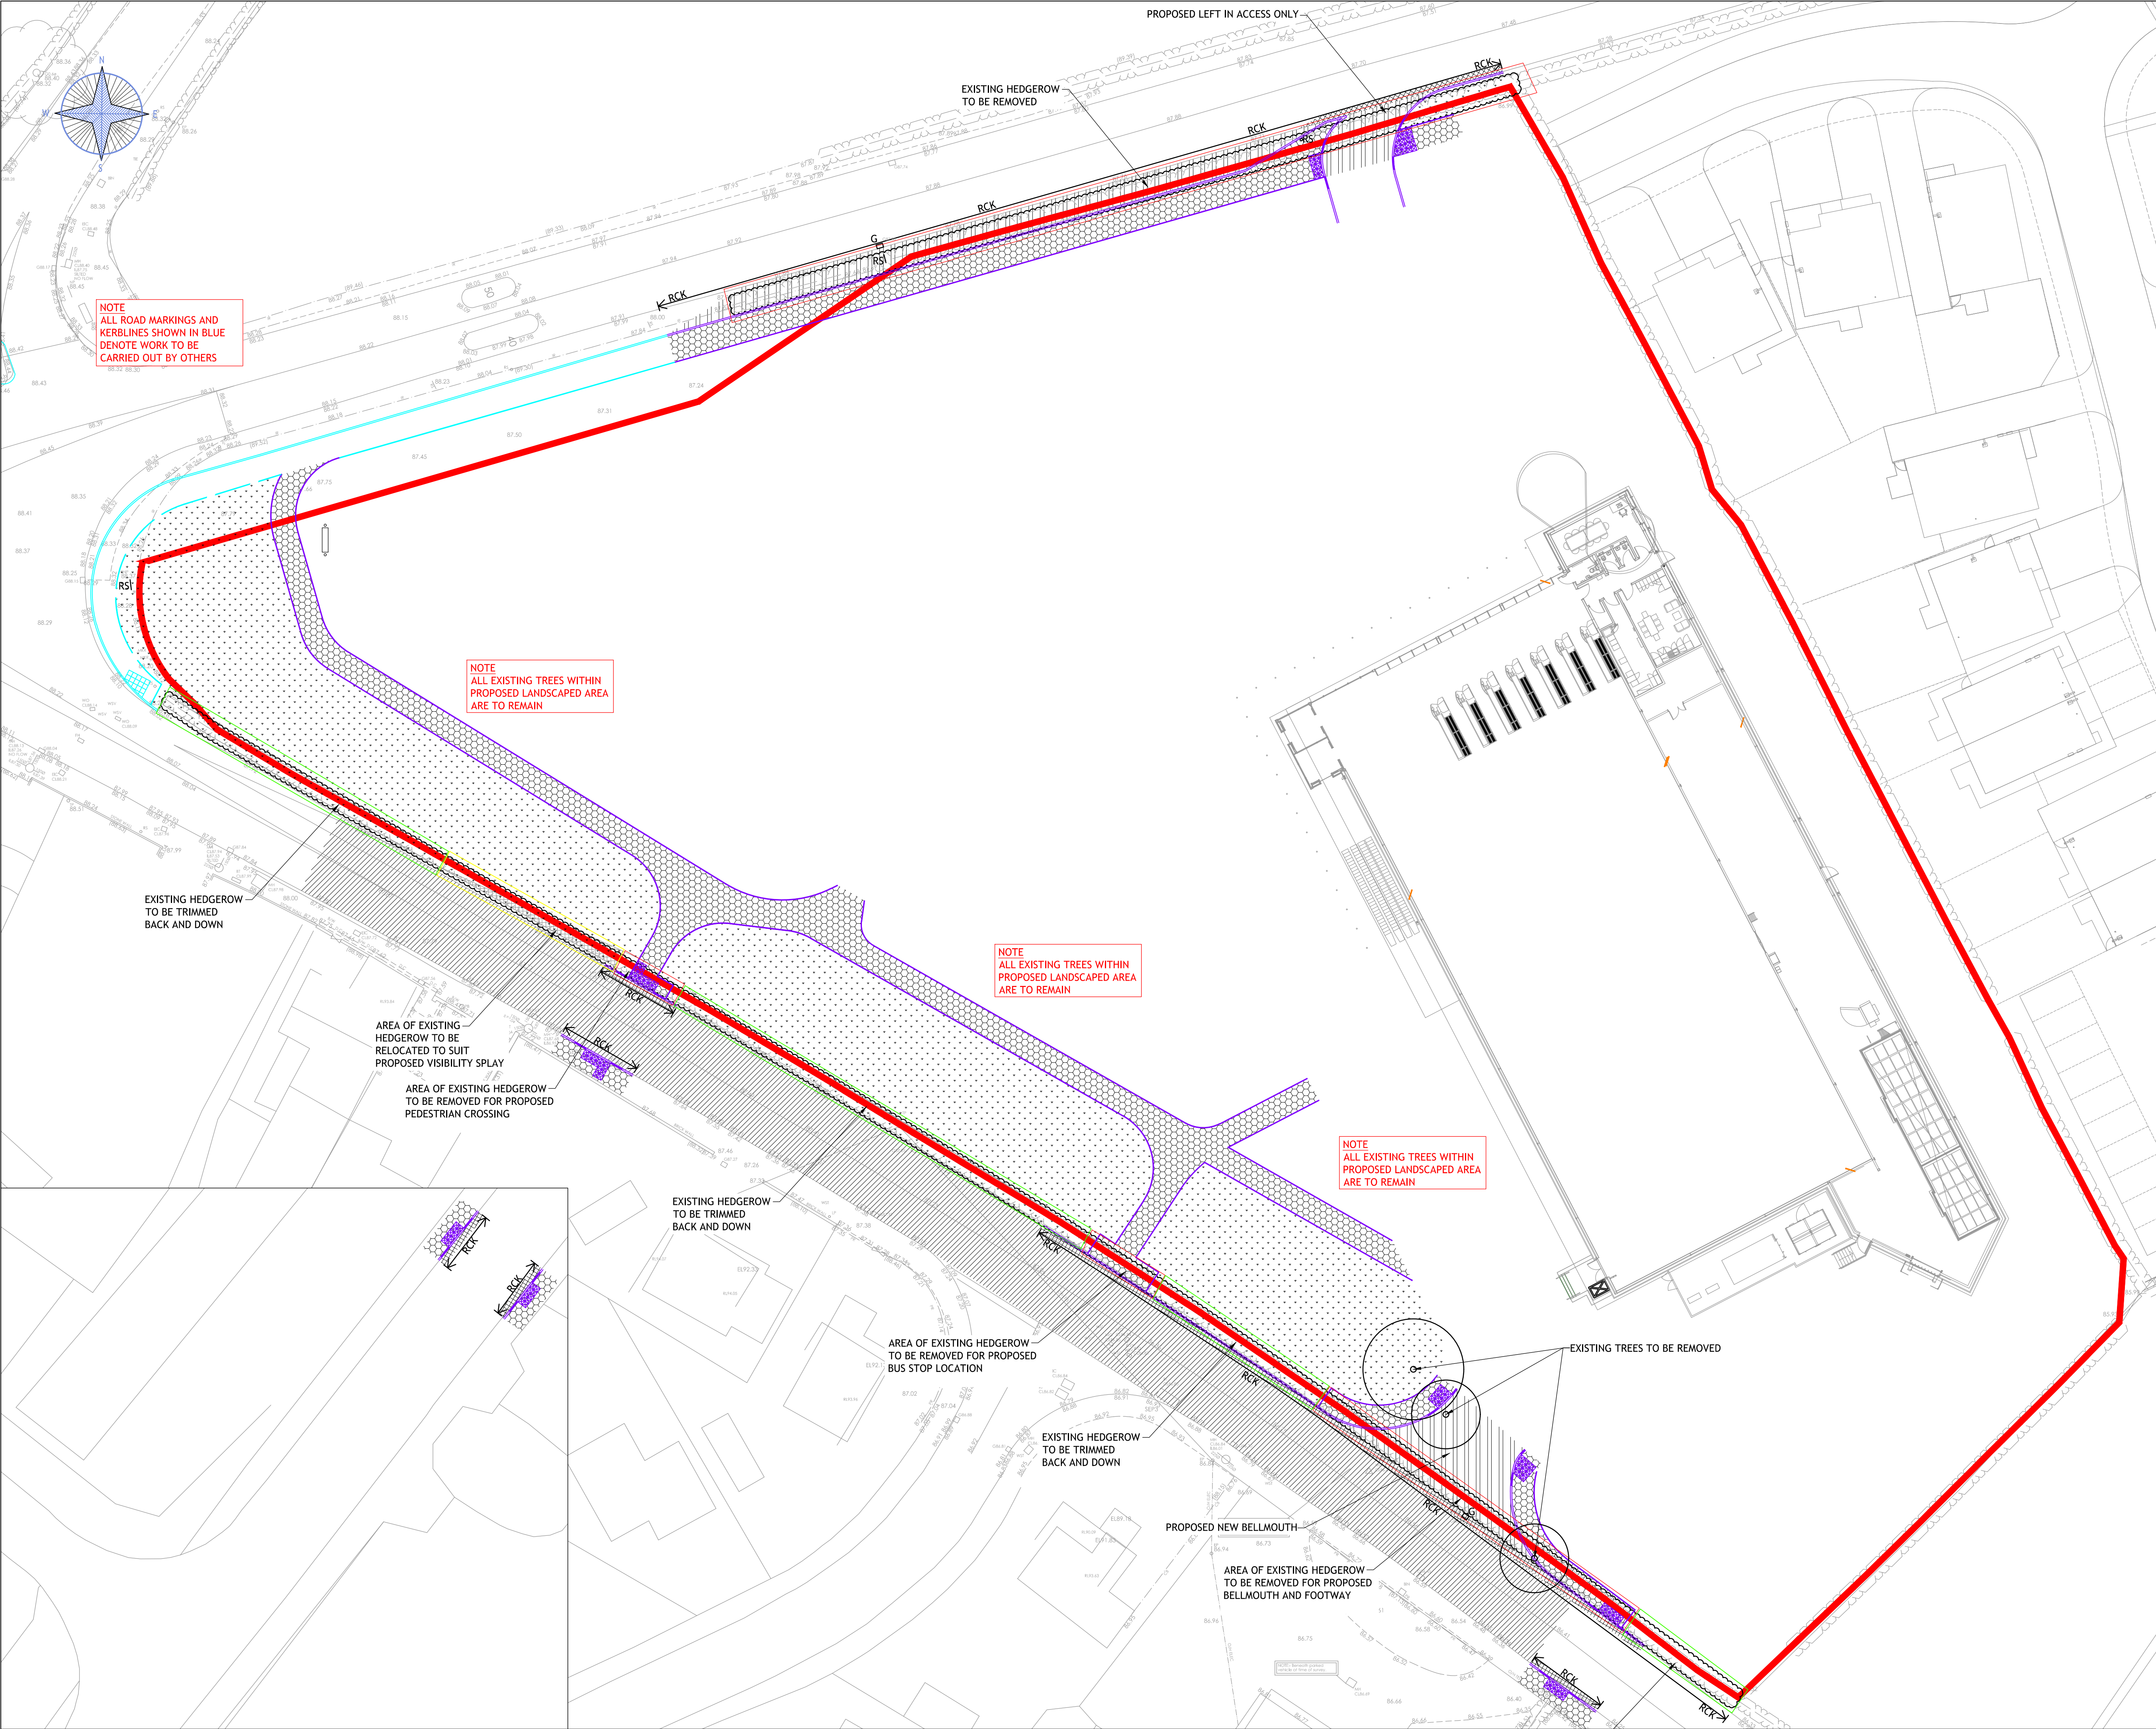

- Notes:**
1. THIS DRAWING IS TO BE READ IN CONJUNCTION WITH ALL OTHER RELEVANT ARCHITECTS, ENGINEERS AND SPECIALISTS DRAWINGS TOGETHER WITH THE APPROPRIATE SPECIFICATION. NOTE LIMESTONE COARSE AGGREGATE SHALL NOT BE USED FOR ASPHALT SURFACE COURSES.
 2. IT IS THE CONTRACTOR'S RESPONSIBILITY TO CHECK ALL DIMENSIONS ON SITE. DIMENSIONS MUST NOT BE SCALED FROM THIS DRAWING. ANY DISCREPANCIES TO BE BROUGHT TO THE IMMEDIATE ATTENTION OF THE ARCHITECT IN WRITING.
 3. ALL DIMENSIONS ARE IN MILLIMETERS, UNLESS NOTED OTHERWISE.
 4. ALL LEVELS ARE IN METERS, UNLESS NOTED OTHERWISE.
 5. ALL EXISTING ACCESS COVERS TO BE RESET.

Legend:

- PROPOSED KERB LINES
- EXISTING AREA TO BE EXCAVATED FOR CARRIAGEWAY CONSTRUCTION
- EXISTING AREA TO BE PLANED OFF FOR CARRIAGEWAY RESURFACING
- EXISTING CARRIAGEWAY TO BE EXCAVATED FOR KERB LINE REINSTATEMENT
- EXISTING AREA TO BE EXCAVATED FOR FOOTWAY CONSTRUCTION
- EXISTING AREA TO BE EXCAVATED FOR GRASS VERGE AREA
- RCK CONCRETE KERB BED AND BACKING TO BE BROKEN OUT
- G EXISTING ROAD GULLY TO BE REMOVED
- RS EXISTING ROAD SIGN TO BE REMOVED
- RS EXISTING ROAD SIGN TO BE REMOVED

P3	22.07.21	LAD	WNIL	PJB
Description: UPDATED FOLLOWING RSA COMMENTS				
P2	25.06.21	LAD	WNIL	PJB
Description: UPDATED LAYOUT TO SHOW WORK BY OTHERS				
P1	26.03.21	LAD	WNIL	PJB
Description: PRELIMINARY ISSUE				
Issue	Date	By	Chkd	App'd

Richmond House, Sandpiper Court, Chester Business Park, Chester, CH4 9QZ
T: 01244 684 900 E: info@tieruk.com www.tierconsult.co.uk

Client:

Project Title:
**PROPOSED STORE
GRESFORD ROAD
LLAY**

Drawing Title:
**SECTION 278
HIGHWAY WORKS
SITE CLEARANCE**

Scale at A1: 1:250	Drawn By: L.A.DRAKE	Start Date: 12.03.2021
Project No: T_21_2402	Drawing Status: PRELIMINARY	
Drawing No: 65-03		Issue: P3