


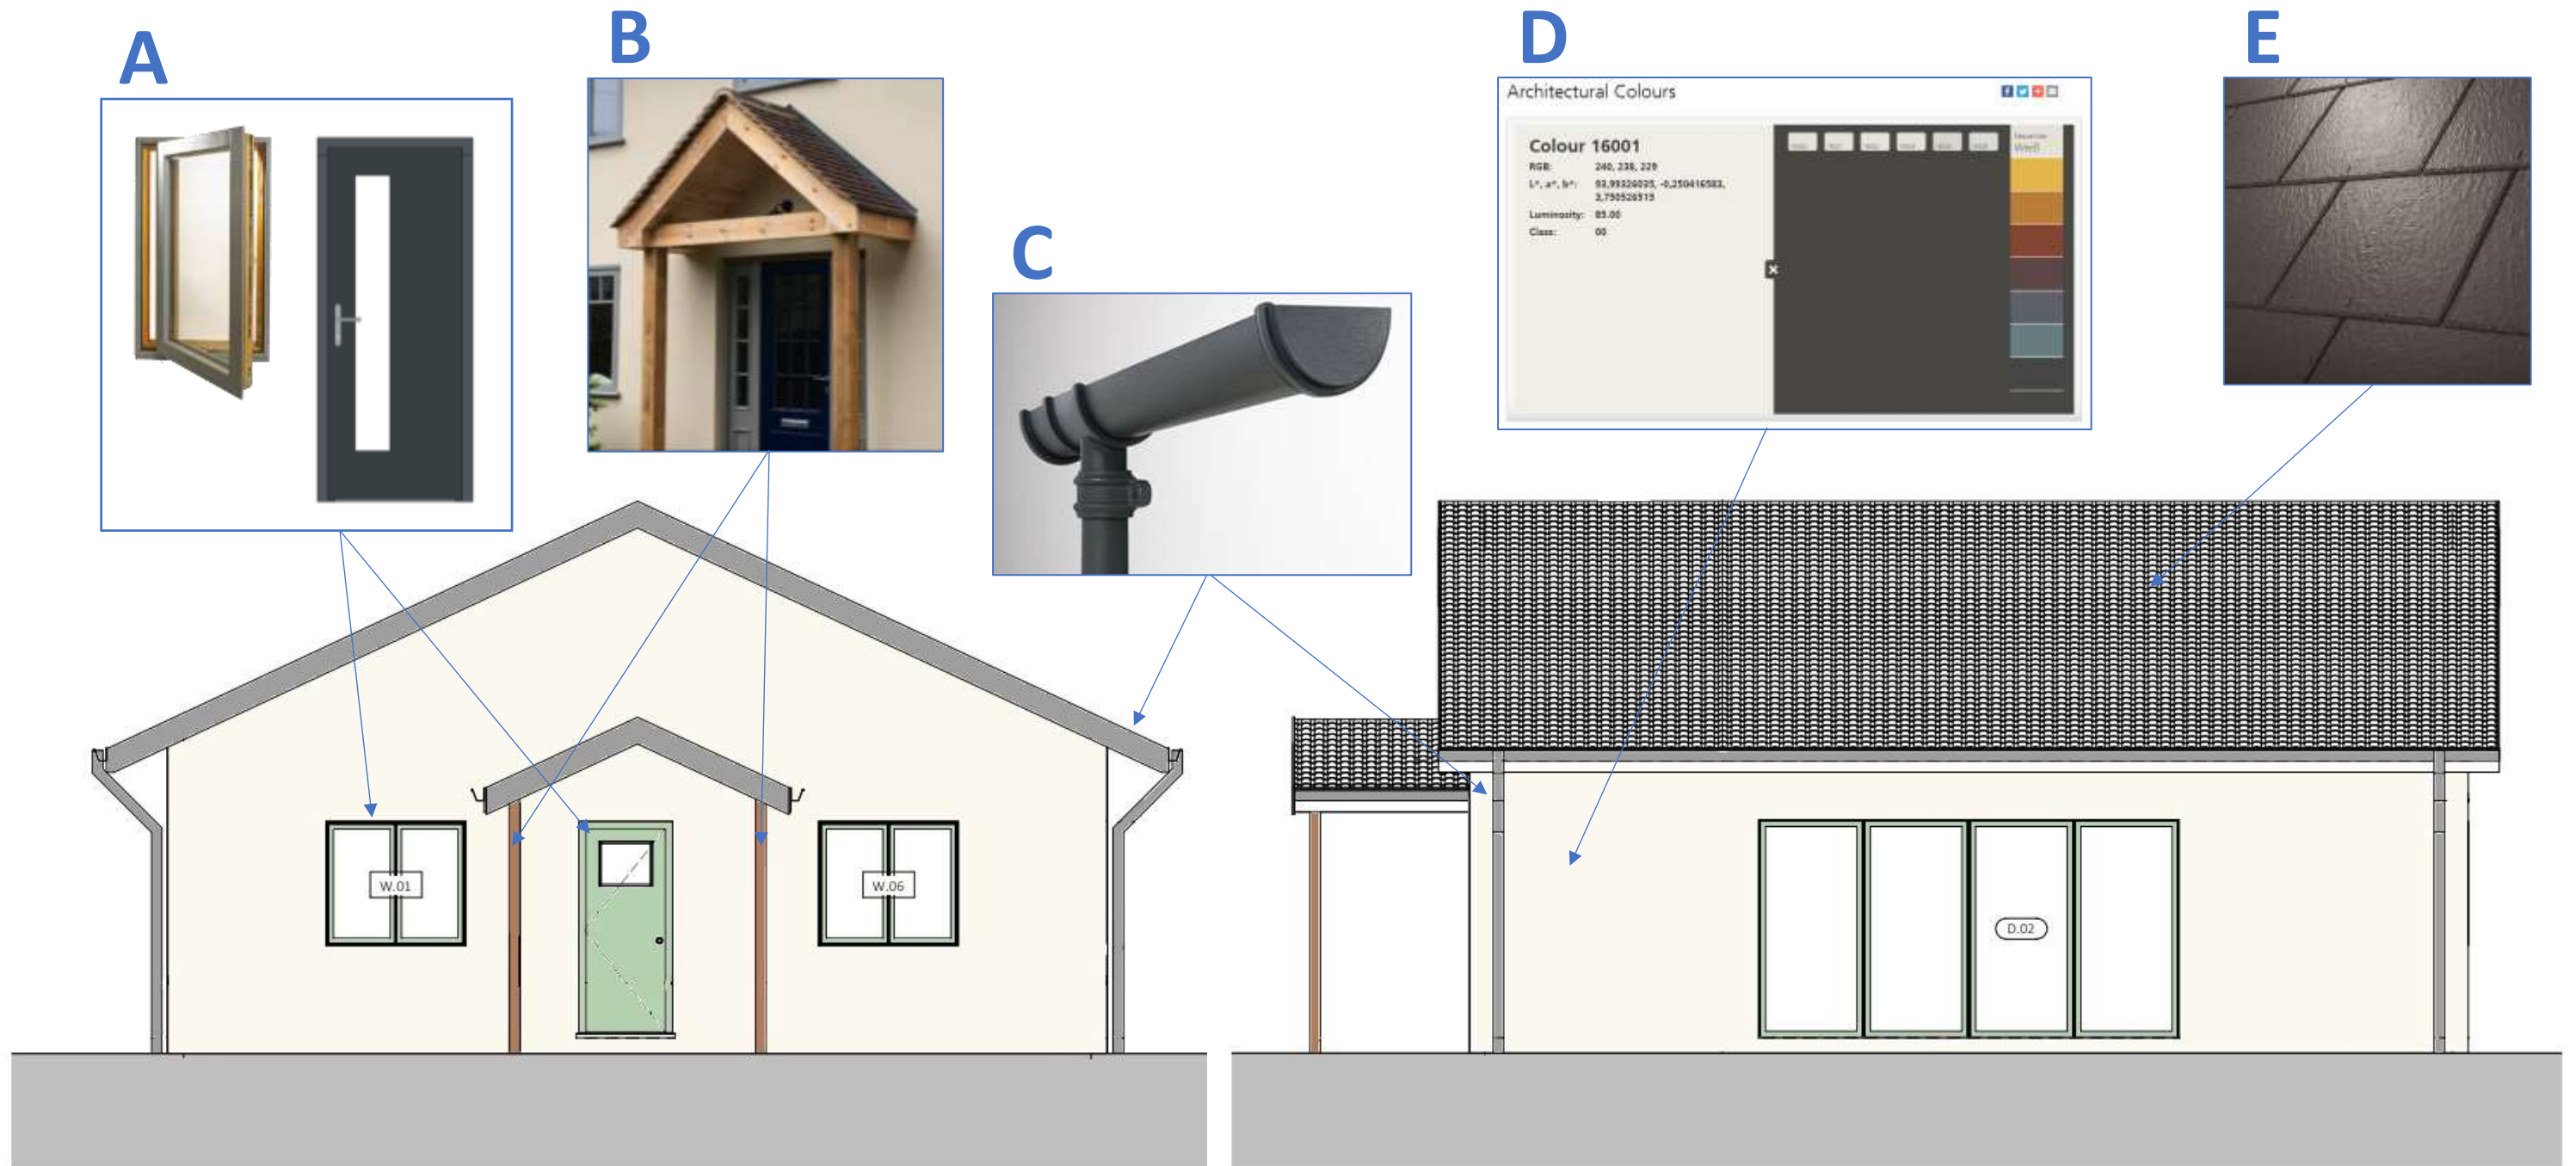

Vicarage Hill “Bungalow, No.7” - External Finishes Scheme

- | | | |
|-------------------------|--|---|
| A. Windows and Doors | Green Building Store “Ultra” and “Ultra Contemporary” range* | Colour/finish: RAL 6019 ‘Pastel Green’, smooth |
| B. Porch Columns | These will either be in solid timber or (depending on structure requirements) clad in timber to look solid | Colour/finish: Larch (or similar), smooth/sanded timber |
| C. Gutters & Downspouts | Rounded and deep (Brand etc TBC) | Colour/finish: Grey, PVC |
| D. Render | “Sto” Thin coat polymer render system * | Colour/finish: Smooth, ‘off-white’ (Sto Architectural 16001)* |
| E. Roofing | Cedral (Marley) ‘Rivendale’ cement fibre slates * | Colour/finish: Blue-black with a textured finish |

- “Or Similar” (if brand needs to change due to supply issues)