



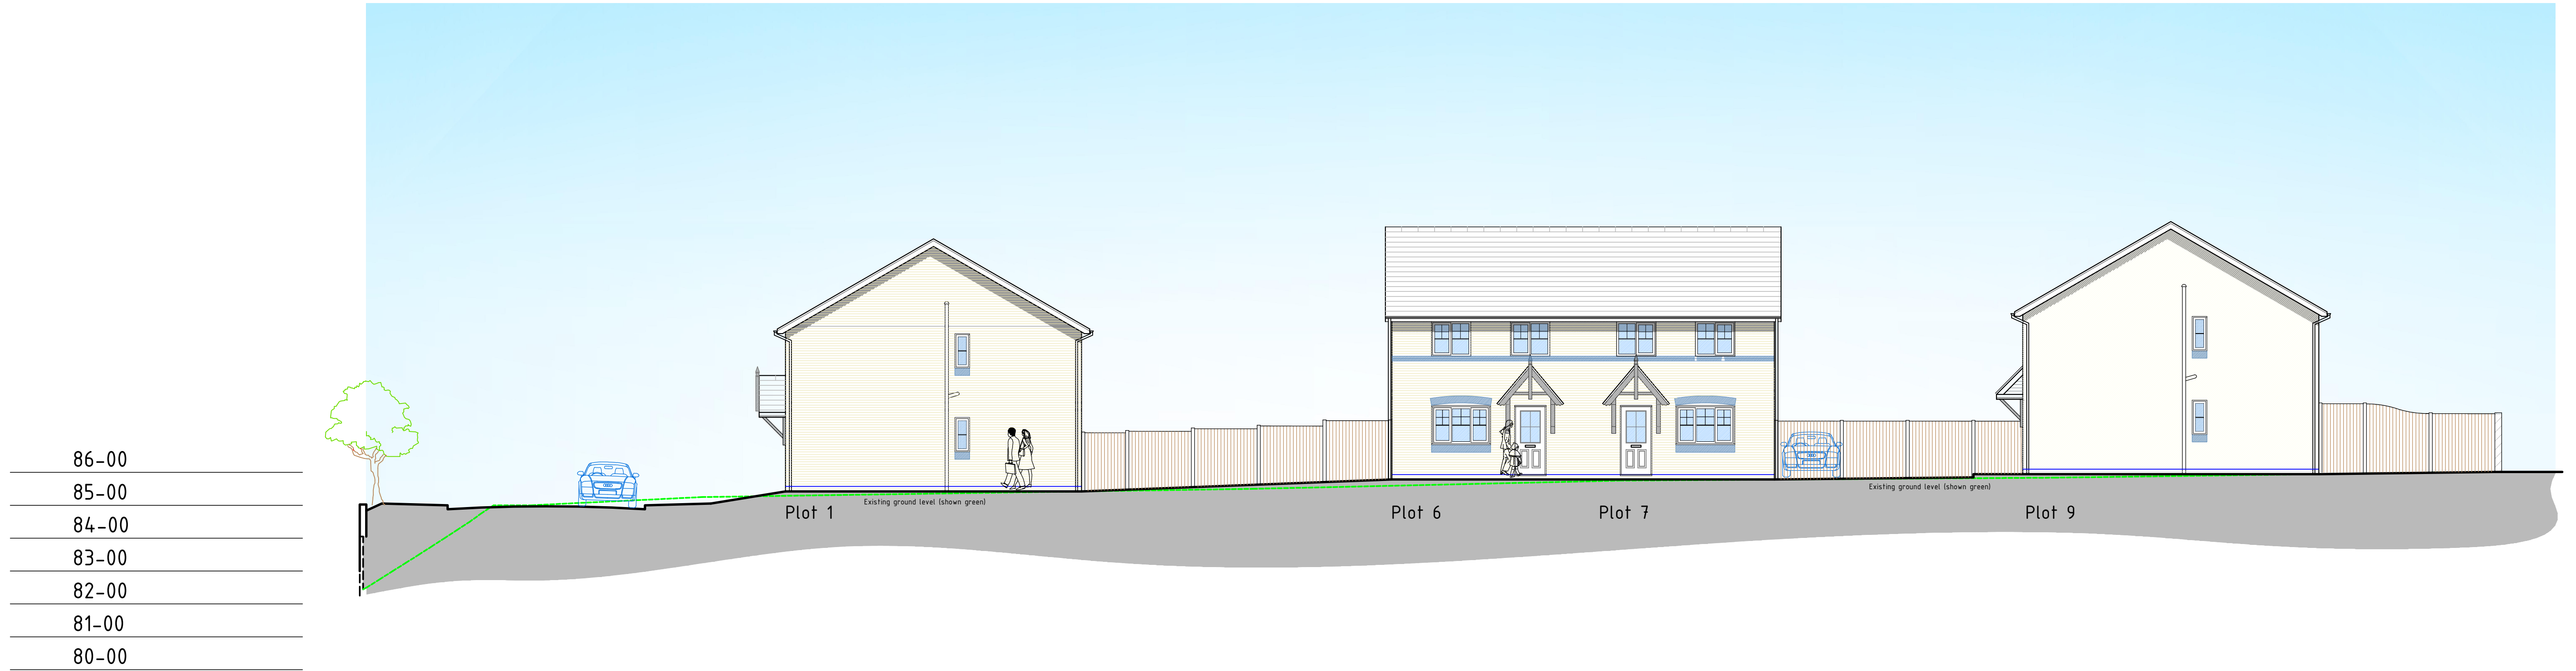

Section A-A as Proposed

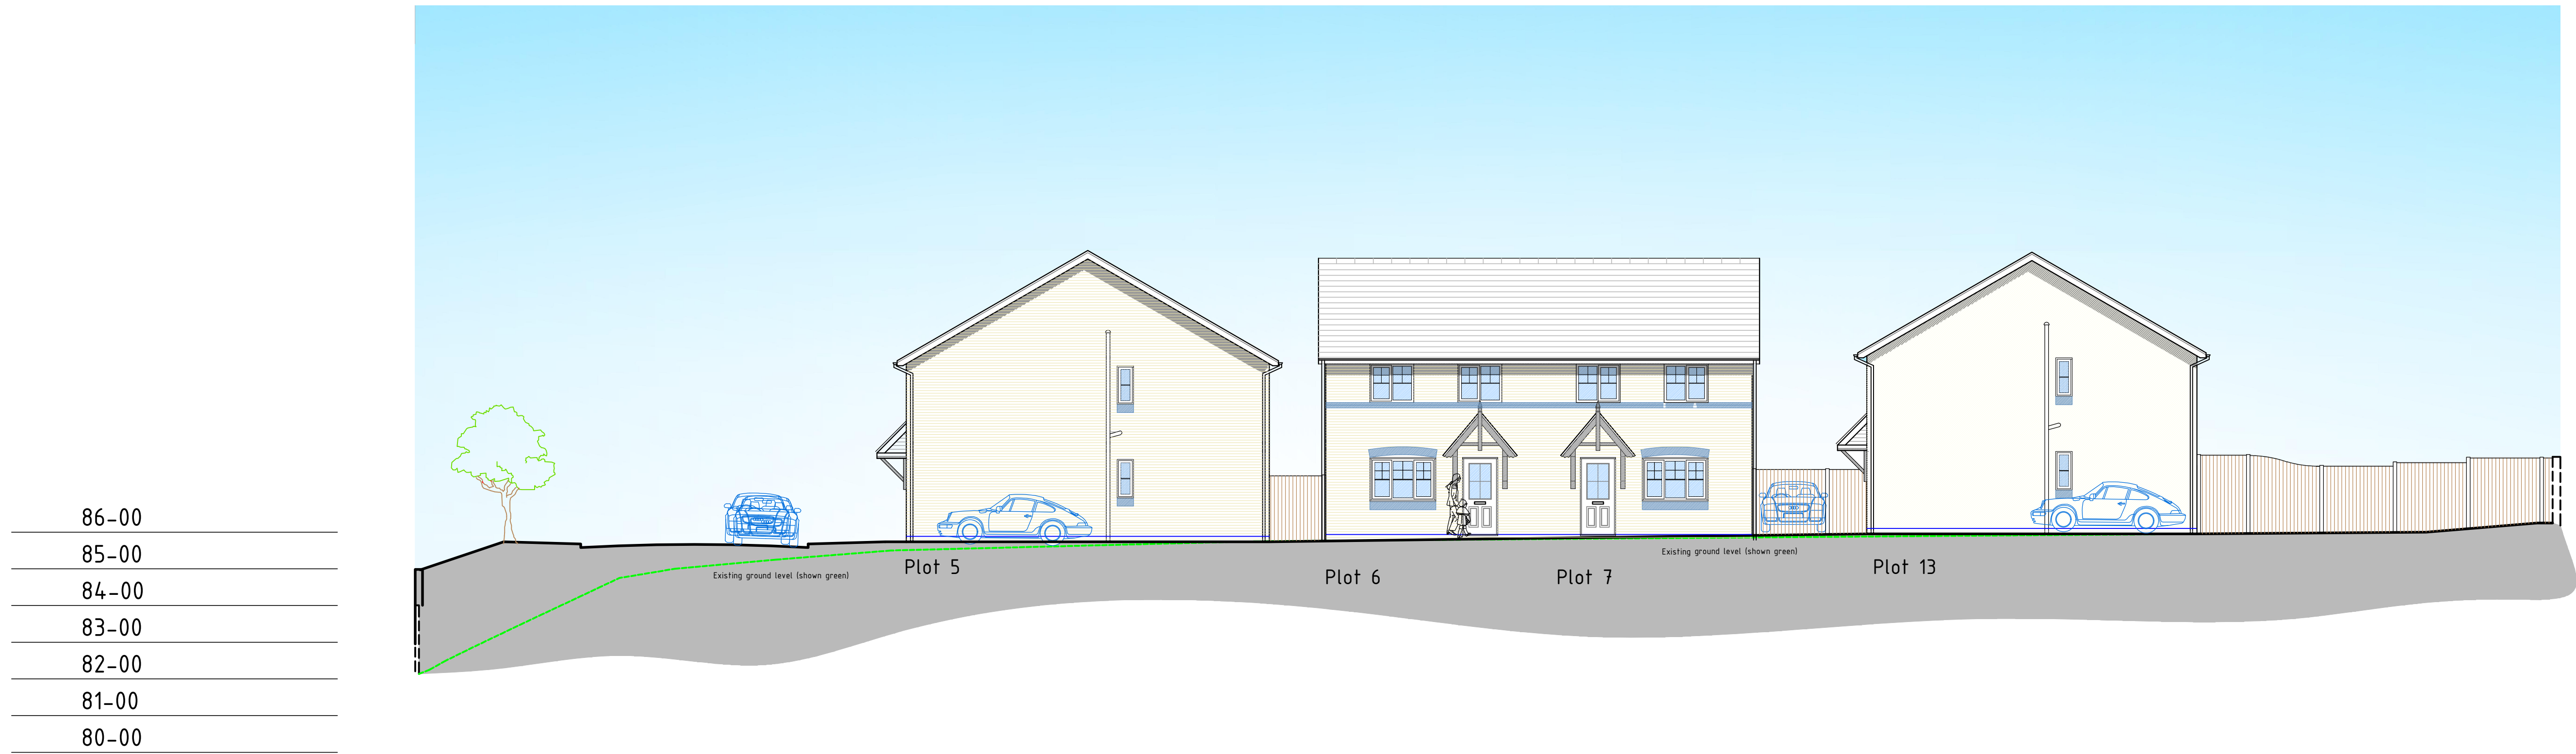

Section B-B as Proposed

CROSS SECTIONS AS PROPOSED
SCALE - 1:100



Ferndale Villa, 25 Manley Road,
Wrexham, LL13 8HD
Tel (01978) 353445
www.hdsarchitectural.co.uk

Project; Residential Development to Land adjoining 'Premier Inn', Jacques Way, Wrexham.	
Title; Site Cross Sections as Proposed 1	Scale (A1); 1:100
Dwg No; JWA/PD/17	Date; July 2018
Revision;	