
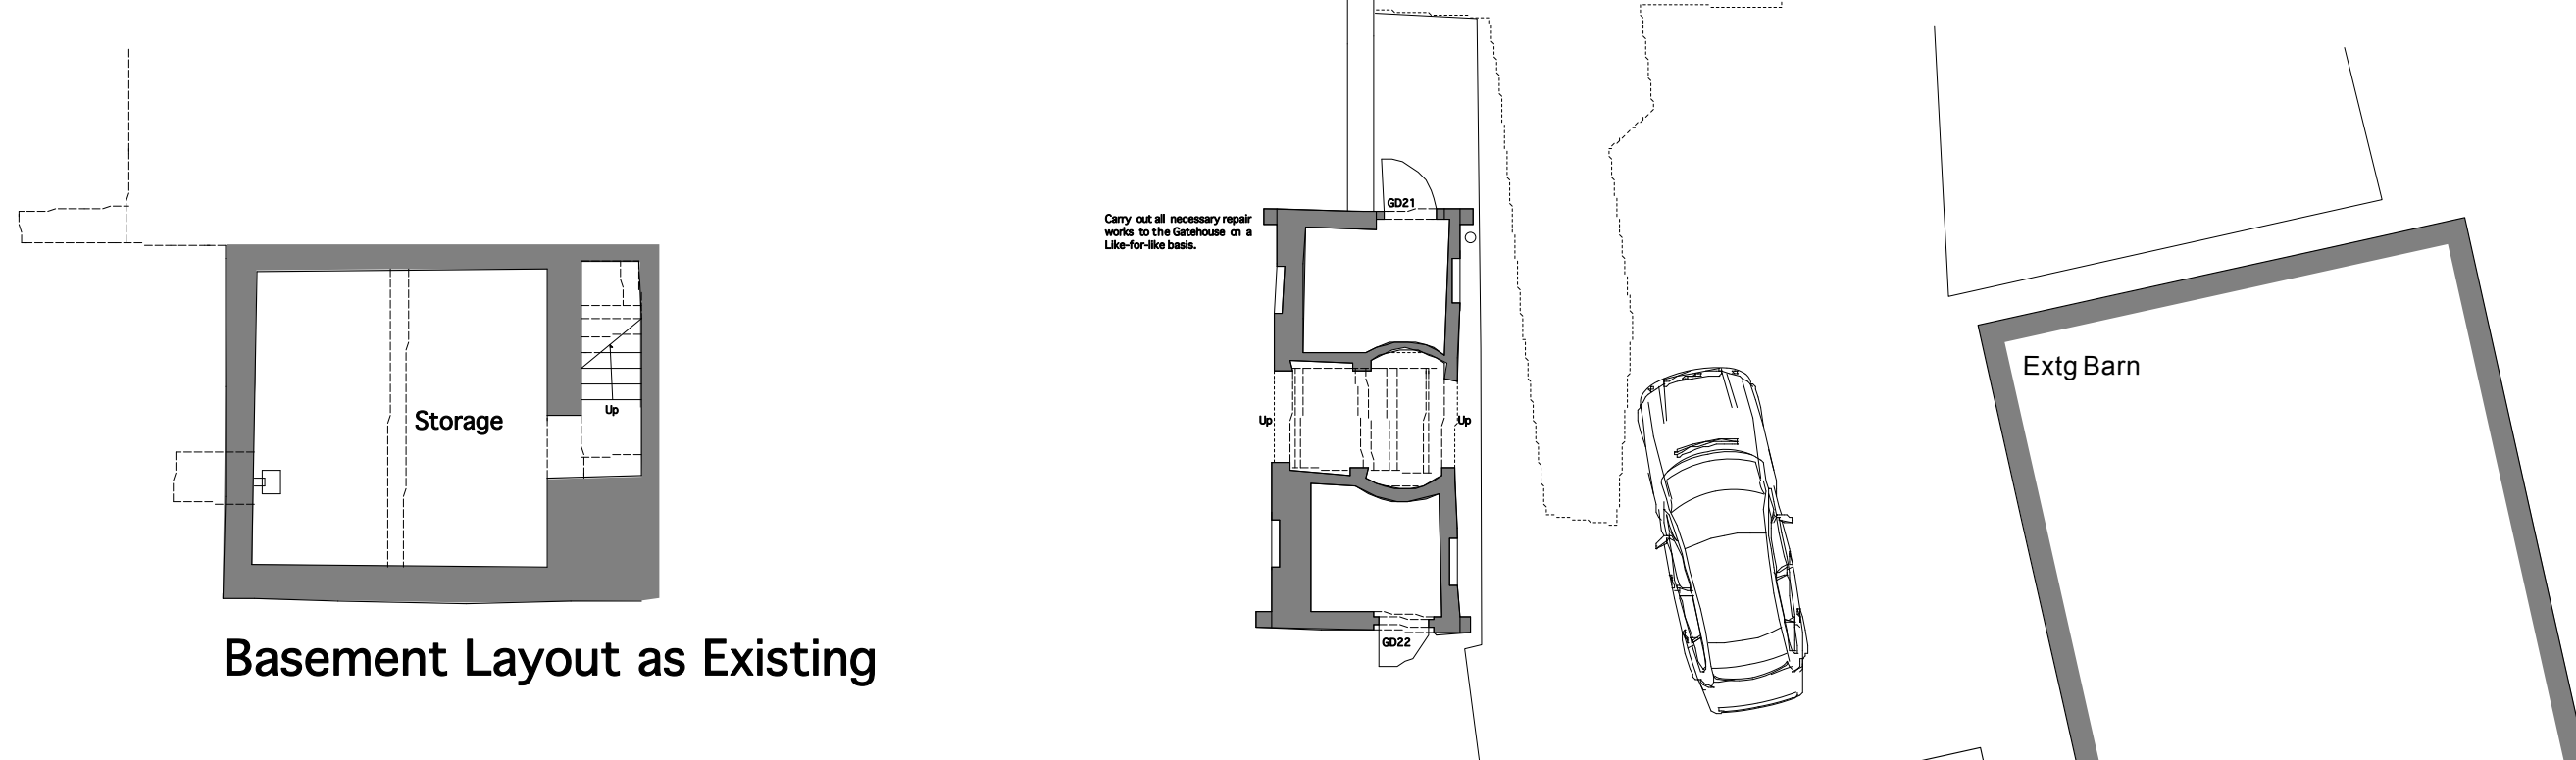
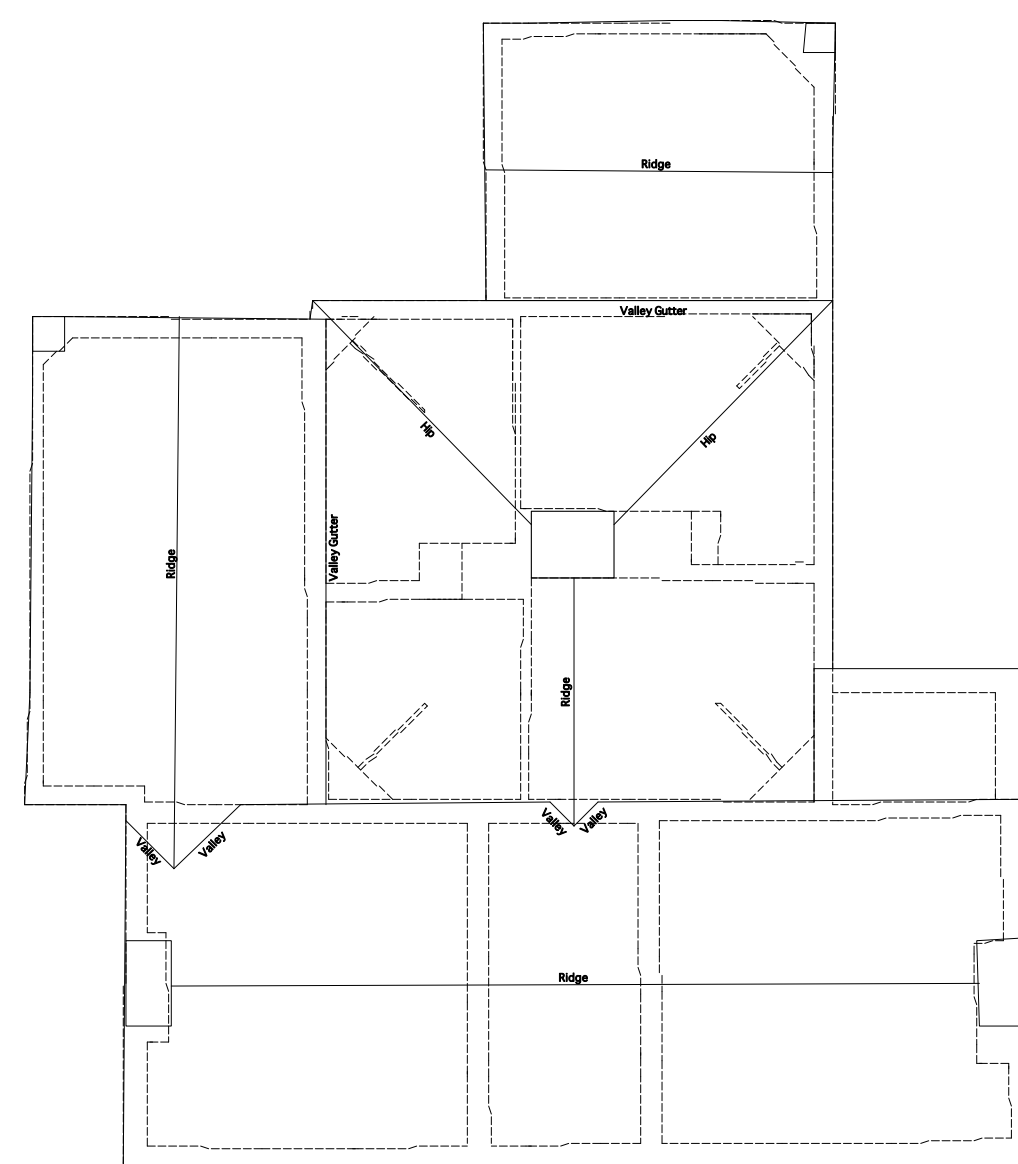
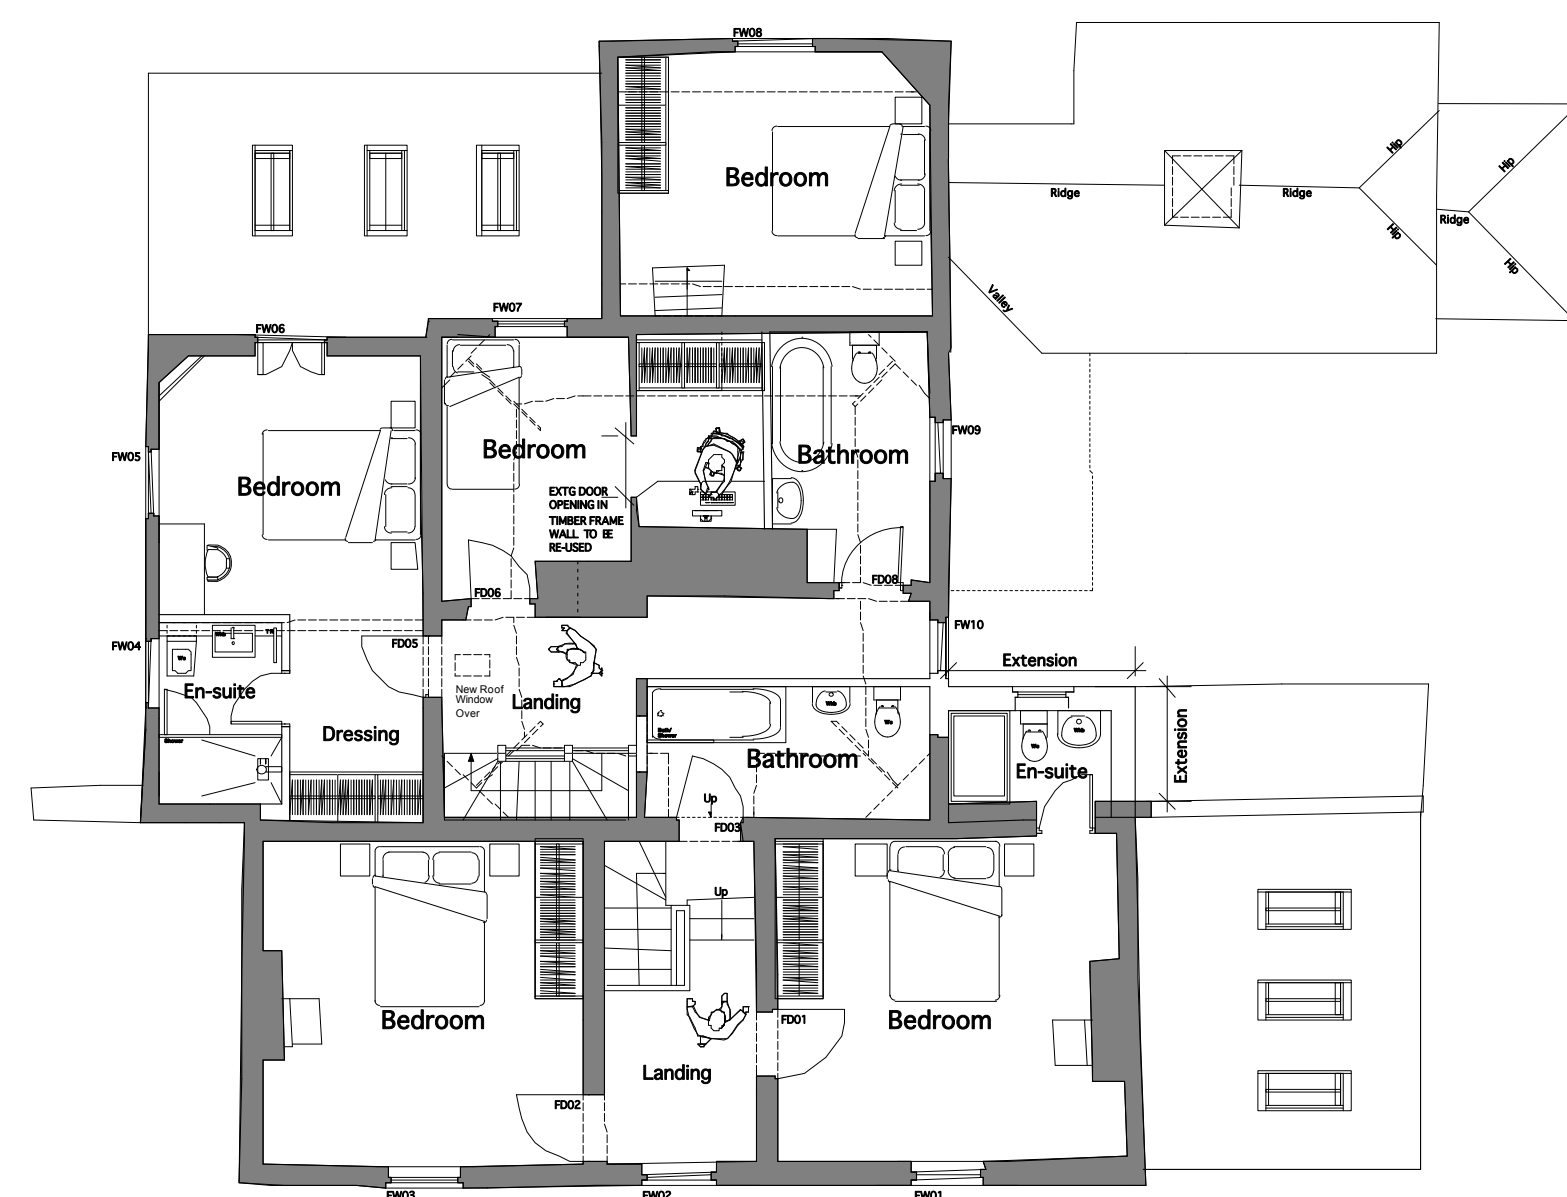
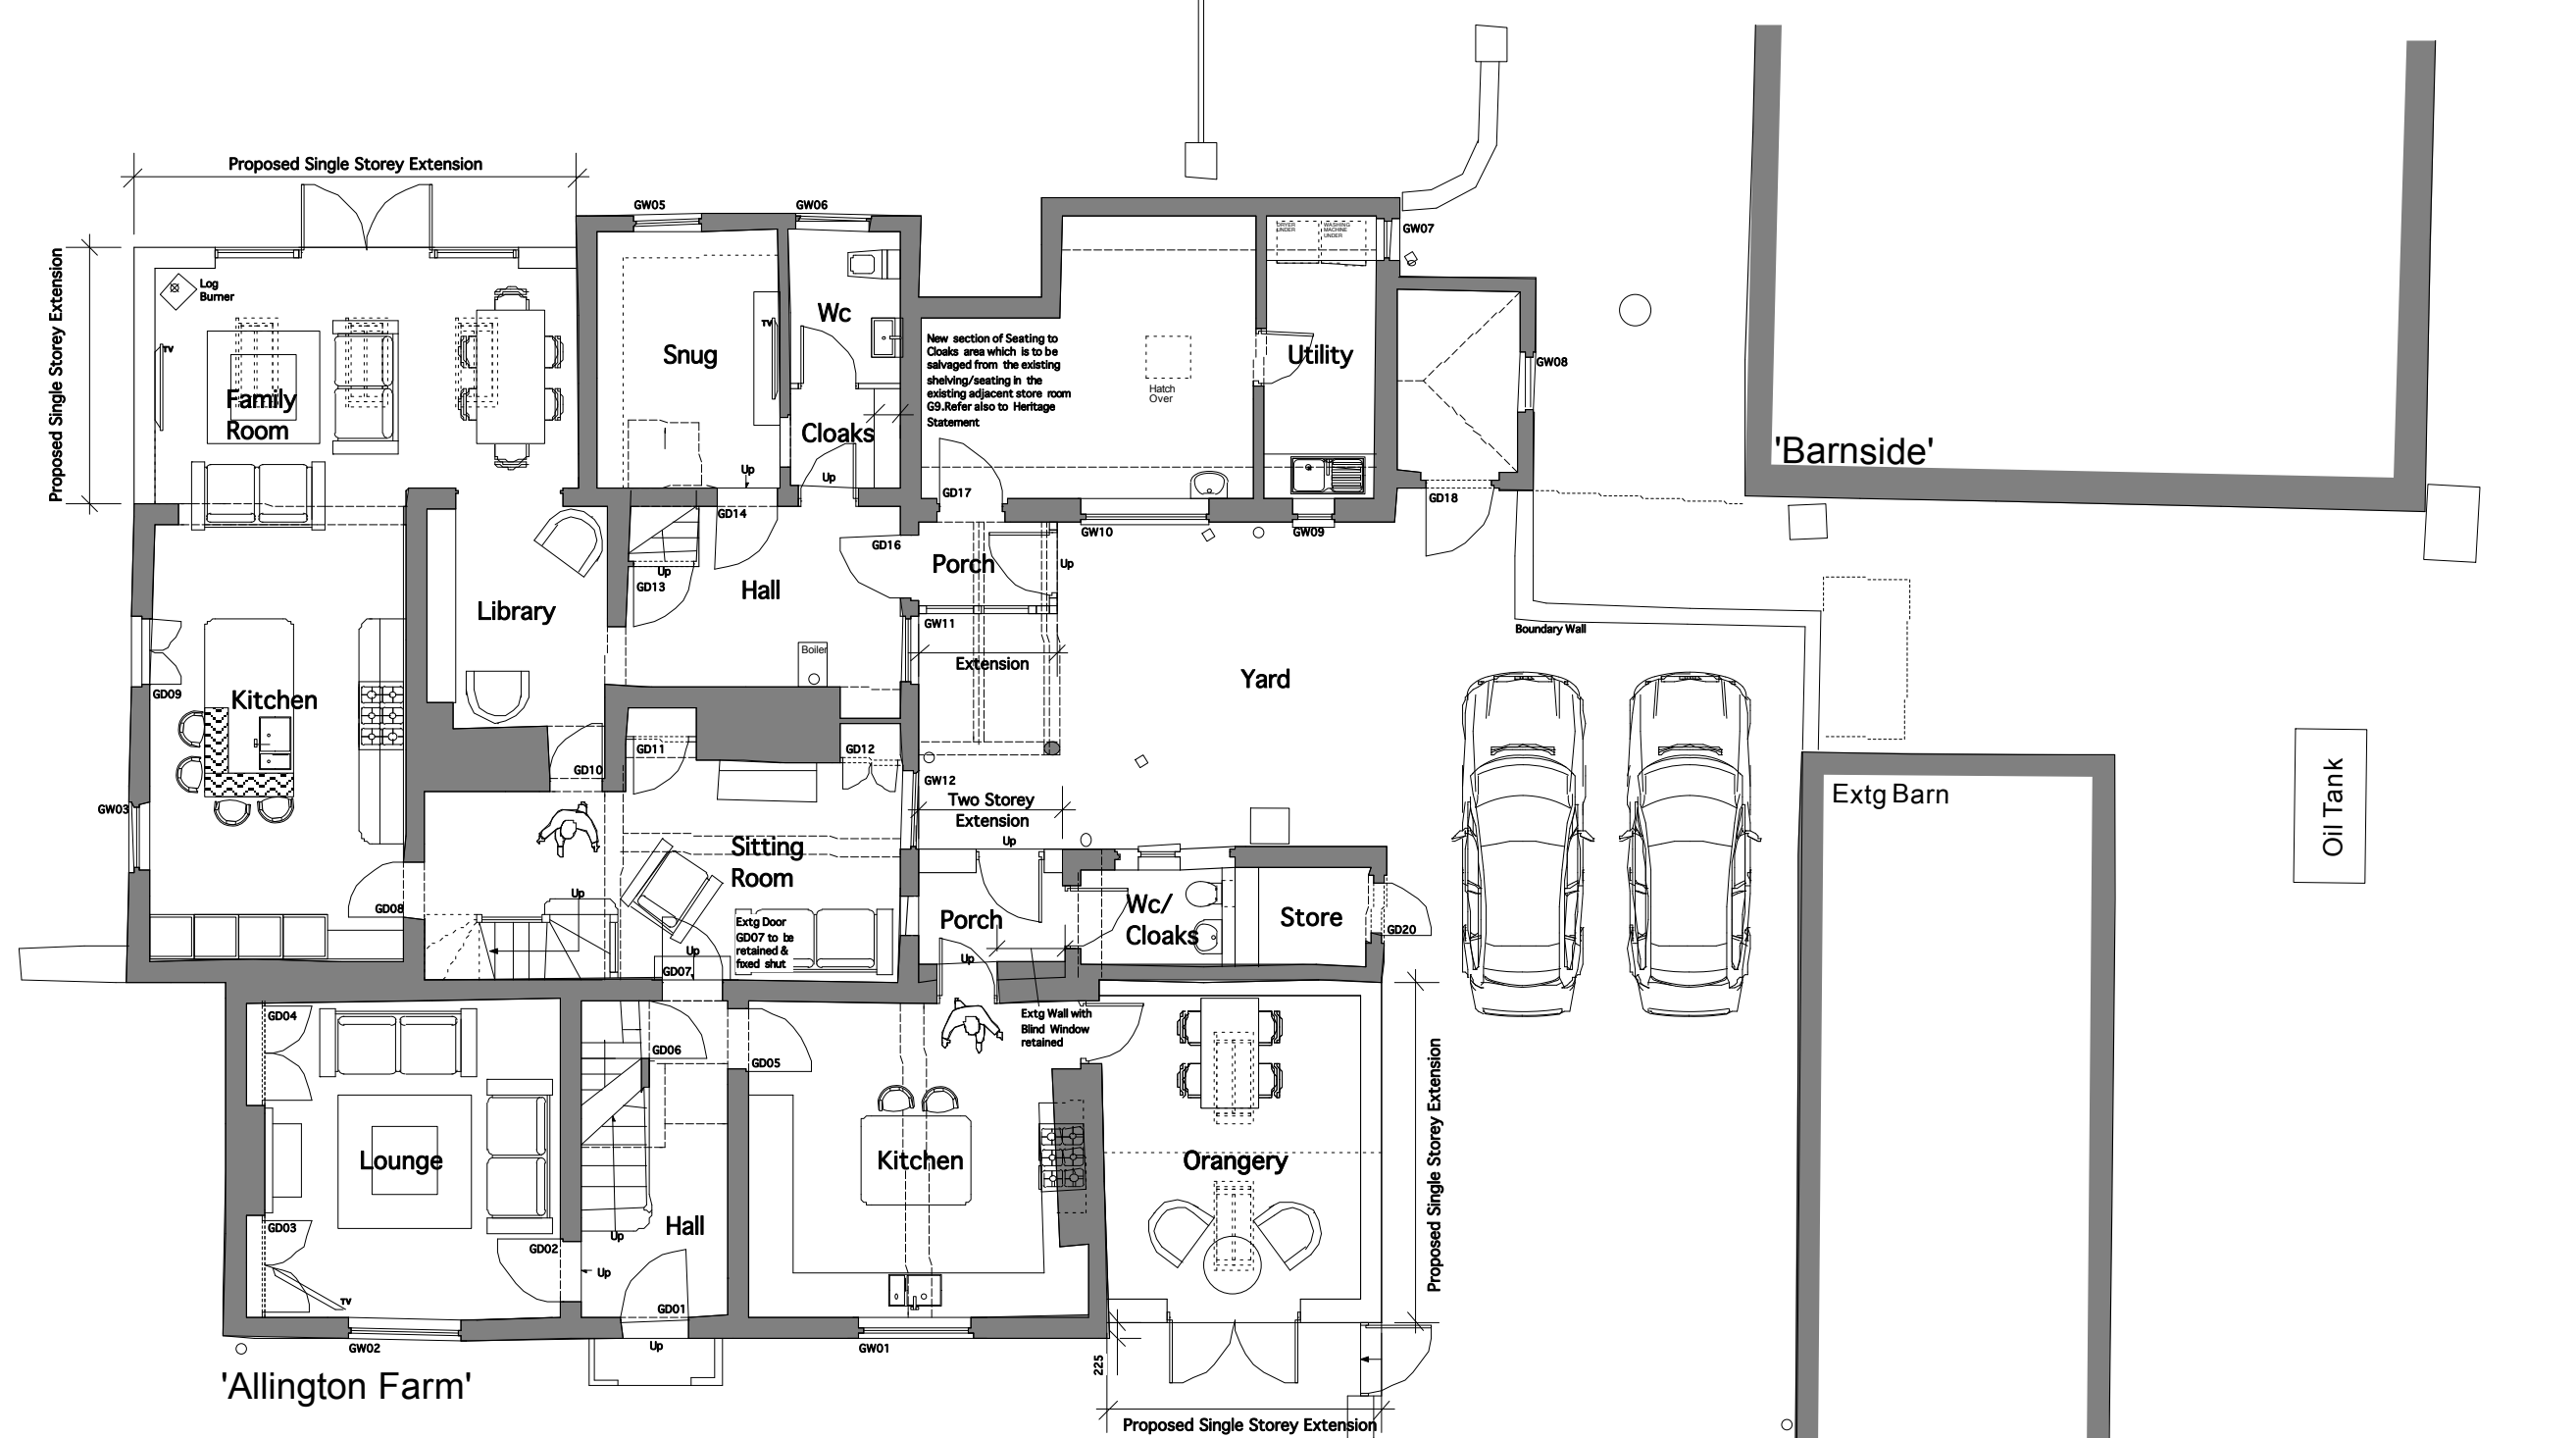
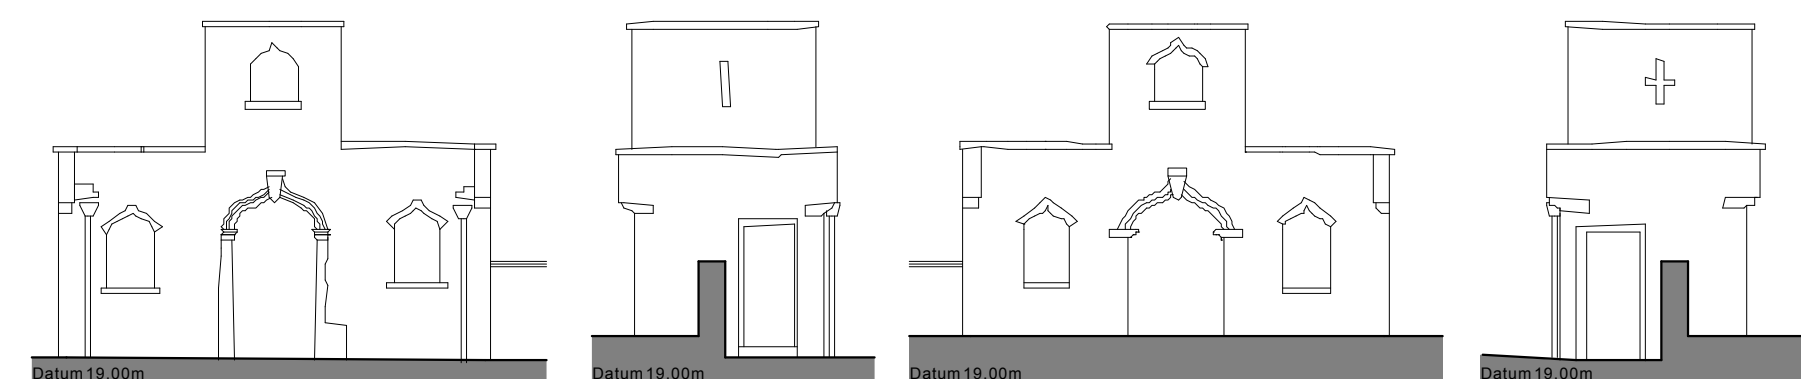
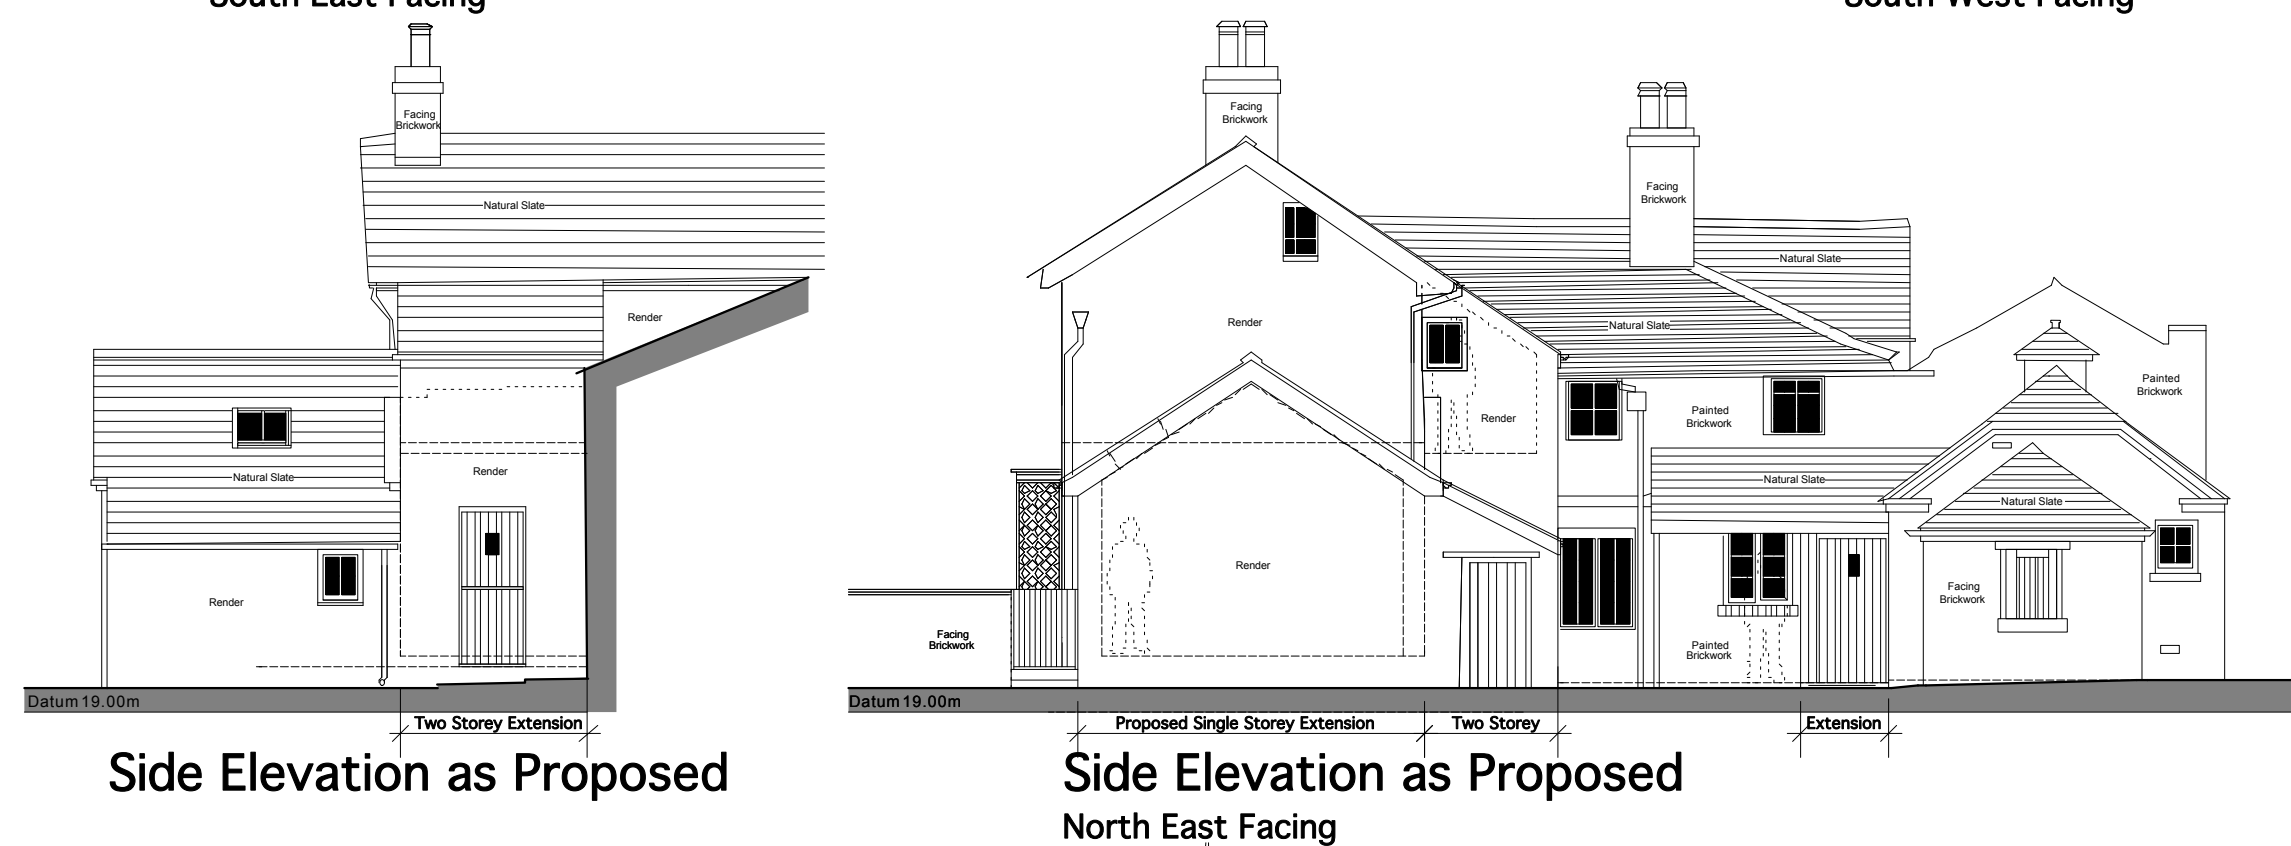


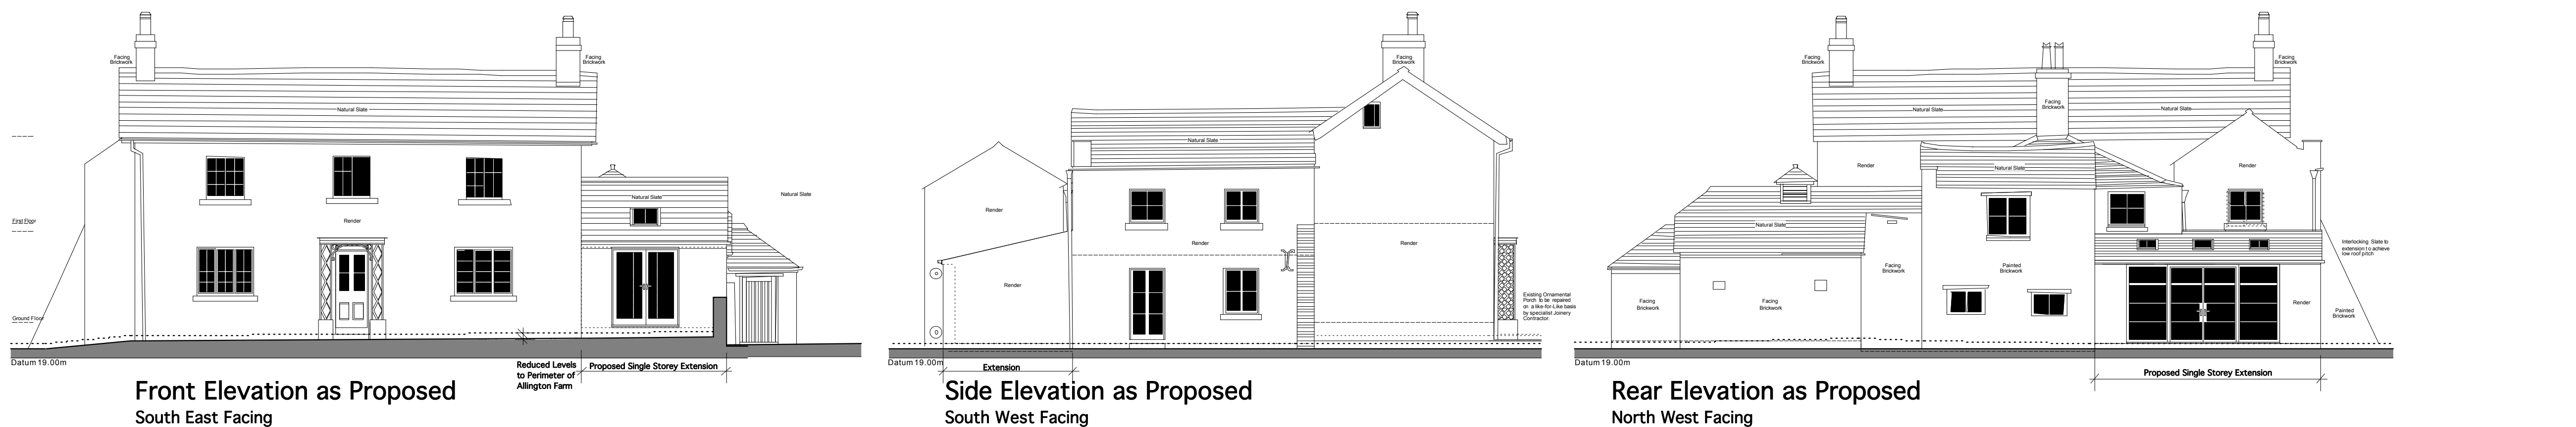

Planning
REVISION