


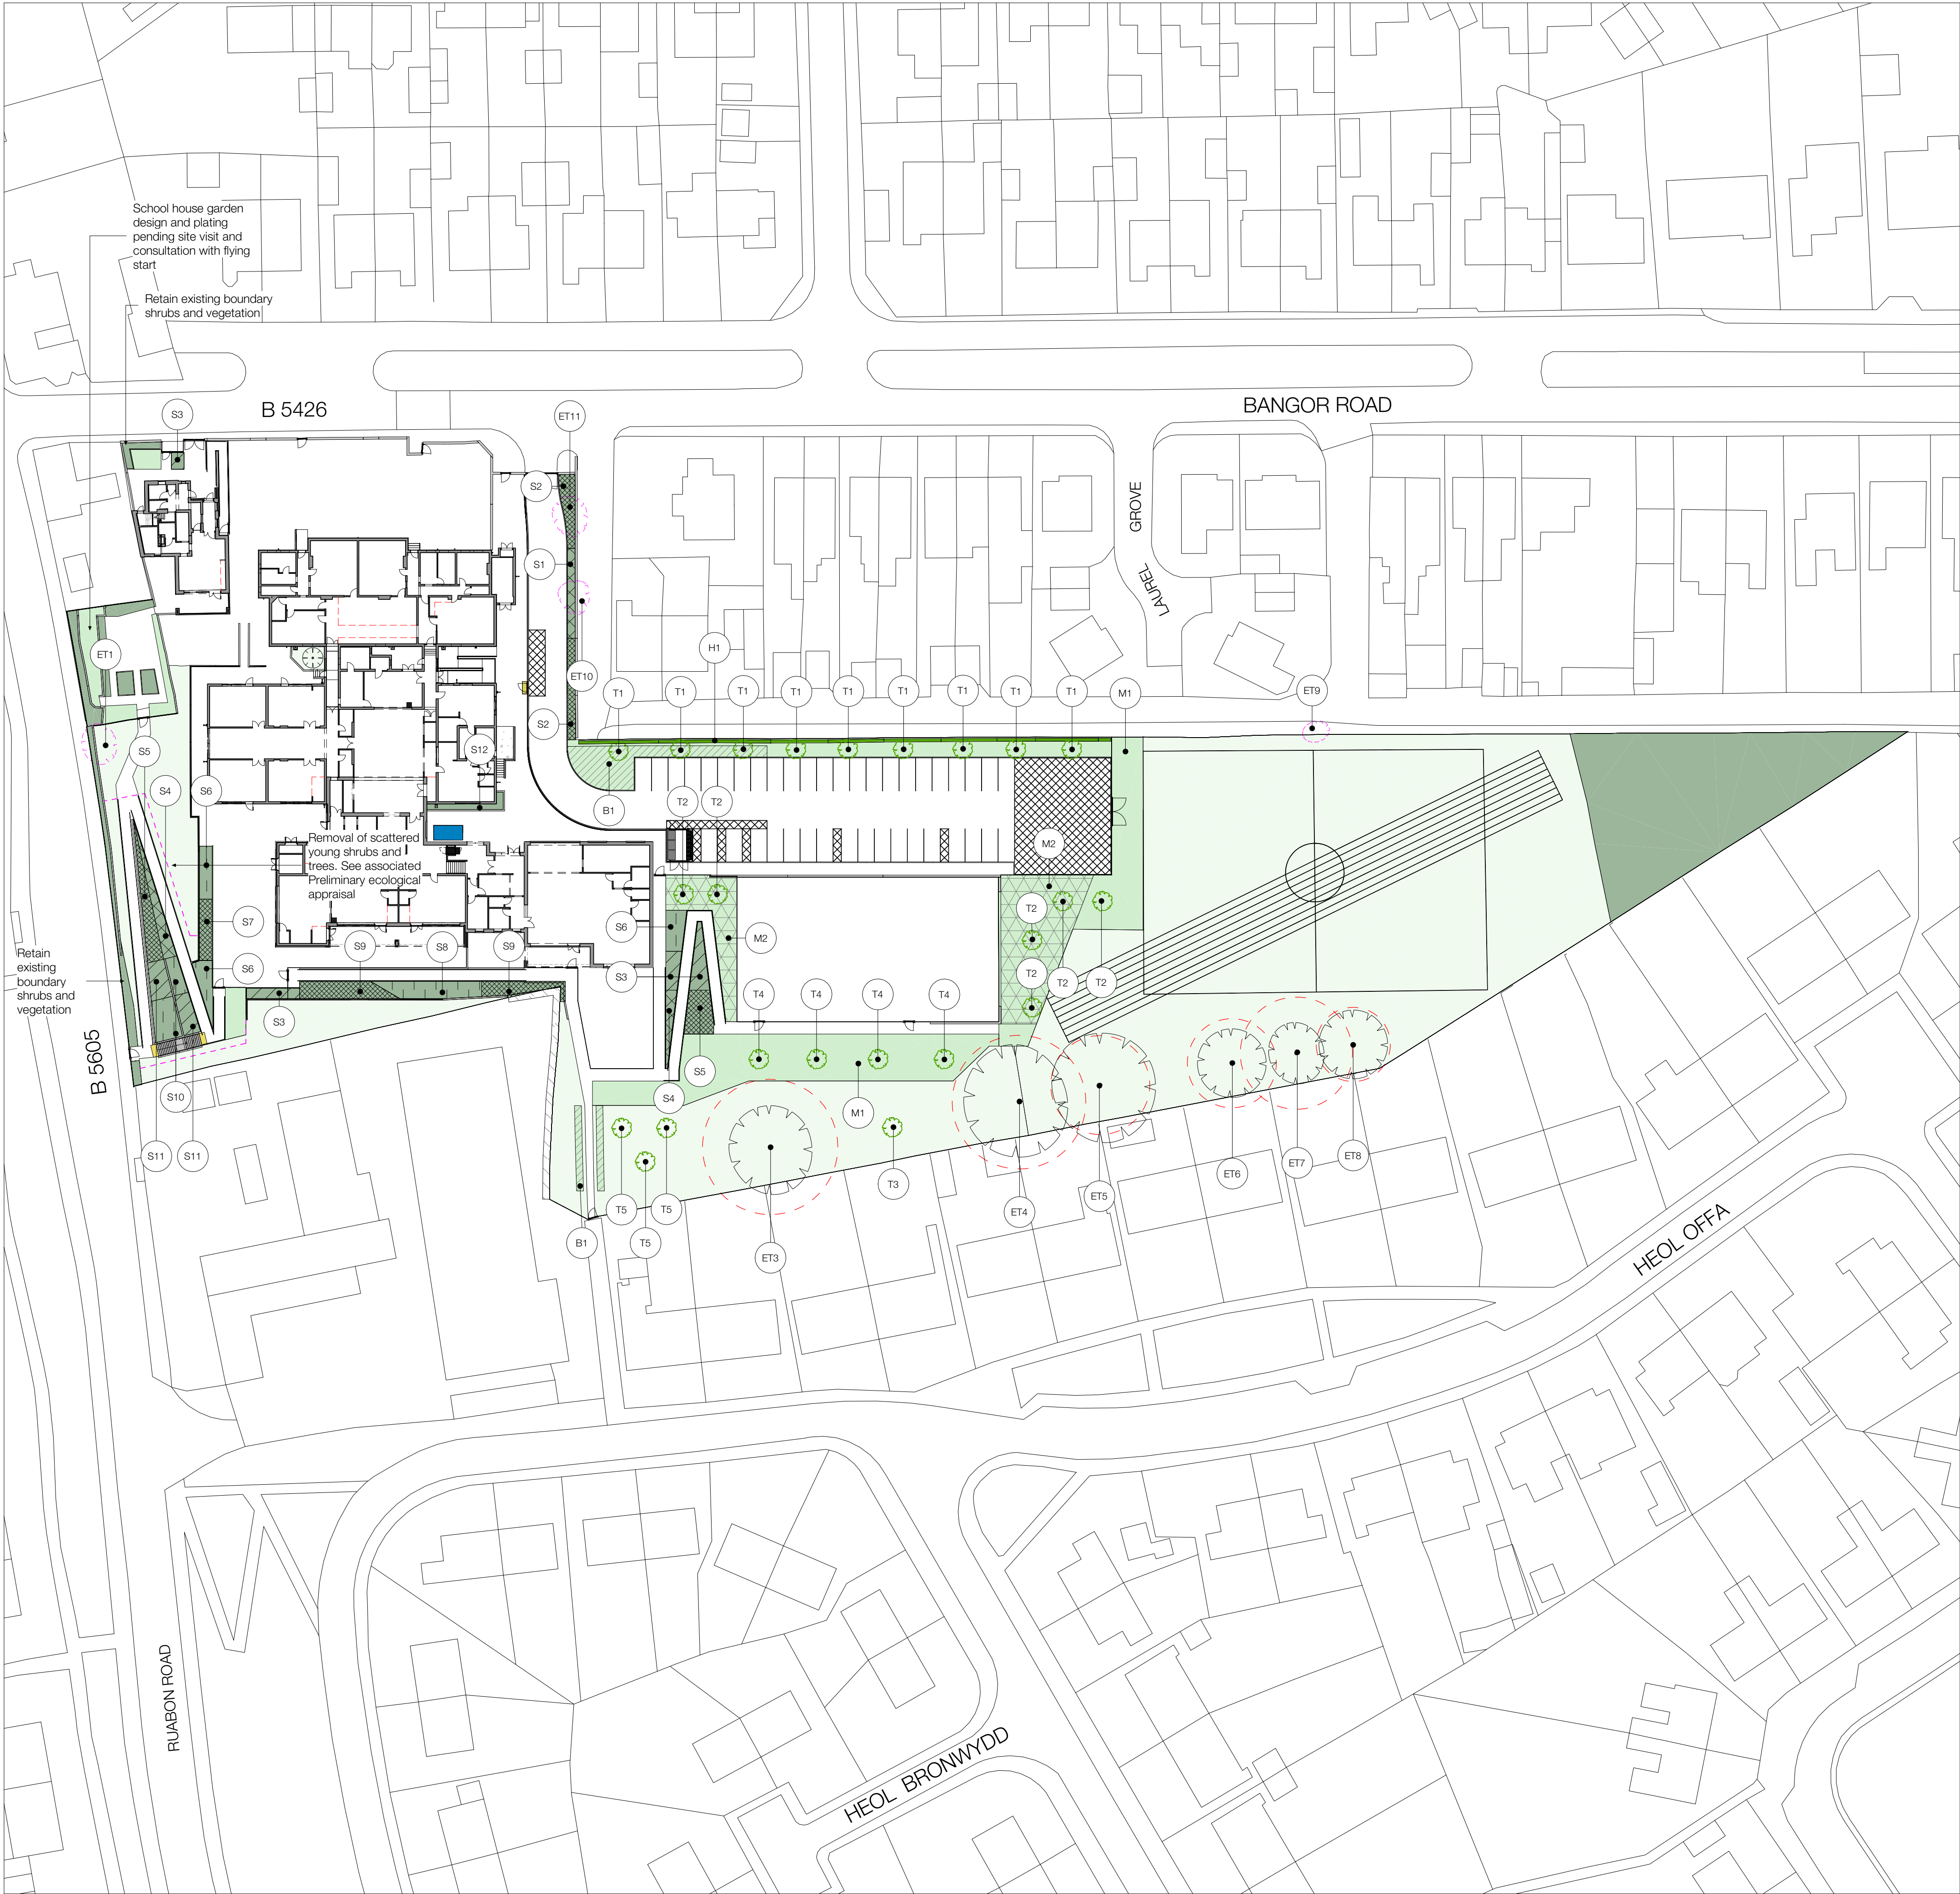

Schedule - Soft landscape design						
Plant establishment and maintenance notes to be included within landscape specification.						
Amenity grass mix 1 - Emorsgate EG32 strong lawn mix						
Sowing rate		25 gm/m2				
Total area		1,119 sq.m				
Imported topsoil depth		200mm				
Code	Species	Common name	%			
Grasses						
M1	Agrostis capillaris	Common bent	5.0			
	Festuca rubra	Slender creeping Red-fescue	50.0			
	Lolium perenne	Perennial creeping grass	25.0			
	Poa pratensis	Smooth-stalked Meadow-grass	20.0			
Total			100%			
Meadow and grassland mix 1 - Emorsgate seeds EL1 flowering lawn mix						
Sowing rate		4 gm/m2				
Total area		295 sq.m				
Imported topsoil depth		200mm				
Code	Species	Common name	%			
Wild flowers						
M2	Galium verum	Lady's bedstraw	4.0			
	Leontodon hispidus	Rough hawkbit	0.5			
	Oxeye daisy	Rough hawkbit	1.0			
	Lotus corniculatus	Birdfoot trefoil	3.7			
	Primula veris	Cowslip	3.0			
	Prunella vulgaris	Selfheal	4.0			
	Ranunculus acris	Meadow buttercup	3.5			
	Trifolium pratense	Wild red clover	0.3			
	Grasses					
	Agrostis capillaris	Common bent	8.0			
	Gnossus cristatus	Crested dogtail	40.0			
	Festuca rubra	Slender creeping red fescue	28.0			
	Pheum bertoloni	Smaller cat's tail	4.0			
Total			100%			
Trees						
Code	Species	Common name	Size	Type	Quantity	
T1	Amelanchier arborea 'Robin Hill'	Amelanchier 'Robin Hill'	14-16cm	Rootball	9	
T2	Acer campestre Elskj	Field maple	14-16cm	Rootball	6	
T3	Quercus petraea	Oak, Welsh	14-16cm	Rootball	1	
T4	Quercus palustris	Oak, pin	14-16cm	Rootball	4	
T5	Pyrus calleryana	Callery pear	14-16cm	Rootball	3	
Total					23	
Bulbs						
Code	Species	Common name	Size	Density	Quantity	
B1	Narcissus 'early sensation'	Daffodil 'Nipwel's early sensation'	12/14cm	10/m2	366	
	Narcissus 'dutch master'	Daffodil 'dutch master'	12/14cm	10/m2	366	
	Narcissus pseudonarcissus	Welsh daffodil	10/12cm	10/m2	366	
	Total				1,098	
Hedges						
Imported topsoil depth		450mm				
Code	Species	Common name	Size	Type	Length	
H1	Fagus Sylvatica	Beech	60-80cm	1+2	77	
Shrubs						
Imported topsoil depth		450mm				
Code	Species	Common name	Size	Density	Quantity	
S1	Prunus laurocerasus 'Otto Luyken'	Cherry laurel	3L	3/m2	45	
S2	Chrysanthemum 'Sundance'	Mexican orange	3L	3/m2	108	
S3	Hebe 'Green Gable'	Shrubby veronica	3L	5/m2	220	
S4	Juniperus horizontalis Golden Carpet	Golden Carpet Creeping Juniper	3L	4/m2	120	
S5	Juniperus horizontalis 'Blue Chip'	Creeping Blue Chip Juniper	3L	4/m2	192	
S6	Calamagrostis scutellifera 'Karl Foerster'	Feather reed-grass 'Karl Foerster'	3L	5/m2	225	
S7	Linum catharticum	Lily turf	3L	4/m2	12	
	Rudbeckia hirta var. subvar. 'Goldsturm'	Rudbeckia	3L	4/m2	12	
	Stipa tenuissima	Mexican feather grass	3L	4/m2	12	
	Salvia nemorosa 'Caradonna'	Balkan clary 'Caradonna'	3L	4/m2	12	
S8	Verbena bonariensis	Argentinian vervain	3L	4/m2	12	
	Erica carnea f. alba 'Springwood White'	Heather 'Springwood White'	5/m2	175		
S9	Calluna vulgaris 'Dark Star' (H)	Heather 'Dark Star'	3L	5/m2	265	
S10	Cornus alba stolonifera Flakamea	Golden Dogwood	3L	3/m2	96	
S11	Cornus alba Sibirica	Red barked Dogwood	3L	3/m2	90	
S12	Lavandula angustifolia 'Hidcote'	Lavender 'Hidcote'	3L	4/m2	44	
Total					1,640	
Works to existing trees & vegetation						
To be read in conjunction with tree survey - Arboricultural method statement, Tree solutions						
Works to existing trees and vegetation should be carried out to BS3996:2010 and are to be undertaken only by a tree surgeon who is a member of the Arboricultural Association approved tree surgeon following the appropriate statutory approvals. All works must comply with the Wildlife and Countryside Act (1981) (as amended) and the Conservation of Habitats and Species Regulations (2018) (as amended), which includes the protection...						
Code	Species	Common name	Proposed works			
ET1	-	Maple	Remove			
ET3	-	Sycamore	Retain			
ET4	-	Ash	Retain			
ET5	-	Sycamore	Retain			
ET6	-	Beech	Retain			
ET7	-	Beech	Retain			
ET8	-	Oak	Retain			
ET9	-	Oak	Remove			
ET10	-	Birch	Remove			
ET11	-	Whitebeam	Remove			

YSGOL YR HAFOD

Bangor road, Johnstown, Wrexham LL14 2SW

Stiwdio Owens
Eyarth Bach
Llanfair Dyffryn Clwyd
Ruthin
Denbighshire
LL15 2EG
hello@stiwdiowens.co.uk
+44 (0)1824 544000

DRAWING NOTES

- Drawing copyright of Stiwdio Owens Landscape Architecture.
- All information to be read in conjunction with relevant landscape drawings and specification.
- Only figured dimensions are to be used.
- All dimensions in millimetres unless otherwise noted.
- The Landscape Architect is to be notified of any discrepancies before proceeding.
- No liability accepted for amendments by others.
- Utilities: A safe system of work to HSE H547 Avoiding danger from underground services to be followed by contractor to plan, detect, identify, mark services and employ safe excavation/ safe digging practices prior to works commencing.
- Proposed planting locations to be reviewed following detail design of infrastructure requirements including assessments for underground or above ground services, overhead power lines, highway safety and visibility splays and other infrastructure provisions, such as substations, refuse stores, lighting, signage and CCTV requirements.
- Signage: to be provided by others as specified in the Health and Safety (Safety Signs and Signals) Regulations 1996.
- All parapets, barriers, balustrades and other elements of structure intended to retain, stop or guide people to specialist detail design and to meet the appropriate loading requirements of BS EN 1991-1-1, PD 6688-1-1 and BS 6180.
- Drawing for the purpose of planning and not for construction.

KEY

	Existing grass		Proposed grass
	Existing hedge		Proposed tree
	Existing tree		Proposed shrub
	Root protection area		Proposed wildflower
	Existing feature to be removed		Proposed bulb

REV. NO.

DDMMYY

DESCRIPTION OF REVISION

INITIALS

Stiwdio Owens Landscape Architecture

STATUS

P ISSUED FOR PLANNING APPROVAL

TITLE

SOFT LANDSCAPE DESIGN

DRG. NO.

HAF-STO-00-00-DR-L-0009

REVISION

P00

SCALE

1:500@A1

DRAWN

GLO

APPROVED

GLO

DATE

250821