


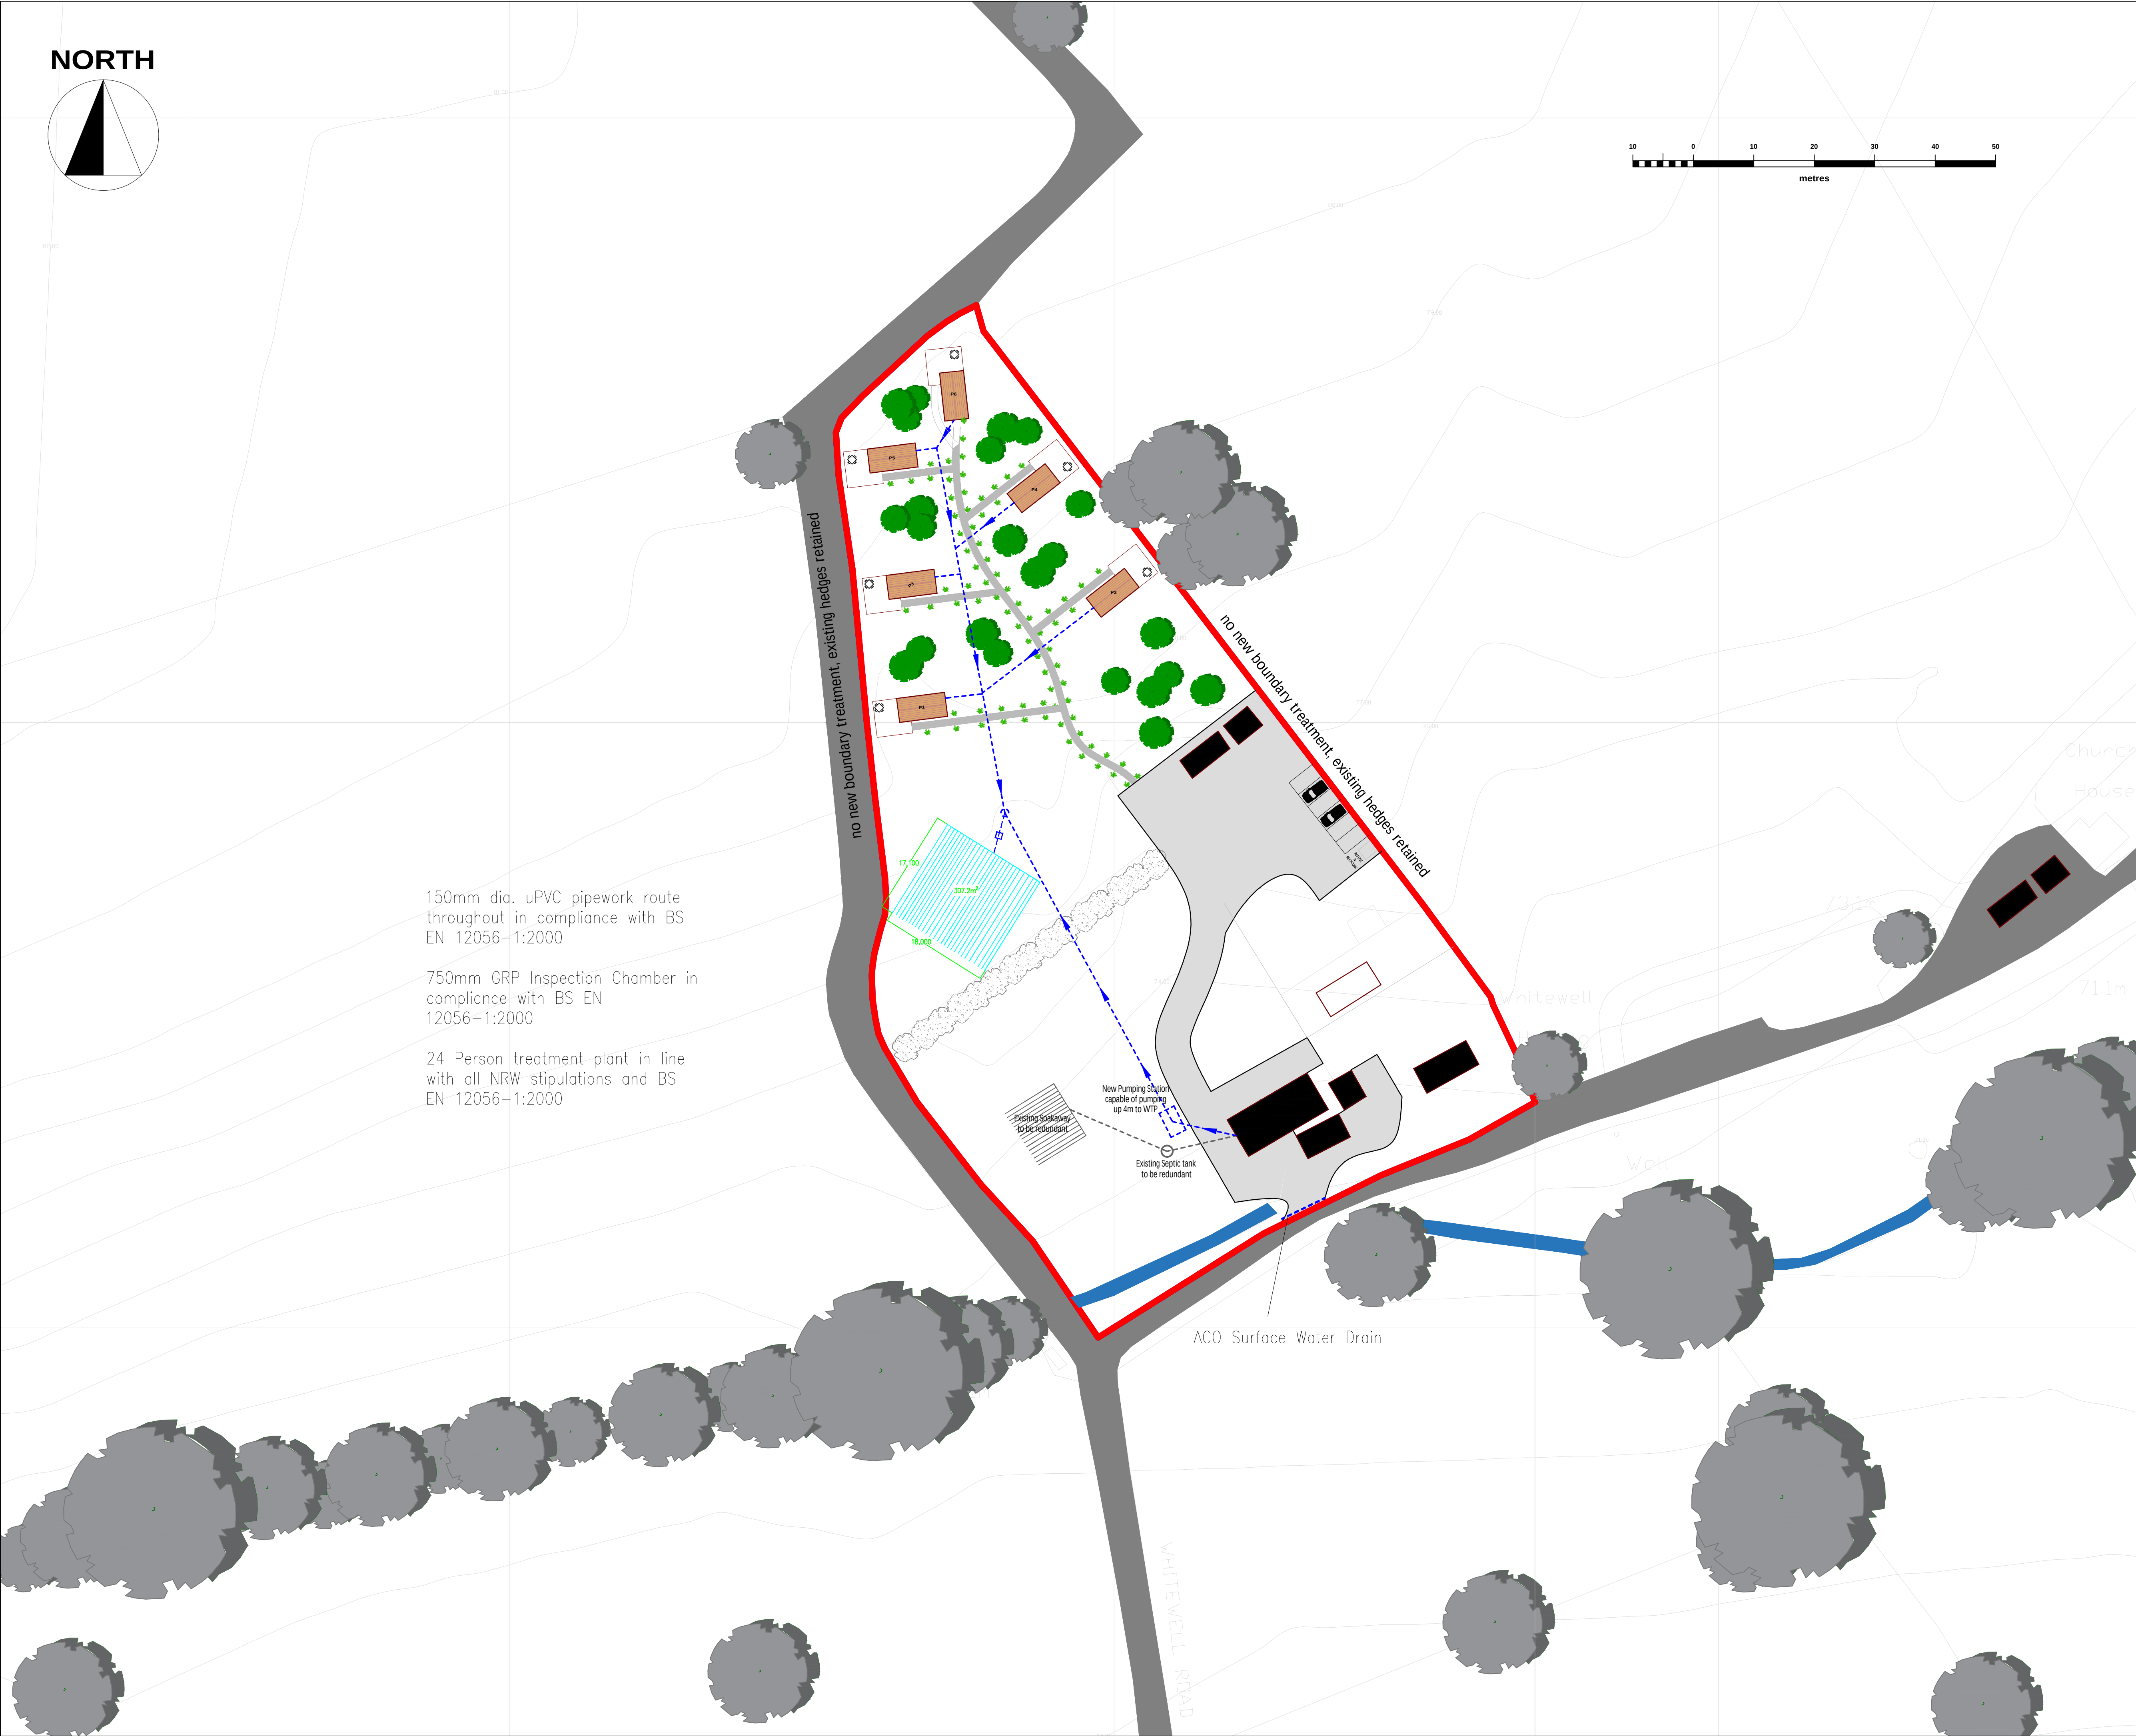

150mm dia. uPVC pipework route
throughout in compliance with BS
EN 12056-1:2000

750mm GRP Inspection Chamber in
compliance with BS EN
12056-1:2000

24 Person treatment plant in line
with all NRW stipulations and BS
EN 12056-1:2000

Existing soakaway
to be redundant


New Pumping Station
capable of pumping
up 4m to WTP

Existing Septic tank
to be redundant

ACO Surface Water Drain

WHITWELL ROAD


KEY TO SYMBOLS

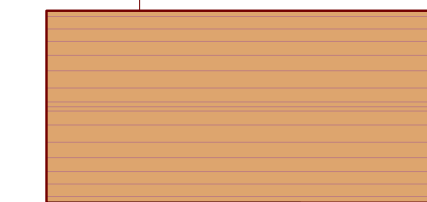

GLAMPING POD



DECKING

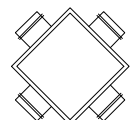

BENCH AND SEATING



INDIGENOUS TREES



INDIGENOUS SHRUBBERY



EXISTING TREES




ROAD / PARKING



FOOTPATH

21/09/21	DRAINAGE AMENDED FOR PLANNING	B	JF
27/07/21	SOAKAWAY SIZE AMENDED	A	JF
Date	Description	Rev	By

Revision Description

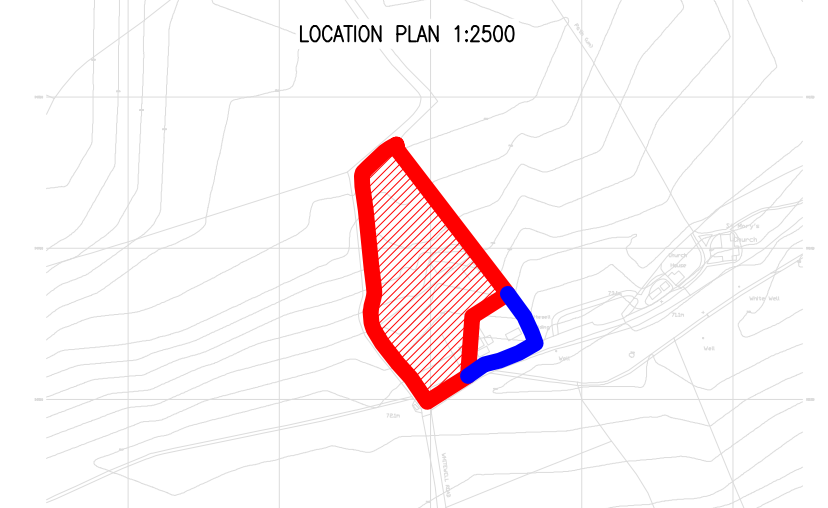

Project:
Whitewell Lodges - Client : Philip Cooper
Brook Barn, Church Lane, Whitewell, Whitchurch
Shropshire, SY13 3AN

Drawing Title:
Site Layout Plan

Drawing Number:
200616-01-01

Revision: B
Date: 19/08/2020
Scale: 1:500
Drawn By: JK
CAD Dwg File:
Arch. Base Dwg:

Issue Status:
Full Planning Application