


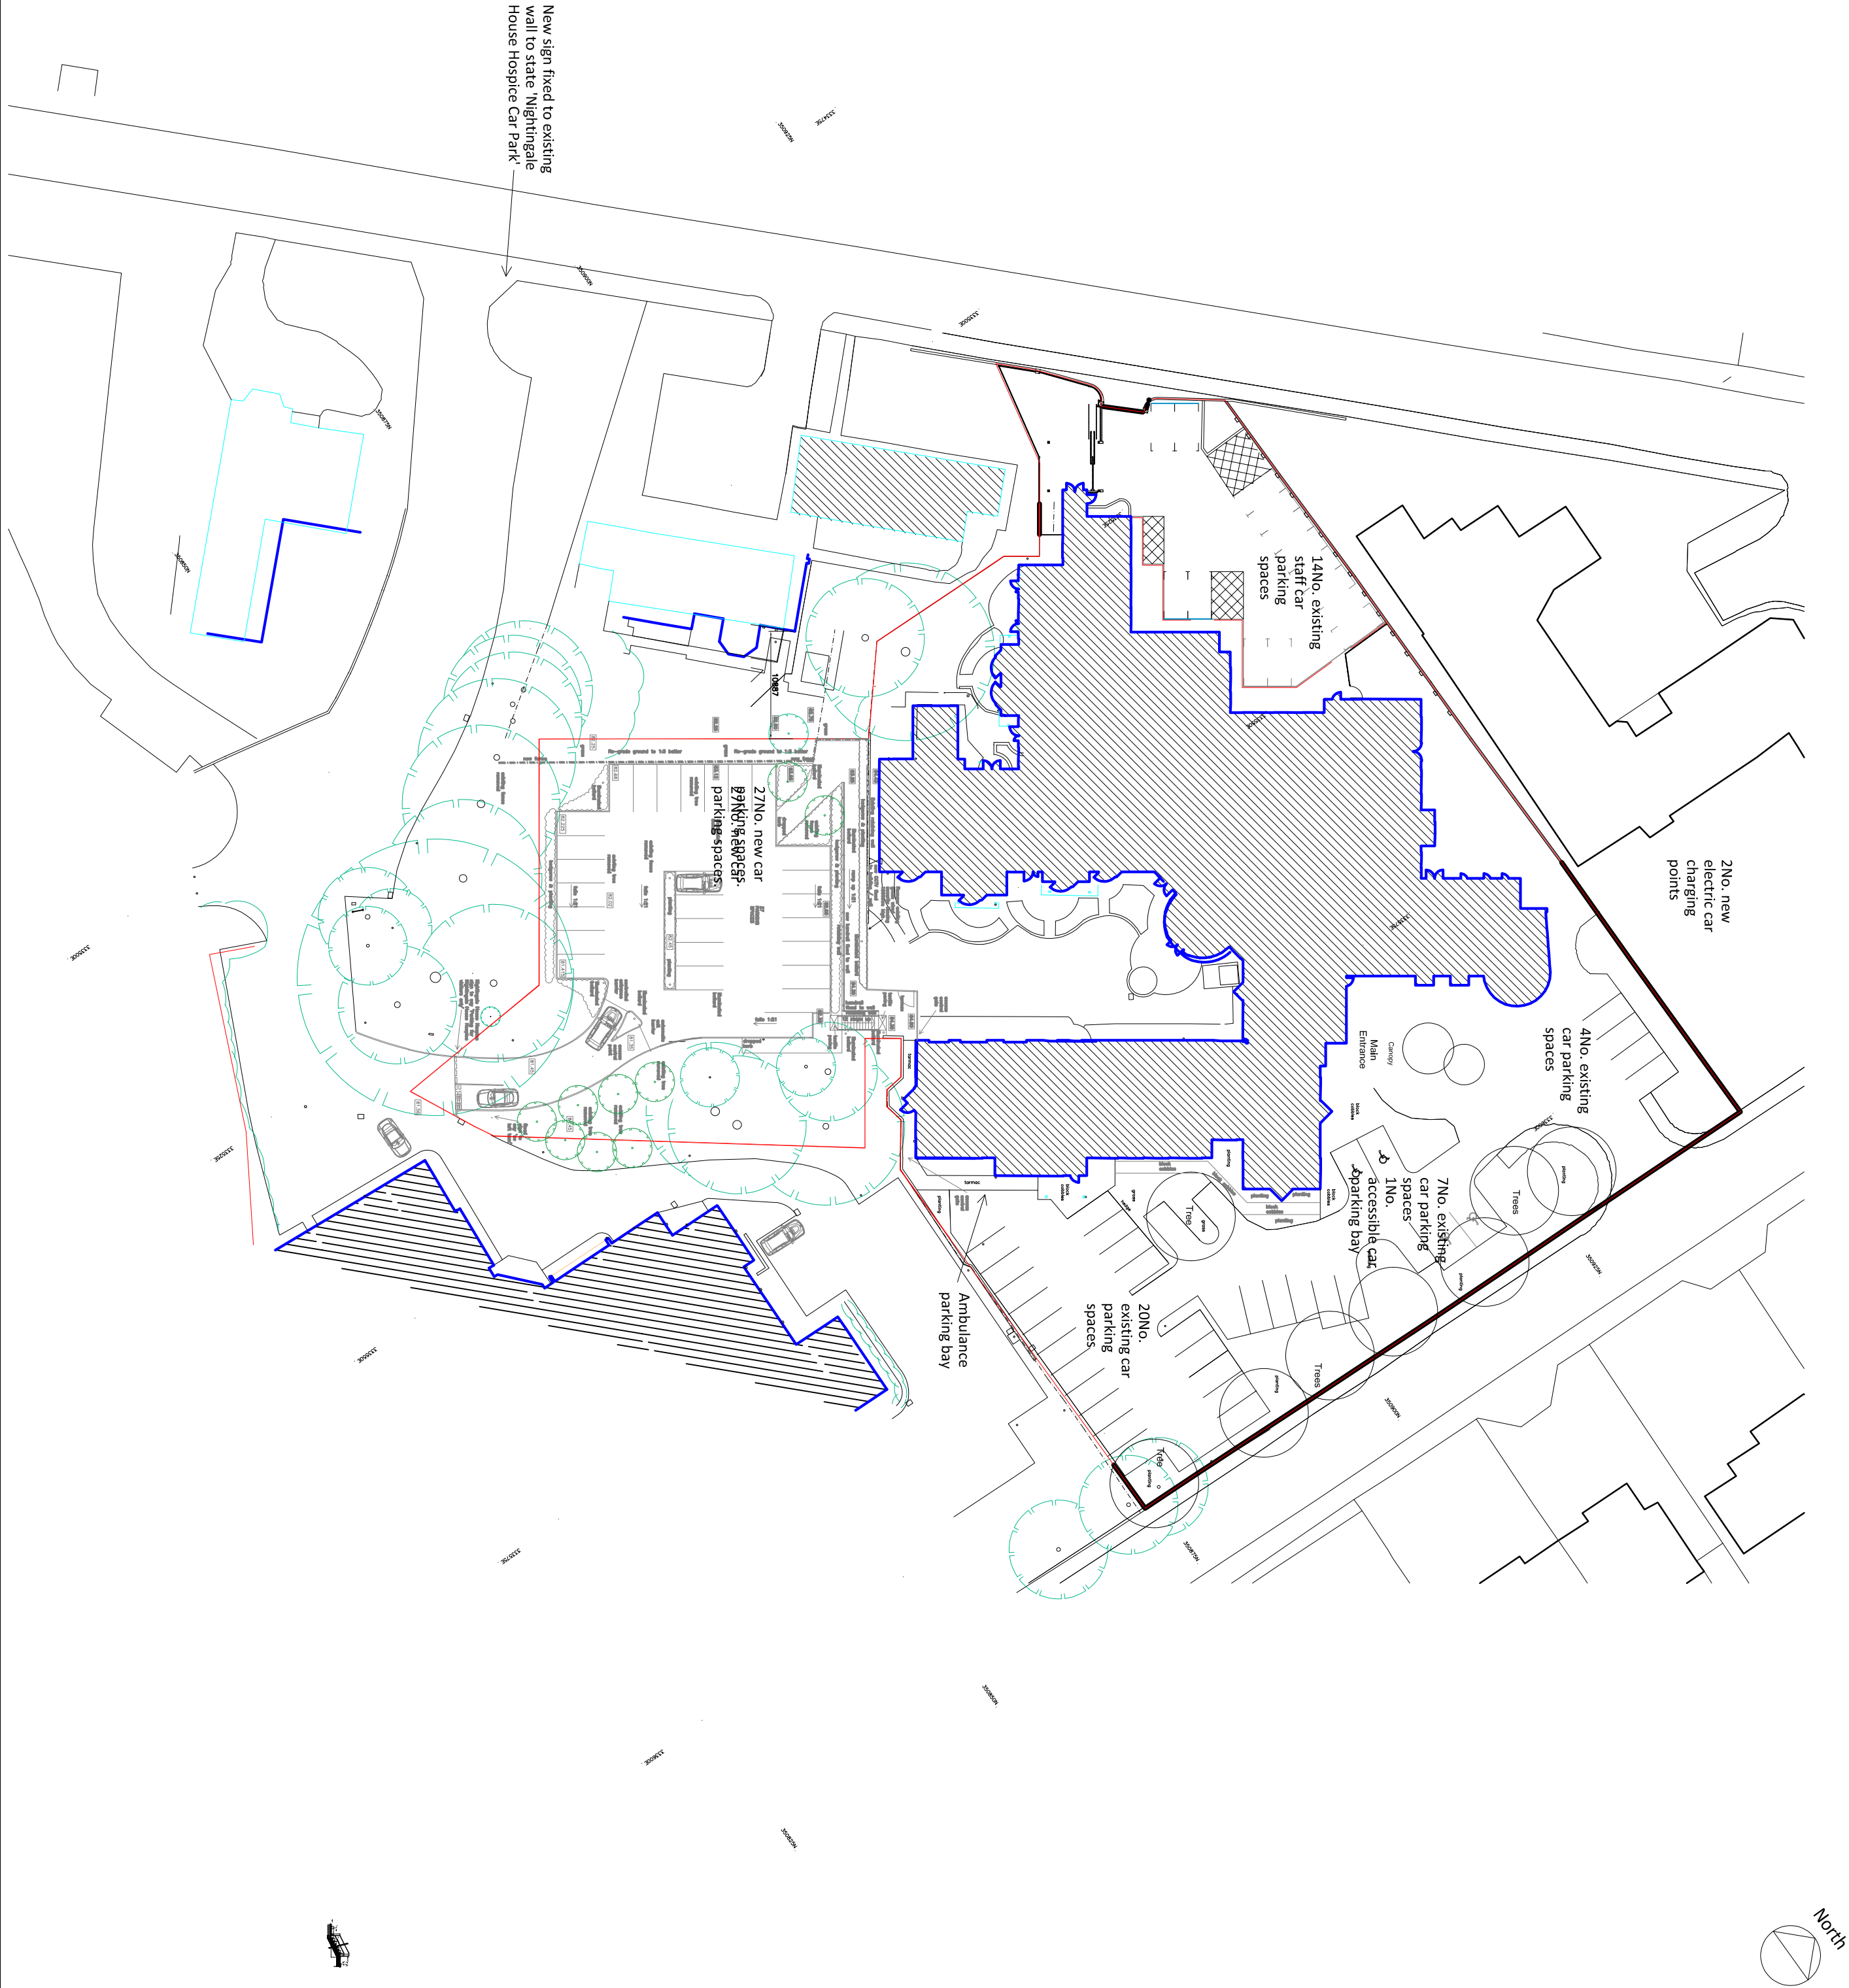

General Notes

1. Contractor to verify all dimensions and check level datums on site
2. All of the designs are the sole property of TACP Architects Ltd and may not be used without their written agreement
3. All prints, specifications and their copyright are the property of TACP Architects Ltd
4. Do not scale off drawings
5. All dimensions shall be checked on site before commencement of shop drawings, manufacture and all discrepancies must be reported to TACP Architects Ltd

Revisions			
Rev	Date	Description	By Check
A	05/07/21	Lease Line indicated	AJC DM
B	02/08/21	Layout revised, parking area reduced and planting omitted. New footpath and planting areas	AJC DM
C	17/09/21	CONSTRUCTION ISSUE	AJC DM
D	19/09/21	Entrance Road moved to avoid tree roots	AJC DM

Consultants

Nightingale House Hospice

Nightingale House Car Park Works

Project Title			
Nightingale House Car Park Works			
Drawing Title			
Proposed Location Plan			
Scale	Date	Drawn By	Checked By Office
1:500@A2	20/02/25	AJC	DM Wrexham
Job Number	Drawing Number		Revision
19071	S02		D

TACP Architects Ltd
Pembroke House
Ellice Way, Wrexham Technology Park,
Wrexham, LL13 7YT
01978 291161

admin@tacparchitects.co.uk
www.tacparchitects.co.uk

