


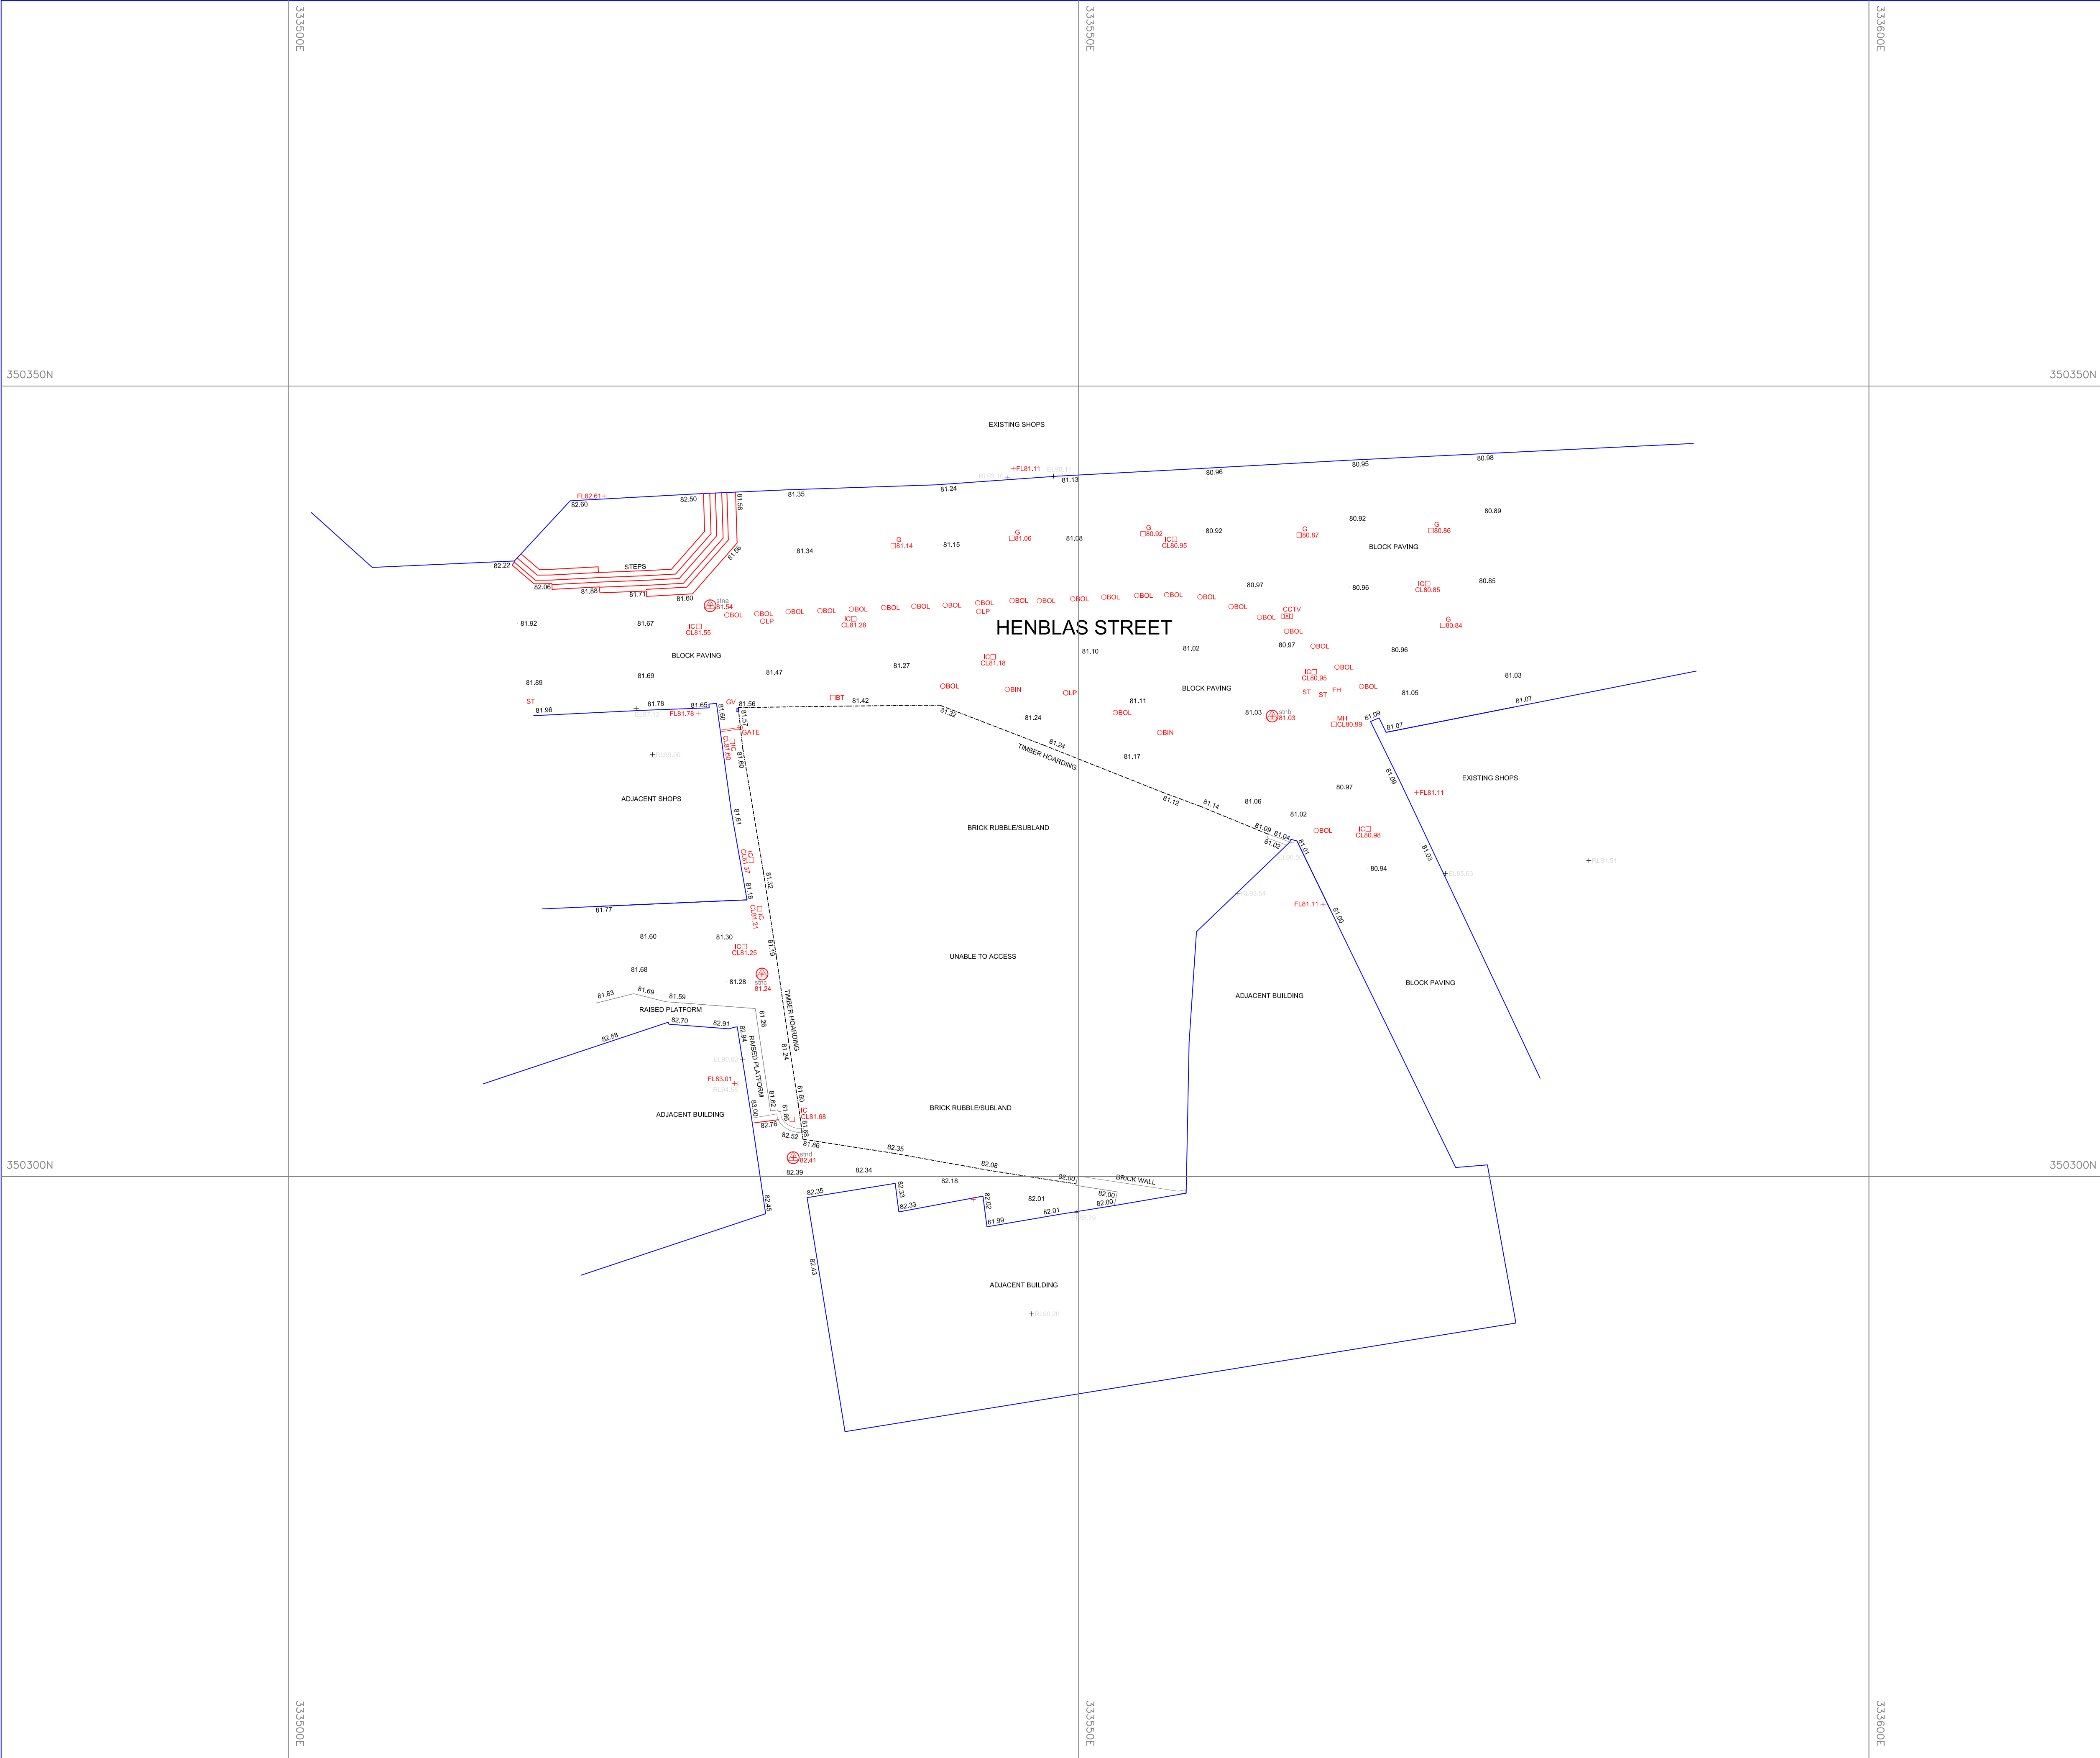

COORDINATED STATIONS			
STATION	EASTING	NORTHING	LEVEL (m)
A	333526.684	350336.103	81.543
B	333562.242	350329.127	81.028
C	333529.970	350312.813	81.237
D	333531.941	350301.192	82.405

ABBREVIATIONS

AV	AIR VALVE/VENT	IC	INSPECT CHAMBER
BOL	BOLLARD	IL	INVERT LEVEL
BB	BELISHA BEACON	JKW	JAPANESE KNOTT WEED
BM	BENCH MARK	LH	LAMP HOLE
BL	BED LEVEL	LP	LAMP POST
BS	BUS STOP	NP	NAME PLATE
BT	BRITISH TELECOM	MH	MANHOLE
CL	COVER LEVEL	PS	POST/SIGN POST
DI	DILAPIDATED	PB	POST BOX
Dis	DISUSED	PX	UNKNOWN SERVICE
EL	EAVES LEVEL	RE	RODDING EYE
ELE	ELEC JUNCT. BOX	RL	RIDGE LEVEL
EP	ELECTRICITY POLE	RS	ROAD SIGN
FH	FIRE HYDRANT	ST	STOP TAP
FL	FLOOR LEVEL	TH	TRIAL HOLE
FOS	FULL OF SEDIMENT	TL	TRAFFIC LIGHT
FP	FLAG POLE	TP	TELEGRAPH POLE
G	GULLY	TV	CABLE TV BOX
GM	GAS METER	UN	UNABLE TO LIFT
GV	GAS VALVE	WM	WATER METER

SYMBOLS

	SURVEY STATION		TREE
	O\H ELEC CABLE		BENCH MARK
	O\H PHONE LINE		TRIAL PIT
	CANOPY\HEDGE		BOREHOLE

NOTES

- A) ONLY MANHOLES AND SERVICES VISIBLE AT TIME OF SURVEY SHOWN
- B) O/S GRID USED AND ORIENTATED TO TRUE NORTH
- C) LEVELS IN METRES RELATED TO G.P.S.
- D) DRAINAGE INFORMATION TAKEN FROM LOCAL AUTHORITY RECORDS. INFORMATION MUST BE CHECKED PRIOR TO WORK COMMENCING

Rev	Description	Date
PROPOSED DEVELOPMENT AT HENBLAS STREET, WREXHAM		
DAN ANDERS		
TOPOGRAPHICAL SURVEY		
DA024/TOO	Drawn Date Scale	S. FAIRHURST APRIL 2018 1:200 @ A1
 RJP Surveying Consultants Ltd LAND SURVEYORS & SITE ENGINEERS AYREFIELD COTTAGE AYREFIELD ROAD ROBY MILL UPHOLLAND LANCASHIRE WN8 0QP TEL: 01257 251554 MOBILE: 07710 308709 WEBSITE : www.rjpsurveyors.co.uk E-MAIL: mail@rjpsurveyors.co.uk		