


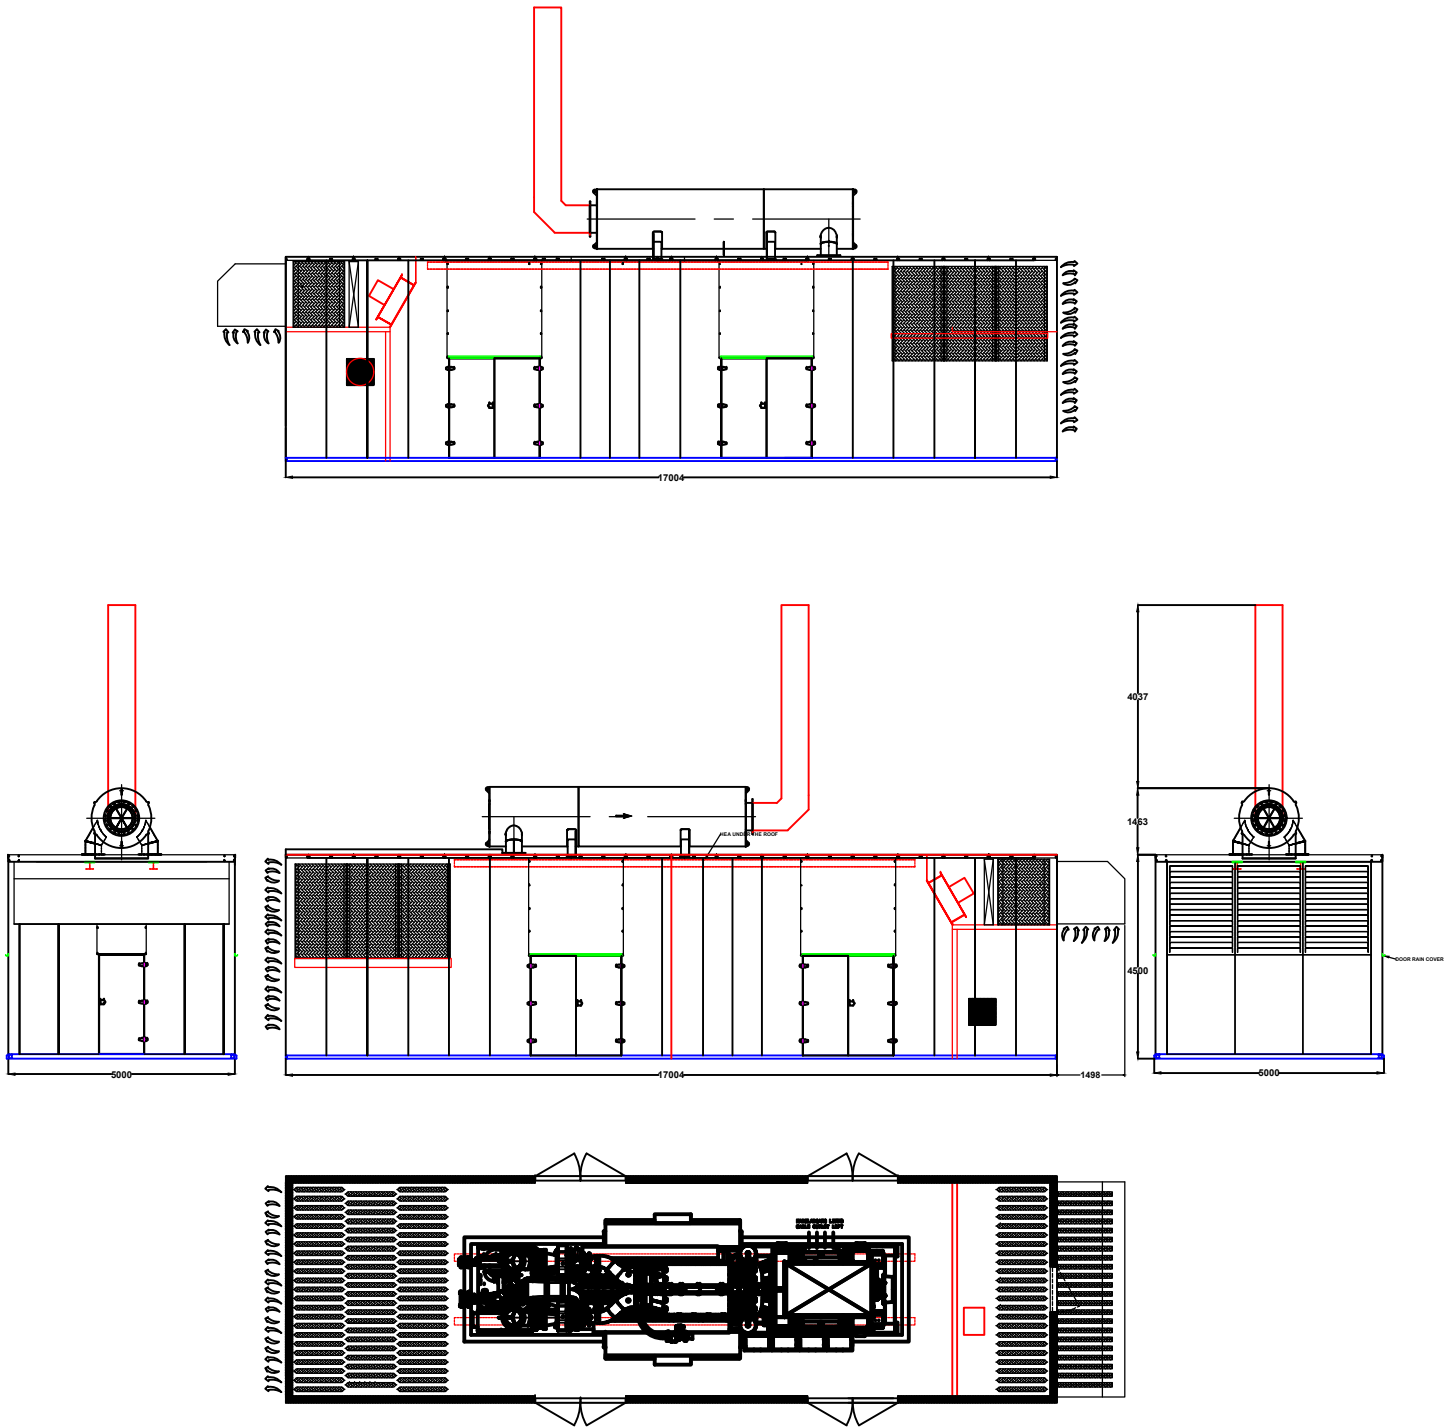

Finishes To Be Confirmed
And Agreed With LPA

A	08-10-18	JS	First Issue	JA
Rev	Date	By	Details	Apr'd



CONRAD ENERGY LIMITED
UNITS D & E, WINDRUSH COURT, BLACKLANDS WAY, ABINGDON OX21 1SY
T: +44(0)1865 338166 E: info@conradenergy.co.uk W: www.conradenergy.co.uk
Registered in England No. 0800009. Registered office: 71 - 75 Shelton Street, Covent Garden, London, WC2H 9JQ

THIS DOCUMENT IS THE PROPERTY OF CONRAD ENERGY LTD. IT
CONTAINS PROPRIETARY AND CONFIDENTIAL INFORMATION
WHICH MUST NOT BE DUPLICATED, USED OR DISCLOSED OTHER
THAN AS EXPRESSLY AUTHORIZED BY CONRAD ENERGY LTD
OR ITS REPRESENTATIVE © 2018

PROJECT	Generic		
CLIENT	Conrad Energy		
TITLE	Typical Canopy Detail		
Scale	1:150	Drg. No.	GEN-SP-07
Size	A3		