



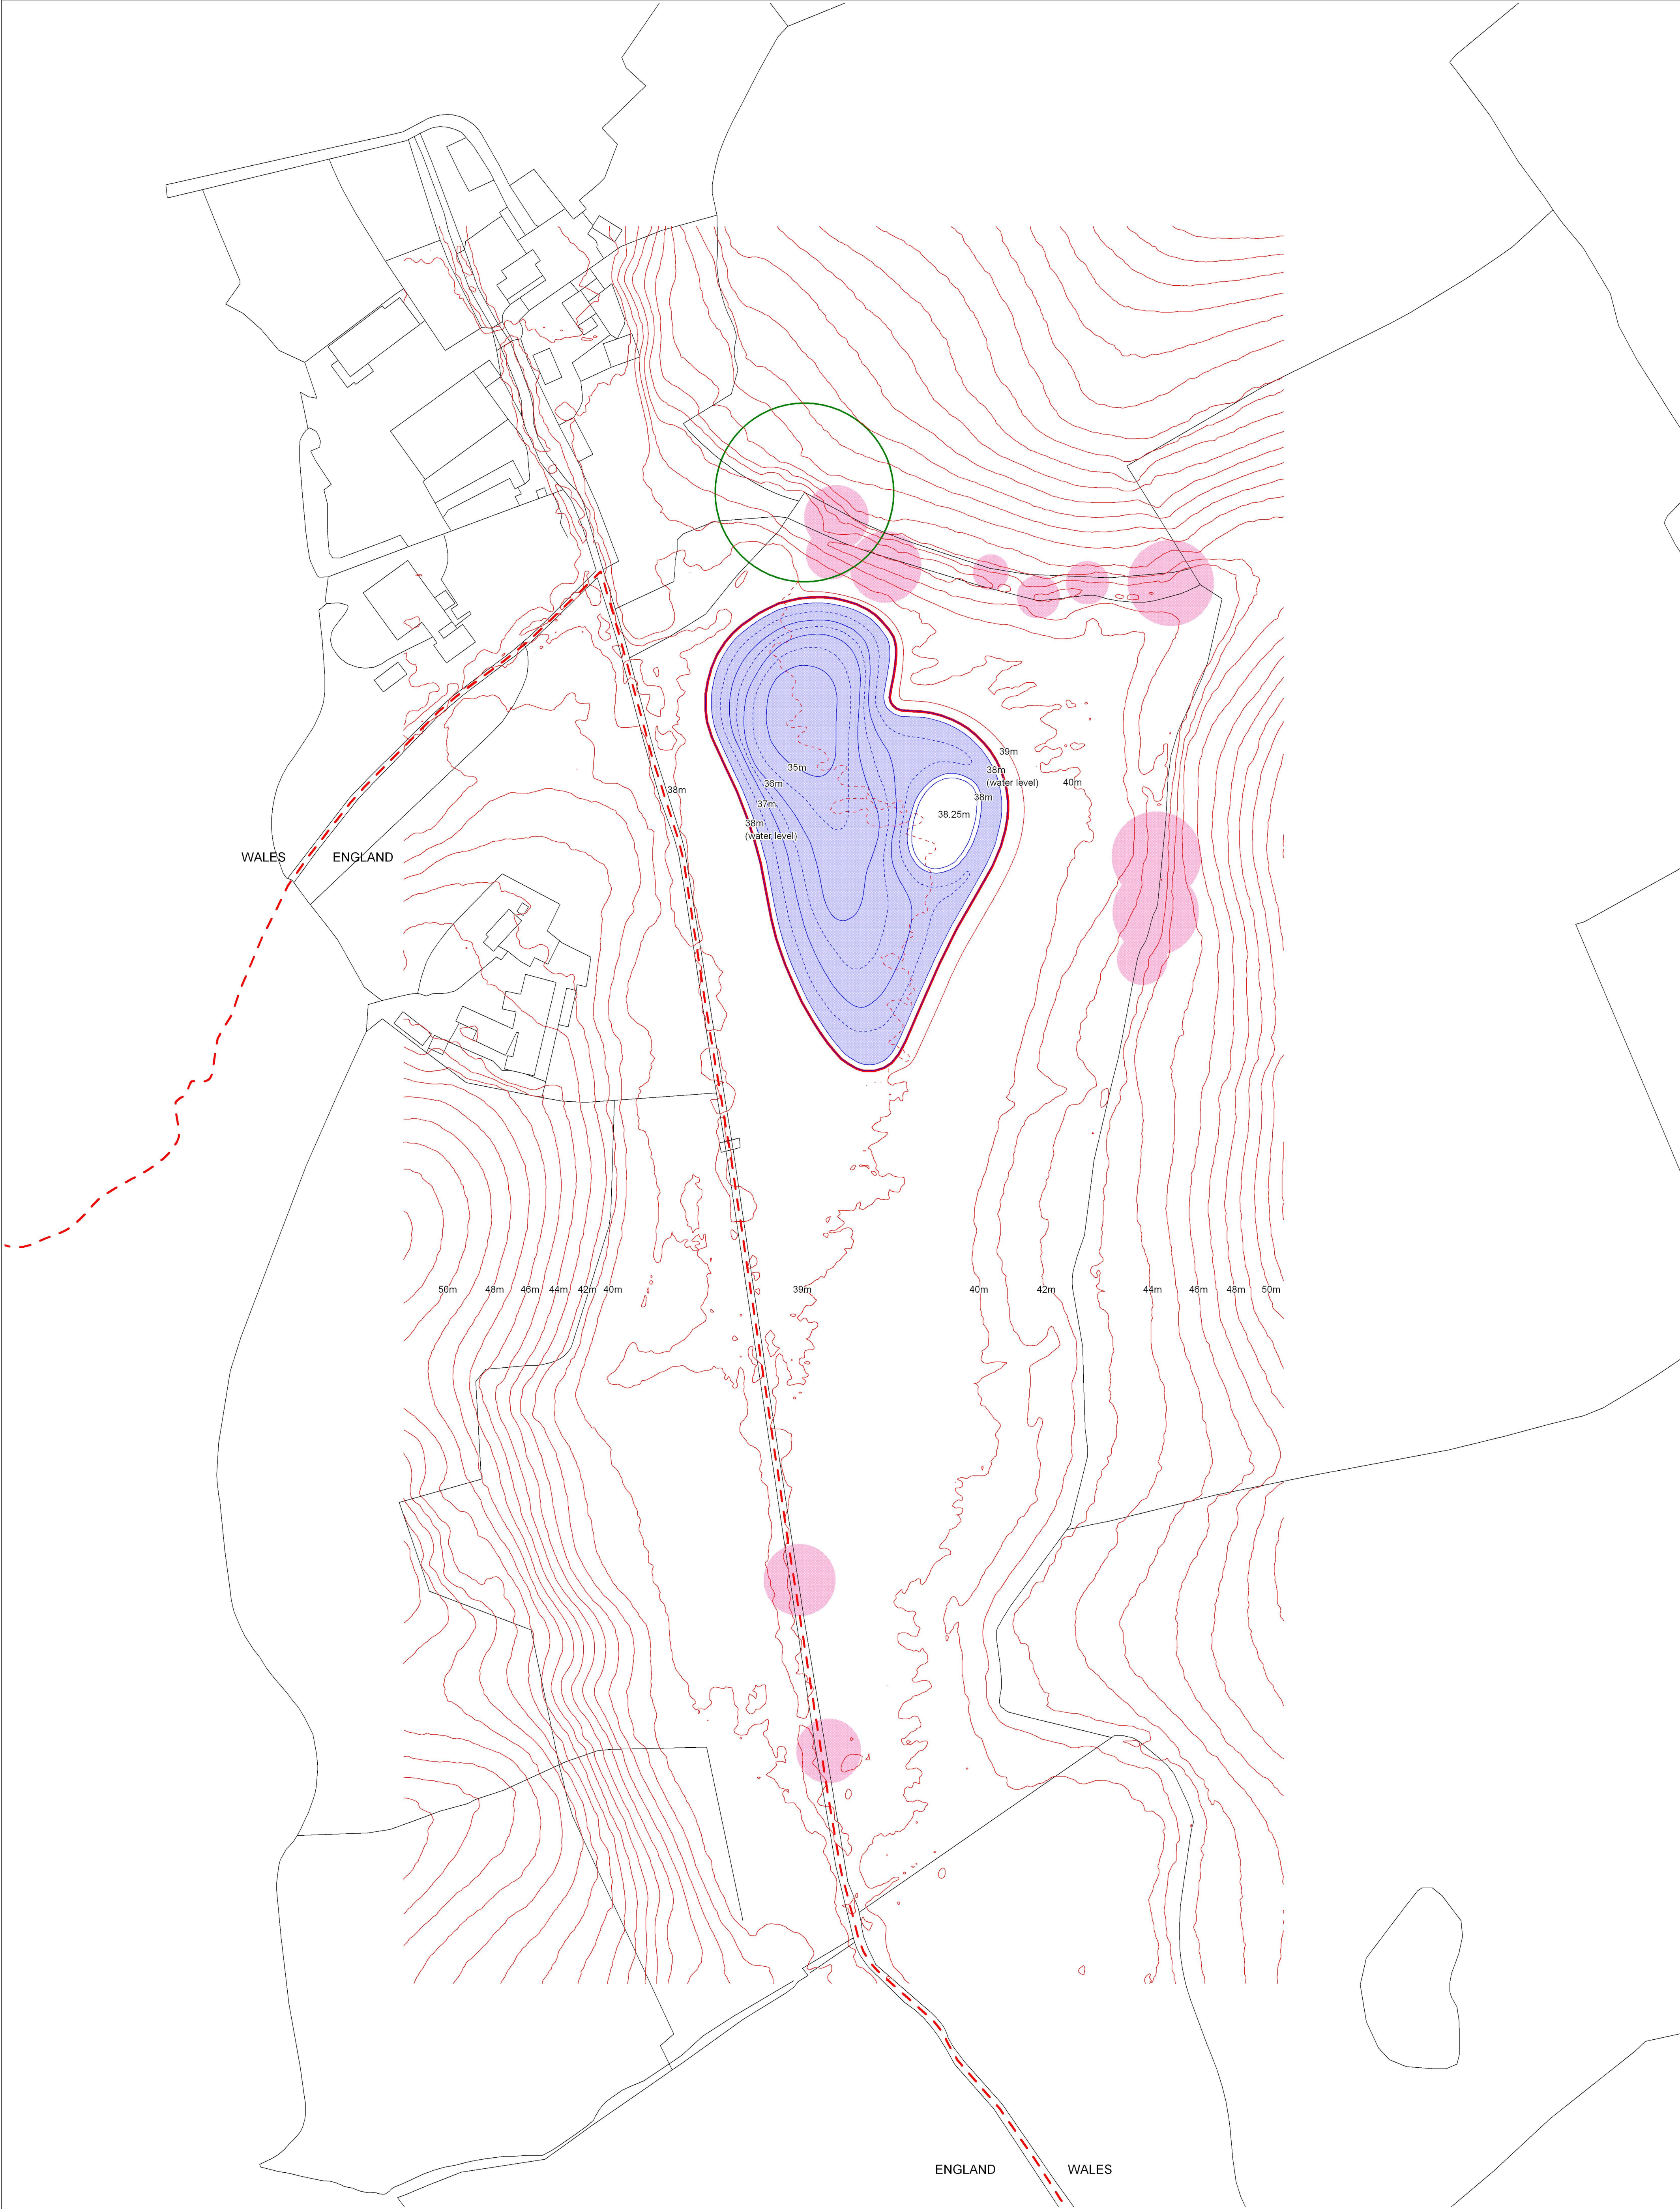


Key		
planning application boundary existing contour proposed contour water area tree survey RPA ecological exclusion area (see report for details)		
0.020.040.0 metres		
Date	Details	Revision
08/06/21	Revised lake contours.	-05
© Chris Burnett Associates 2021. This plan should not be reproduced in whole or in part without prior written permission. This product includes mapping data licensed from Ordnance Survey ®. © Crown copyright and/or database right 2021. Licence No. 0100031673.		

Proposed Contours & Lake

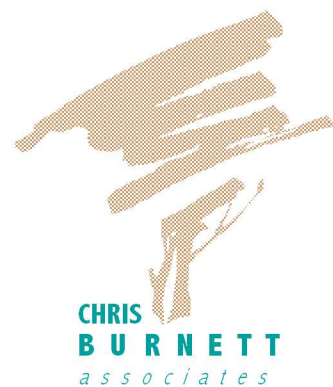

Landscape Architects
White House Farm
Shotton, Wrexham
Cheshire SY14 7BN
Tel: 01829 250646
Fax: 01829 250627
Mob: 07889 628810
chris@chrisburnettassociates.co.uk
www.chrisburnettassociates.co.uk

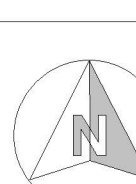Client Andrew Aird			
Project Penley Mill Lake, Wrexham			
Scale 1:1,000@ A1			
Date 08/06/21	Drawn JHD	Checked CB	
Dwg No. PMLW20.05	Revision -05		