
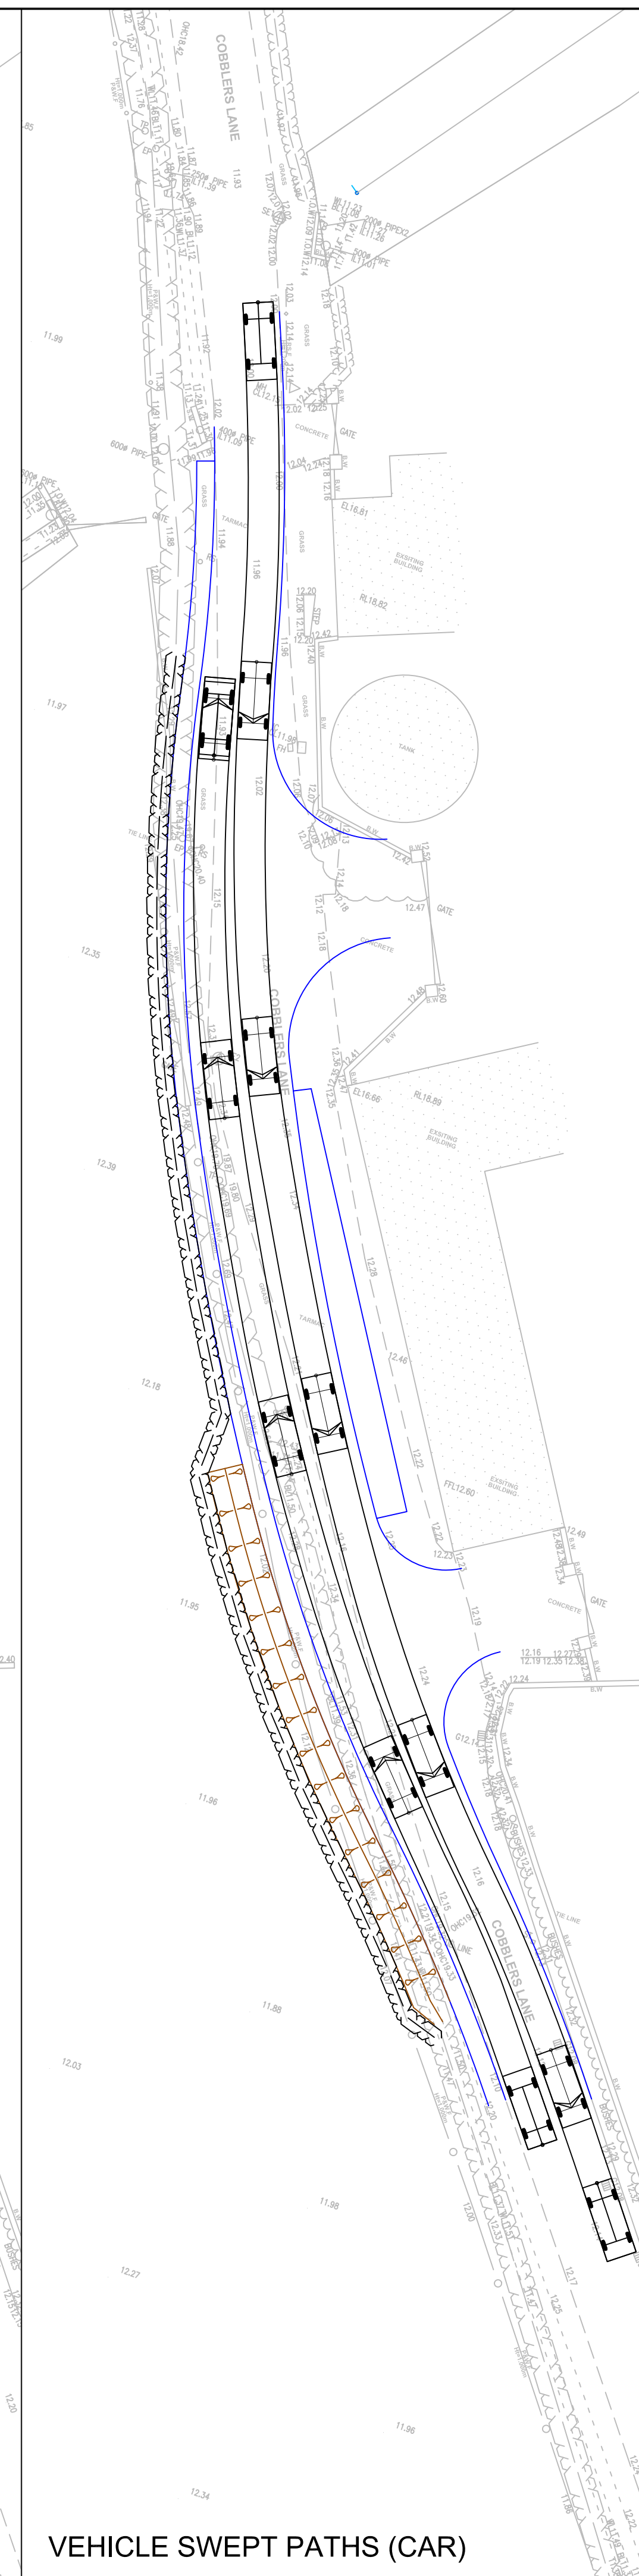
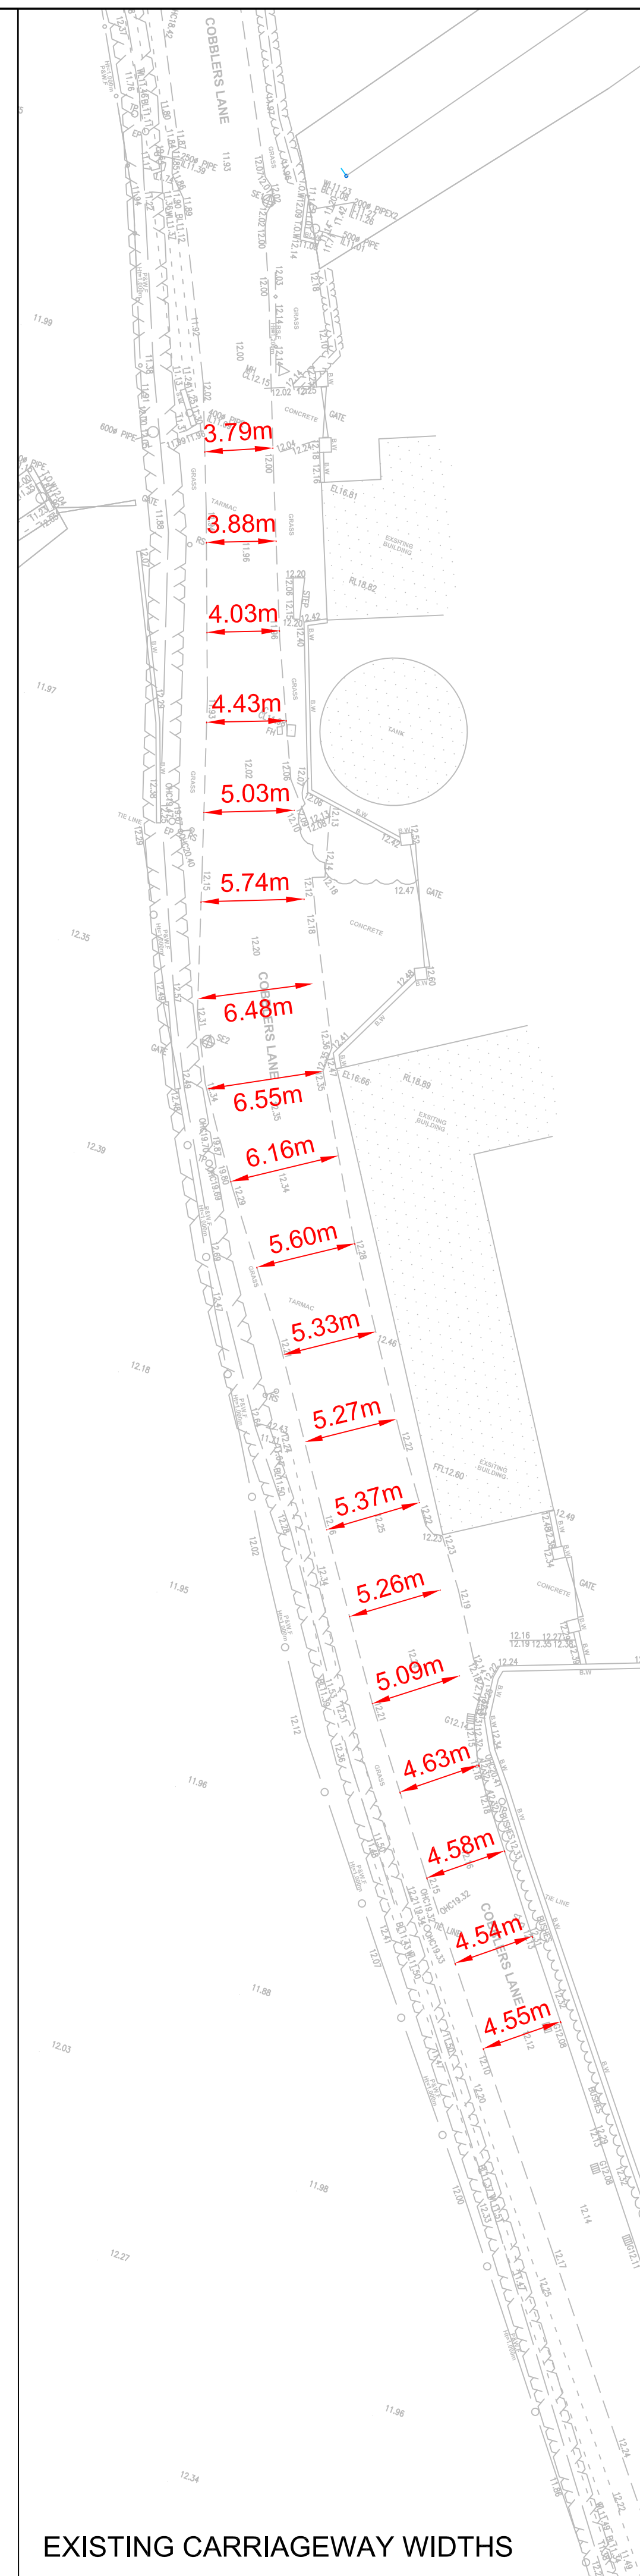
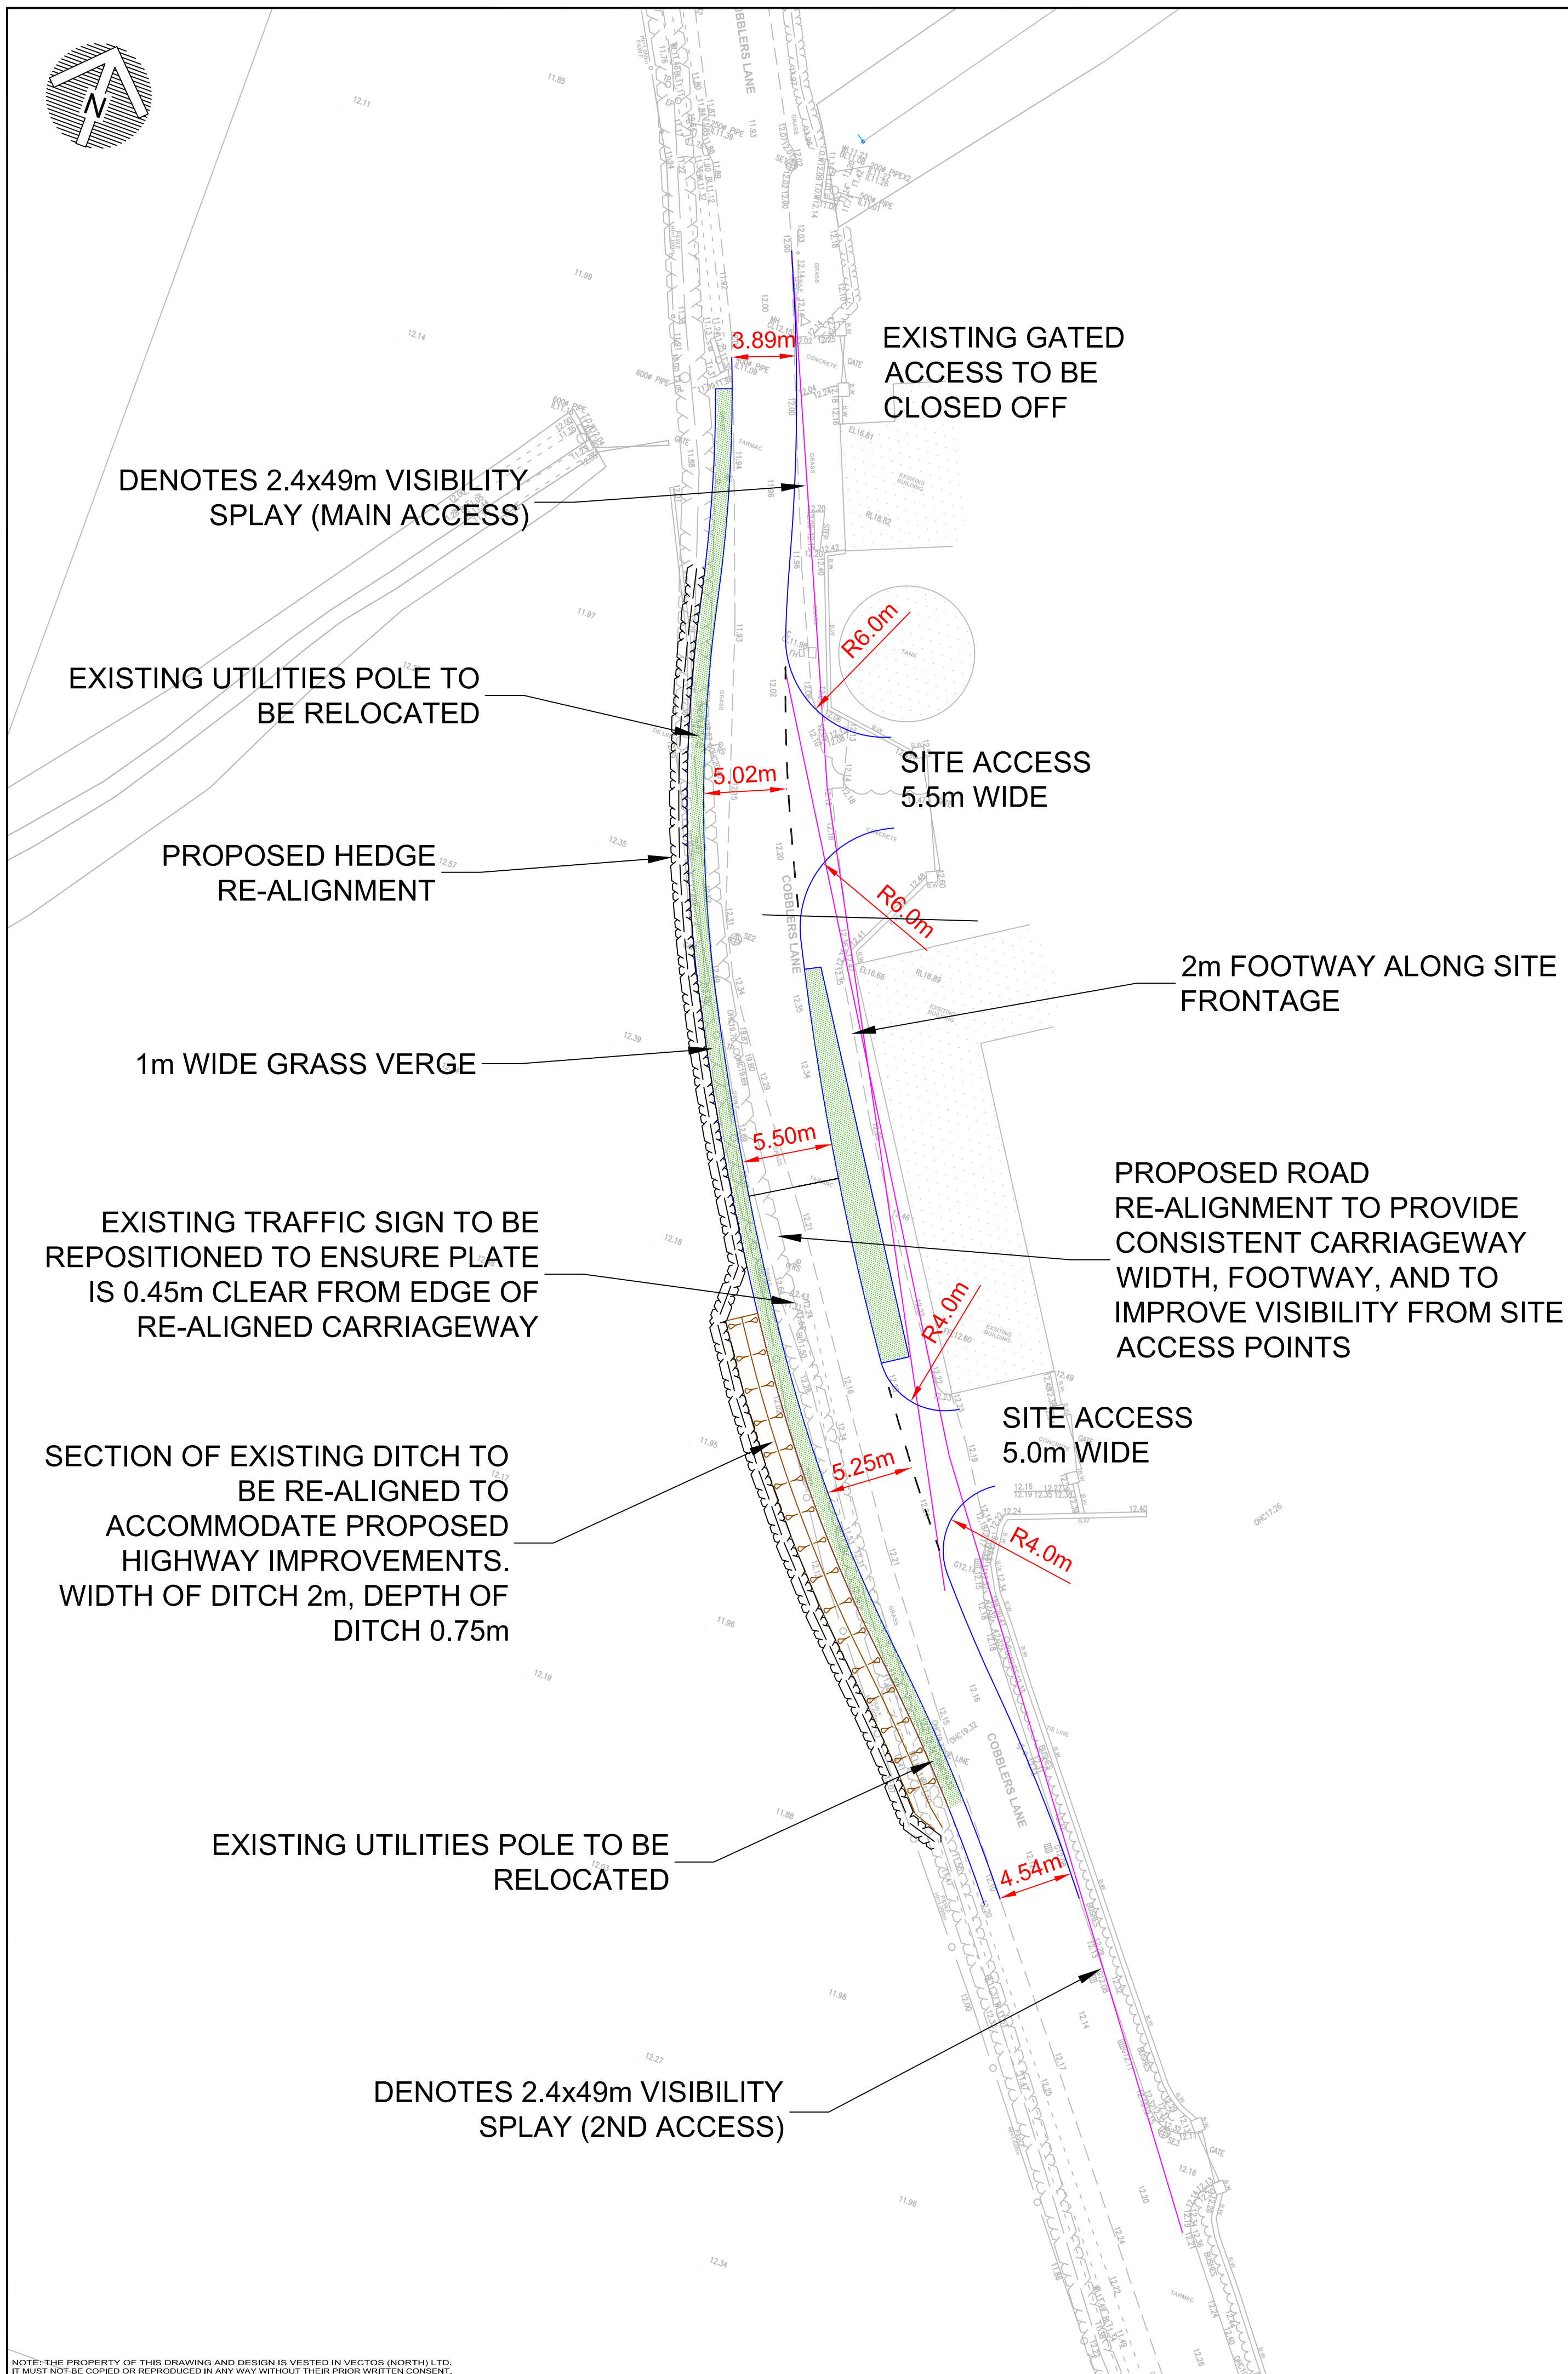


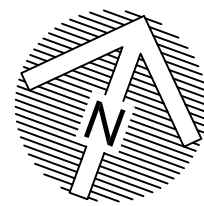

Notes:

1. This is not a construction drawing and is intended for illustrative purposes only.
2. White lining is indicative only.

REV.	DETAILS	DRAWN	CHECKED	DATE
A	SCHEME RE-DESIGNED ON TOPOGRAPHICAL SURVEY BASE	IW	PW	09.03.18

CLIENT: CASSIDY + ASHTON

PROJECT: BROAD OAK FARM, ROSSETT

DRAWING TITLE: PROPOSED ACCESS ARRANGEMENT / IMPROVEMENTS

SCALES: 1:250 @ A1

DRAWN	CHECKED	DATE
IW	PW	OCT 2017

vectoros
transport planning specialists

4th Floor Oxford Place, 61 Oxford Street, Manchester, M1 6EQ
0161 228 1008
e: manchester@vectoros.co.uk

DRAWING NUMBER: VN70889-SK03

REVISION: A