

## **APPENDIX A - DRAWINGS**



|                 |                          |
|-----------------|--------------------------|
| Contract Number | TE1456                   |
| Contract        | Net World Sport, Wrexham |
| Client          | Net World Sport          |

## Site Location Plan



Reproduced from the Ordnance Survey map with the permission of The Controller of Her Majesty's Stationary Office, © Crown Copyright. All rights reserved.

|                |              |             |
|----------------|--------------|-------------|
| Scale          | NTS          |             |
| Drawn by       | ER           | Approved SL |
| Drawing Number | TE1456GIR1.0 |             |

- THIS DRAWING IS TO BE READ IN CONJUNCTION WITH ALL OTHER RELEVANT ARCHITECTS, ENGINEERS AND SPECIALISTS DRAWINGS TOGETHER WITH THE APPROPRIATE SPECIFICATIONS.
- IT IS THE CONTRACTORS RESPONSIBILITY TO CHECK ALL DIMENSIONS ON SITE. DIMENSIONS MUST NOT BE SCALED FROM THIS DRAWING. ANY DISCREPANCIES TO BE BROUGHT TO THE IMMEDIATE ATTENTION OF THE ARCHITECT IN WRITING.
- ALL DIMENSIONS ARE IN MILLIMETRES UNLESS NOTED OTHERWISE.
- ALL LEVELS ARE IN METRES, UNLESS NOTED OTHERWISE.

|           |          |    |     |    |
|-----------|----------|----|-----|----|
| Rev/A     | 10.05.21 | ER | EHP | SL |
| Revisions |          |    |     |    |
| Status    |          |    |     |    |

FINAL



Tier Environmental Ltd.  
Chadwick House  
Warrington Road  
Birchwood  
Warrington | Wa3 6AE  
t: 01925 818388

Client

NET\_WORLD\_SPORTS

Project

NET\_WORLD\_SPORTS\_WREXHAM

Title


EXPLORATORY\_HOLE\_LOCATION\_PLAN


|          |         |          |
|----------|---------|----------|
| Scale    | Drawn   | Revision |
| DNS      | ER      | A        |
| Date     | Checked |          |
| 10.05.21 | SL      |          |

Drawing Ref :

TE1456

GIR2.0

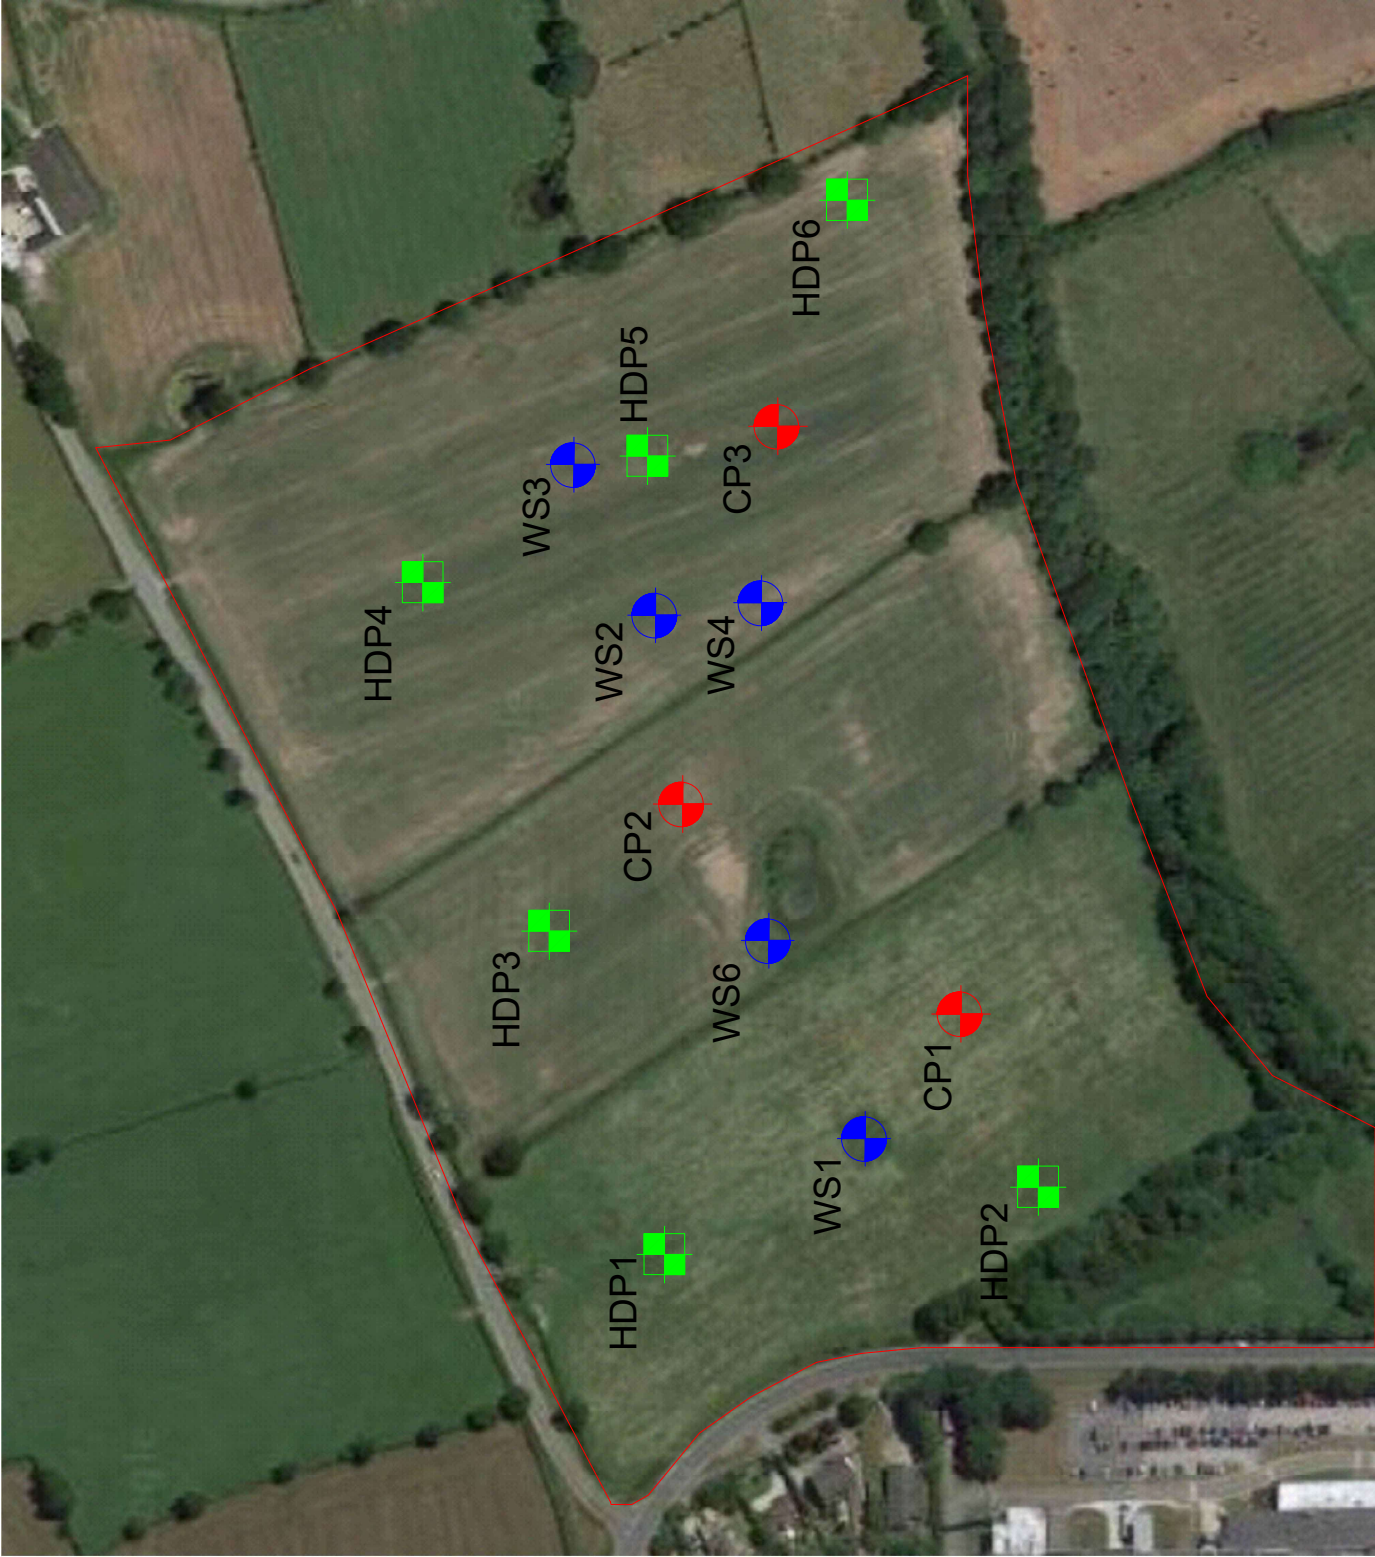

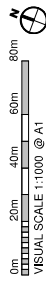

## PLANNING

This drawing is a Copy Presented and is not to be copied, reproduced or distributed either in whole or in part without the prior written permission of the originator.

The originator shall bear no responsibility for any liability, loss, cost, damage or expenditure incurred resulting to any use of this document other than for intended purposes on the project.

This drawing shall be used in conjunction with all other relevant drawings, specifications and associated documents. Any discrepancies, omissions or corrections are to be reported to the originator before proceeding with work.

All dimensions are to be checked on the job by the contractor prior to proceeding with any work. This drawing shall not be scaled to ascertain any dimensions, work to figured dimensions only.

## DECLARATION

When this drawing is issued in CAD, it is an uncontrolled version issued for information only, to enable the recipient to prepare their own documents/ drawings for which they are solely responsible.

## SOFTWARE: INTERPRETABILITY


| Hazard Identification |        | date |
|-----------------------|--------|------|
| ref                   | hazard |      |

| Site. | Area  |       |
|-------|-------|-------|
|       | North | South |
| 1     |       |       |
| 2     |       |       |
Area Schedule (GIA)

| Nome | Area   |         |
|------|--------|---------|
|      | Matric | Impenal |

|                                |                          |            |
|--------------------------------|--------------------------|------------|
| Ground Floor - Warehouse G1A   | 35,478.13 m <sup>2</sup> | 381,683.47 |
| Ground Floor - Main Office G1A | 1,207.70 m <sup>2</sup>  | 13,070.10  |
| First Floor - Main Office 1A   | 207.76 m <sup>2</sup>    | 2,076.52   |

|                               |              |          |
|-------------------------------|--------------|----------|


|          |                          |                        |
|----------|--------------------------|------------------------|
| WC block | 32.50 m <sup>3</sup>     | 390 l <sup>3</sup>     |
| TOTAL    | 38,117.79 m <sup>3</sup> | 410,232 l <sup>3</sup> |

---

| Parking Schedule. |  | Count |
|-------------------|--|-------|
| Description       |  |       |

|                          |     |
|--------------------------|-----|
| Disabled parking bay     | 7   |
|                          | 373 |

|                         |            |
|-------------------------|------------|
| HGV Trailer Parking Bay | 74         |
|                         | 74         |
| <b>TOTAL: 447</b>       | <b>447</b> |

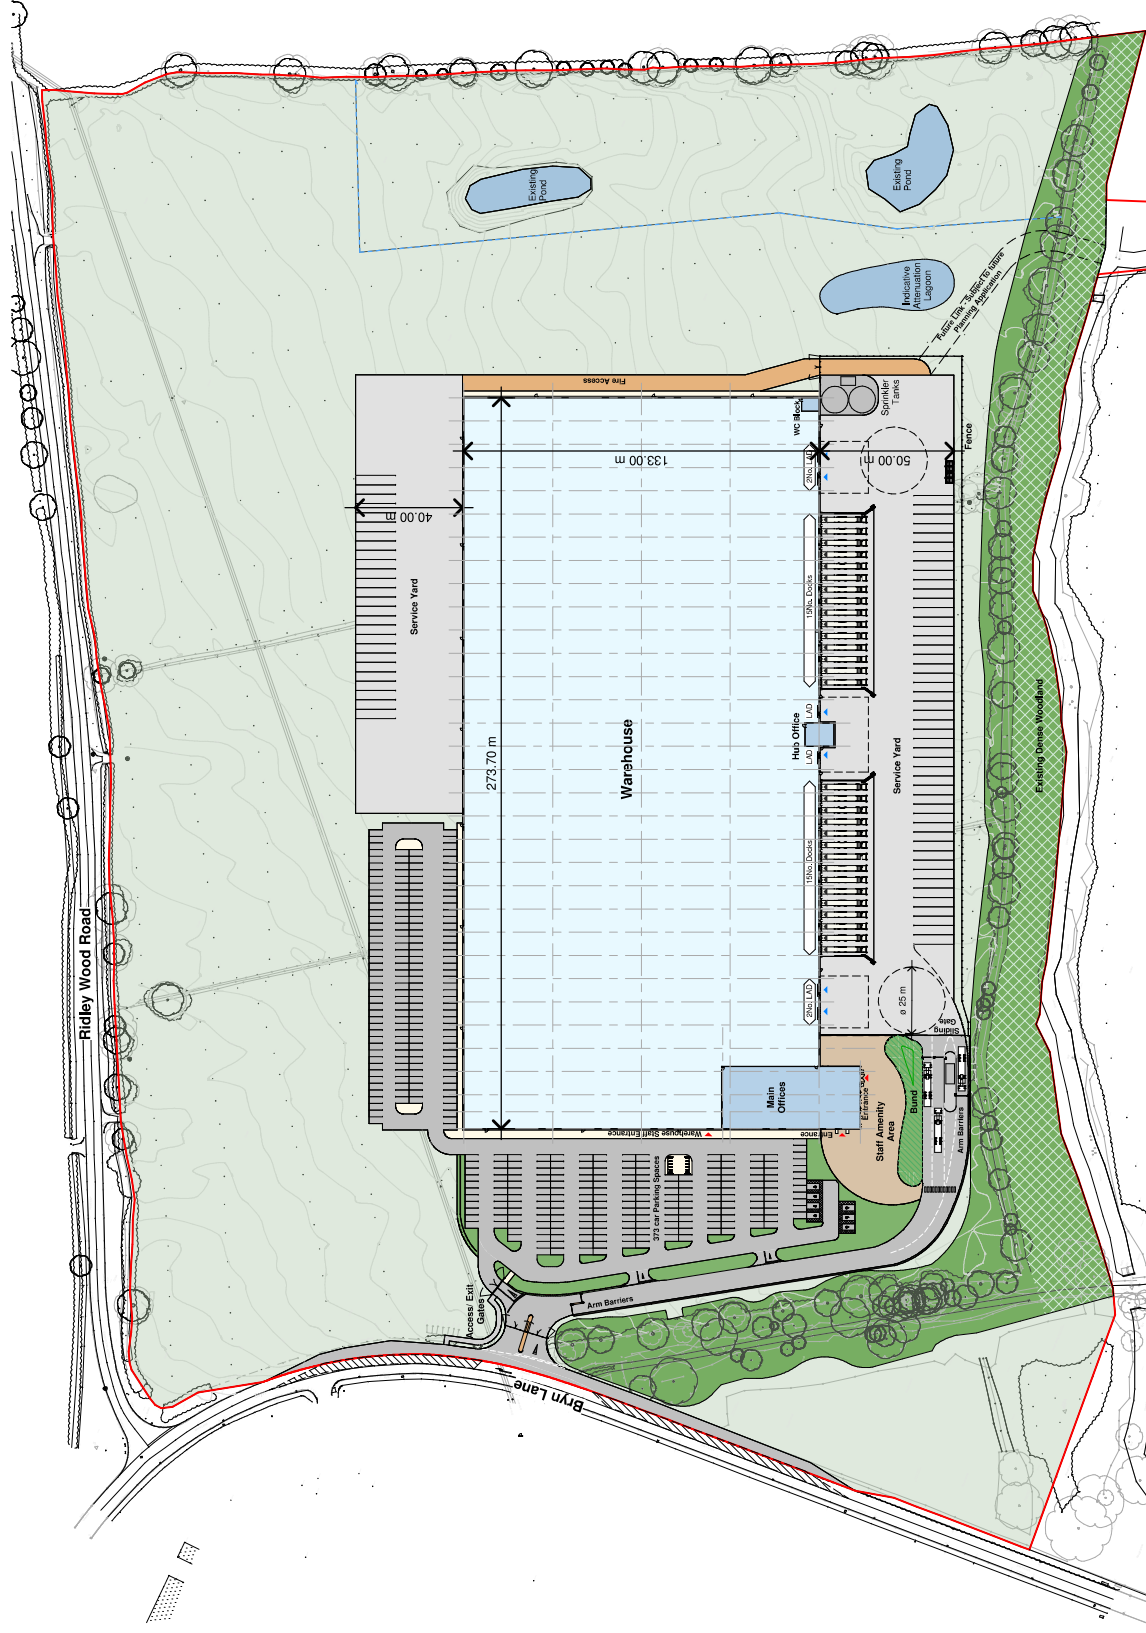

**05-ZZ Site Plan as Proposed**

**Status** Purpose of Issue

|          |    |         |        |
|----------|----|---------|--------|
| Drawn by | BC | Created | May 21 |
|----------|----|---------|--------|

C4 Job no. **19-153** Scale 1 : 1000 @ A1

## **APPENDIX B - EXPLORATORY HOLE LOGS**