


No 2 Sit.

— Kno

— Arrangement of New H

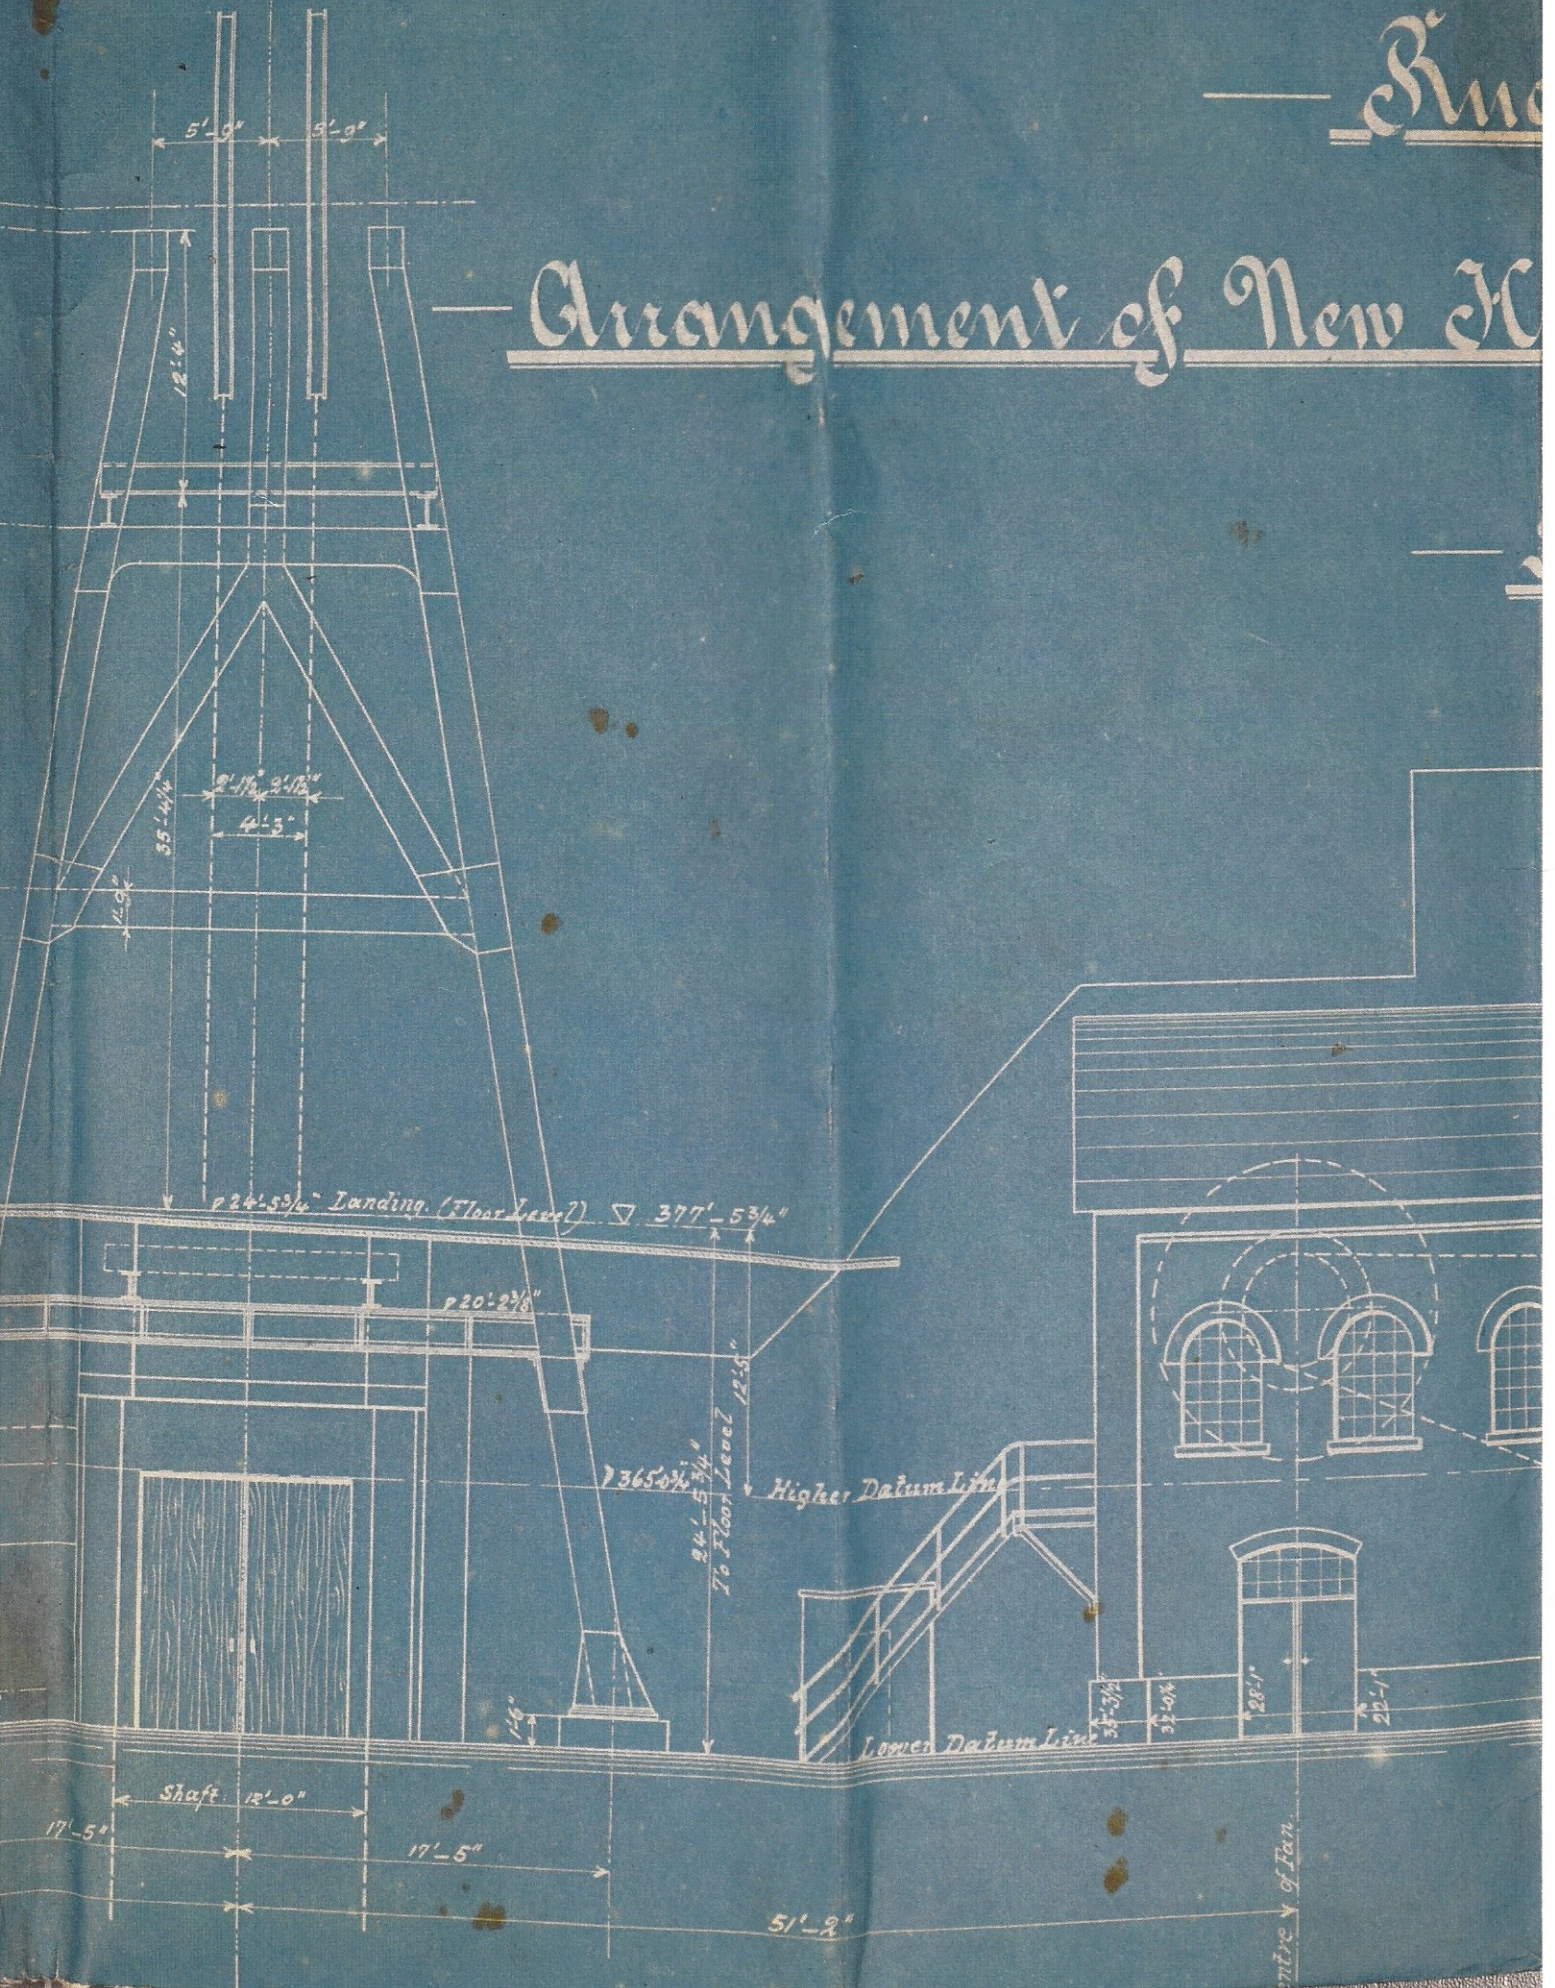


ad Gears, Fan Drive, Buildings &c.

Scale: $\frac{1}{8}$ " = 1 Foot.

— № 223

W. EDWARD KOCHS & COY.
COLLIERY ENGINEERS & SPECIALISTS.
SHEFFIELD.

28/10/01

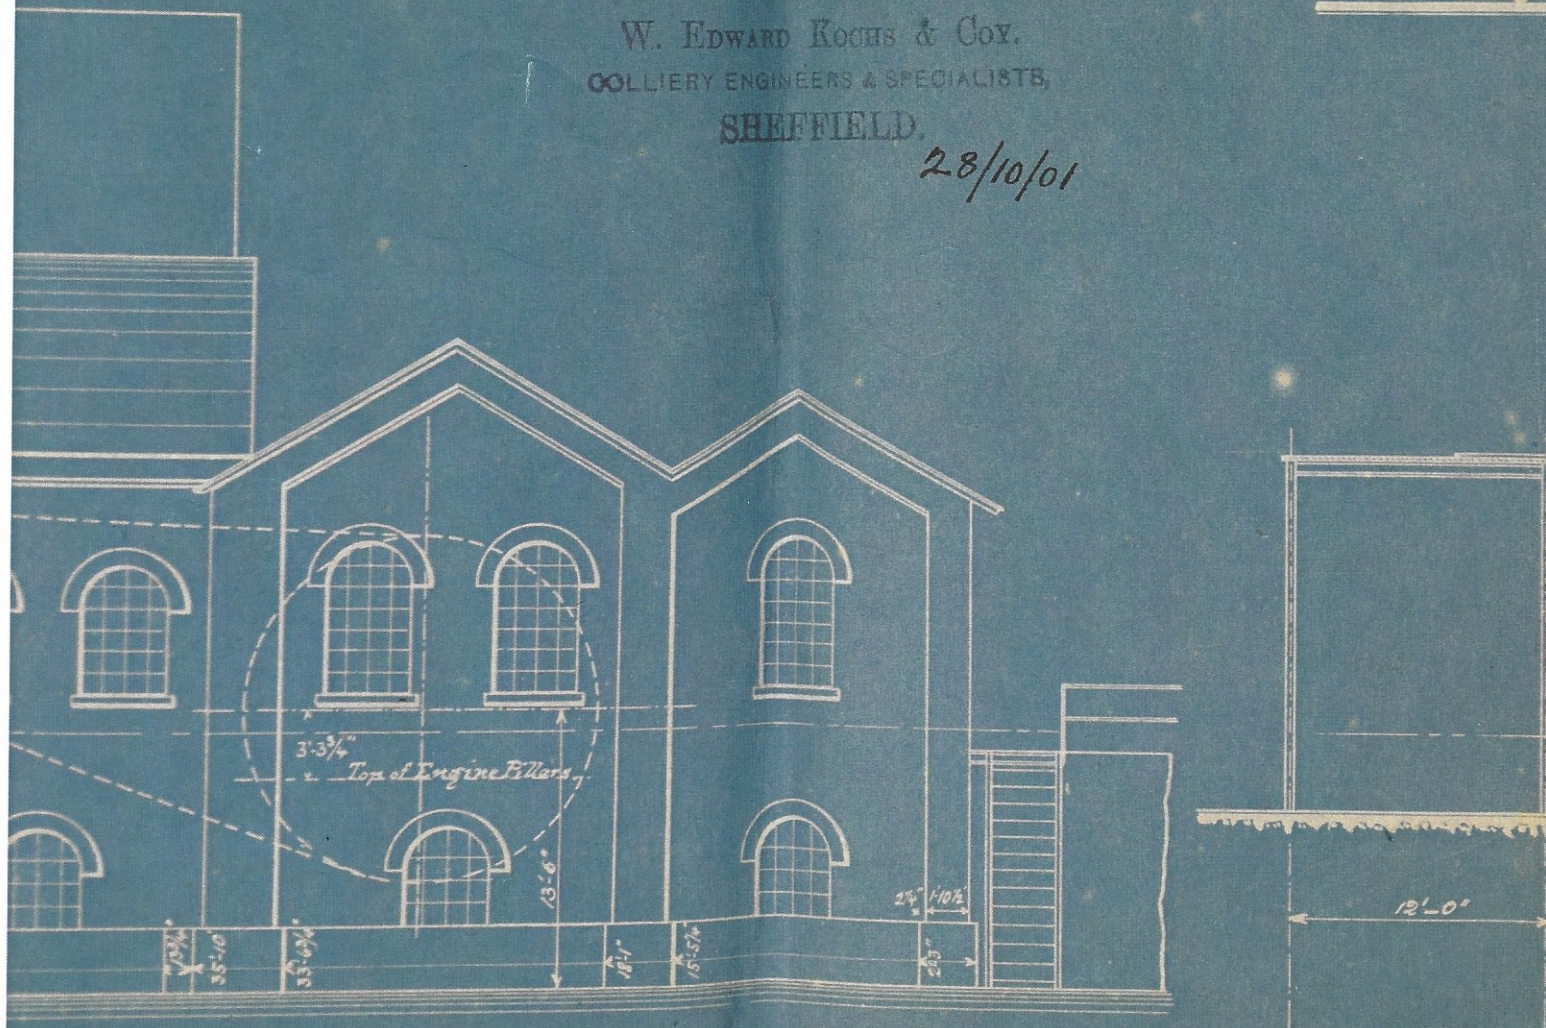

Section: A. B.

