


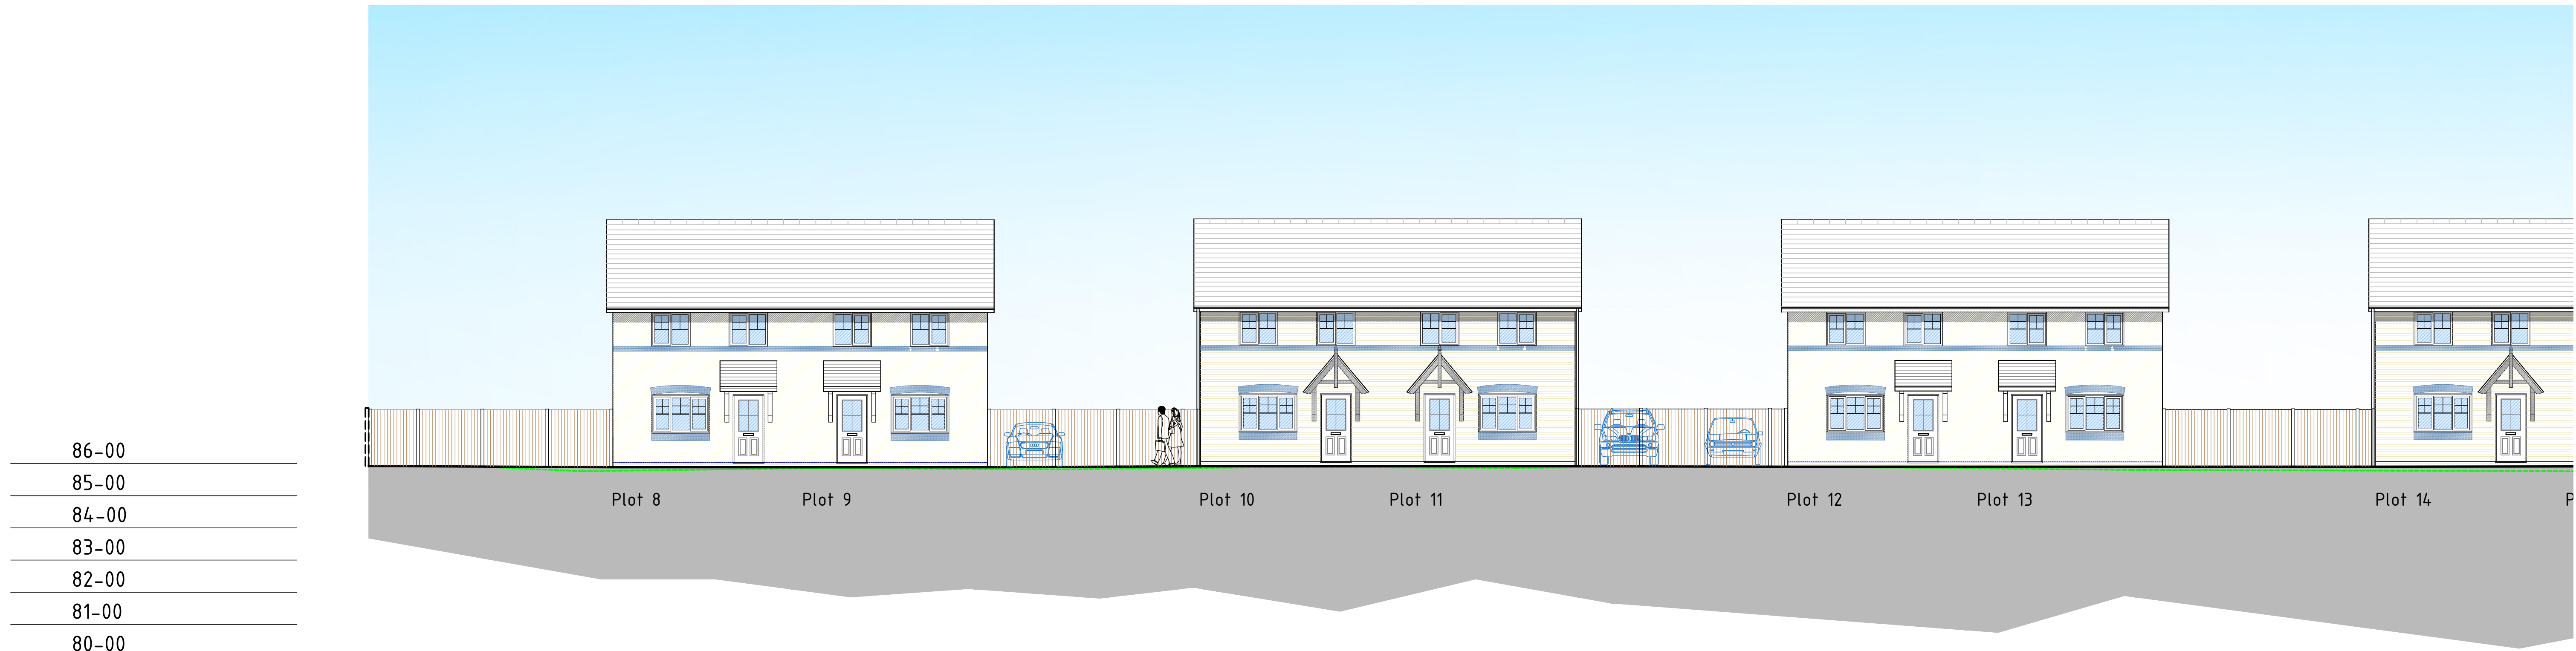

Section E-E as Proposed



Section E-E as Proposed (Cont)

CROSS SECTIONS AS PROPOSED
SCALE - 1:100



Ferndale Villa, 25 Manley Road,
Wrexham, LL13 8HD
Tel (01978) 353445
www.hdsarchitectural.co.uk

Project; Residential Development to Land adjoining 'Premier Inn', Jacques Way, Wrexham.	
Title; Site Cross Sections as Proposed 3	Scale (A1); 1:100
Dwg No.; JWA/PD/19	Date; July 2018
Revision;	