




Location Plan 1:1250

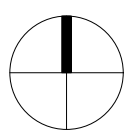


© 2021 RAISE ARCHITECTS LTD
RAISEARCHITECTS.COM
All rights reserved
All stated dimensions shall be verified on site.
Any discrepancies shall be reported to the project architect in writing.
This drawing shall only be used in relation to the project stated below.

KEY / NOTES

Ordnance Survey, (c) Crown Copyright 2020. All rights reserved. Licence number 100022432

Tree survey data provided by Tree Solutions, document reference: 20/AIA/WXM/267

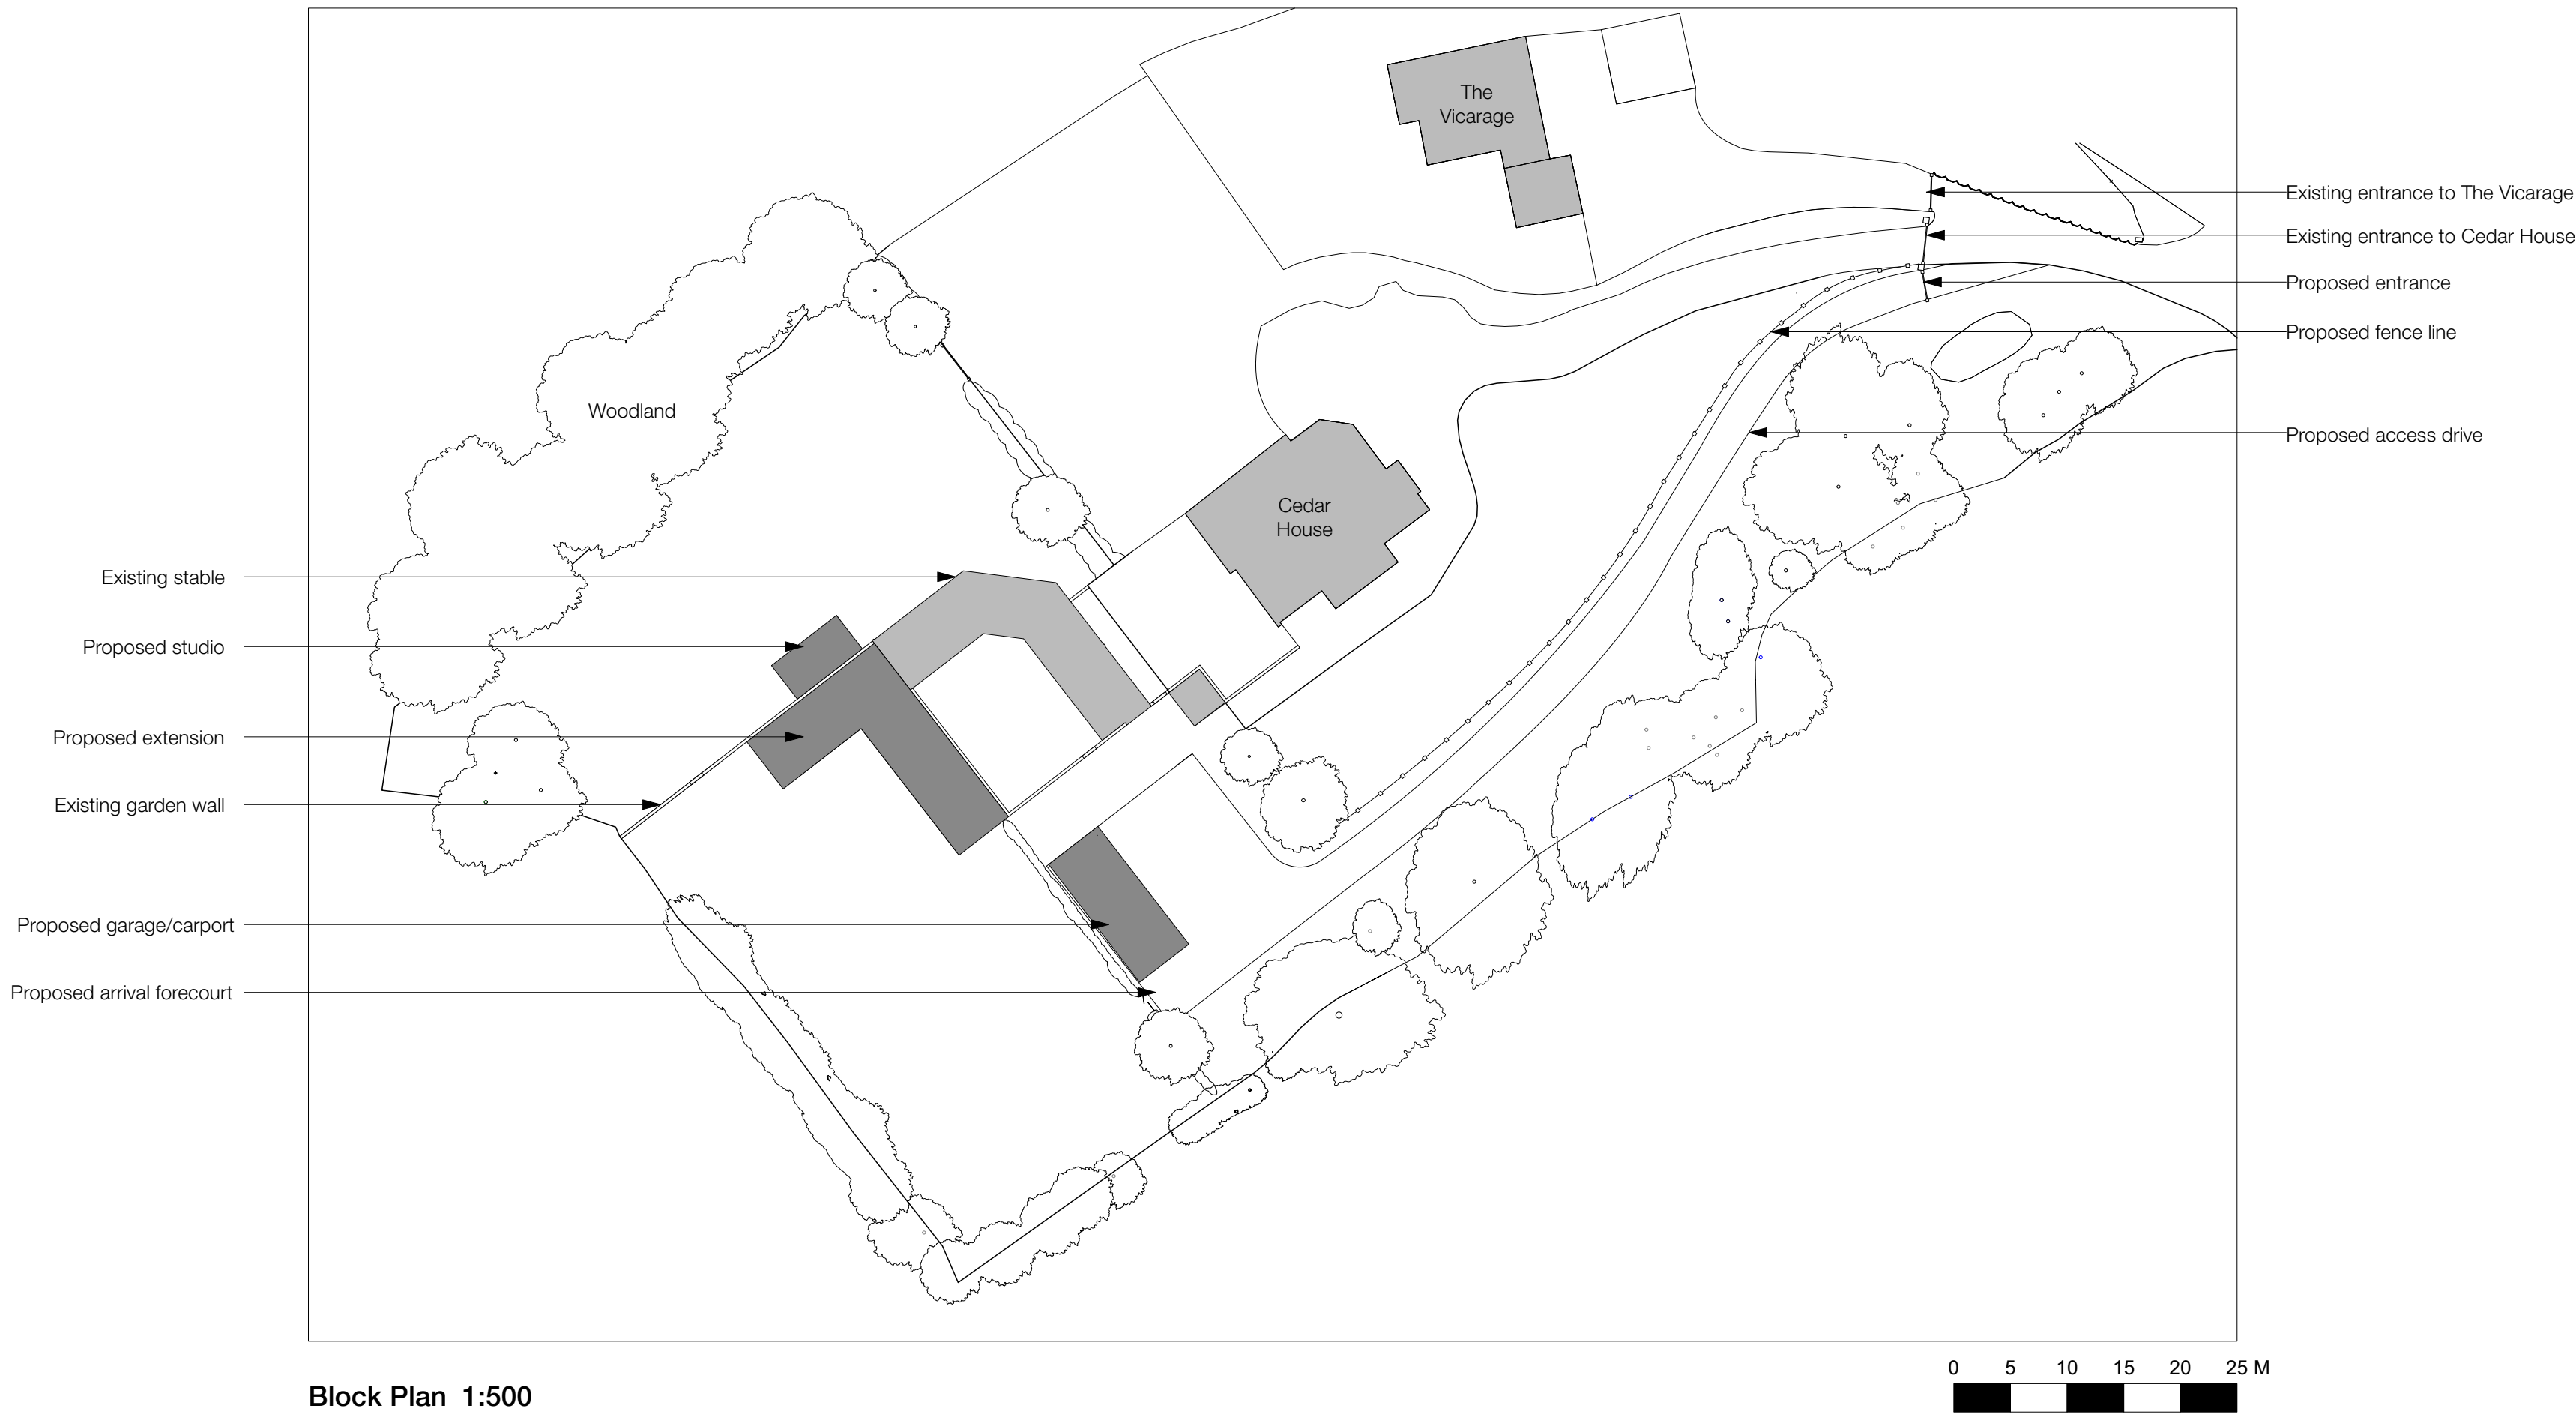

Block Plan 1:500

REV	DESCRIPTION	DATE
-----	-------------	------

RAISE
ARCHITECTS

PROJECT
Proposed conversion and single-storey extension of stable block and proposed double garage/carport at Cedar Hall, The Green, Gresford, LL12 8RG

DRAWING
Location Plan and Block Plan

SCALE	DATE	DRAWN BY	CHECKED BY
Various @ A2	May 2021	MD	LM
DRG N°			REV

525-PL-01 -

