




KEY

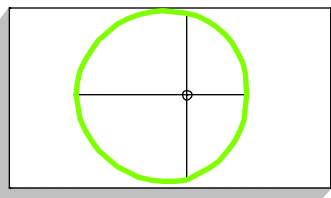


Grade A - High quality

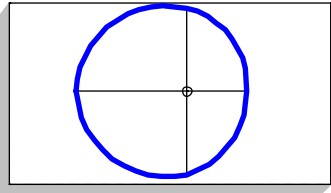


Grade B - Moderate quality

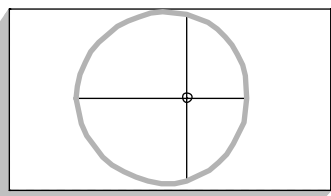




Grade C - Low quality

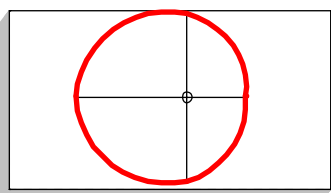

Grade U - Unsuitable

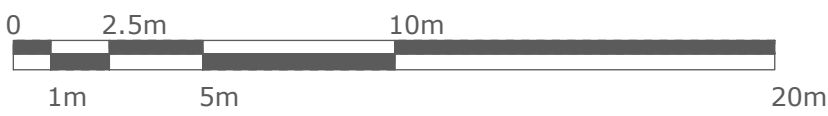

18m 20m

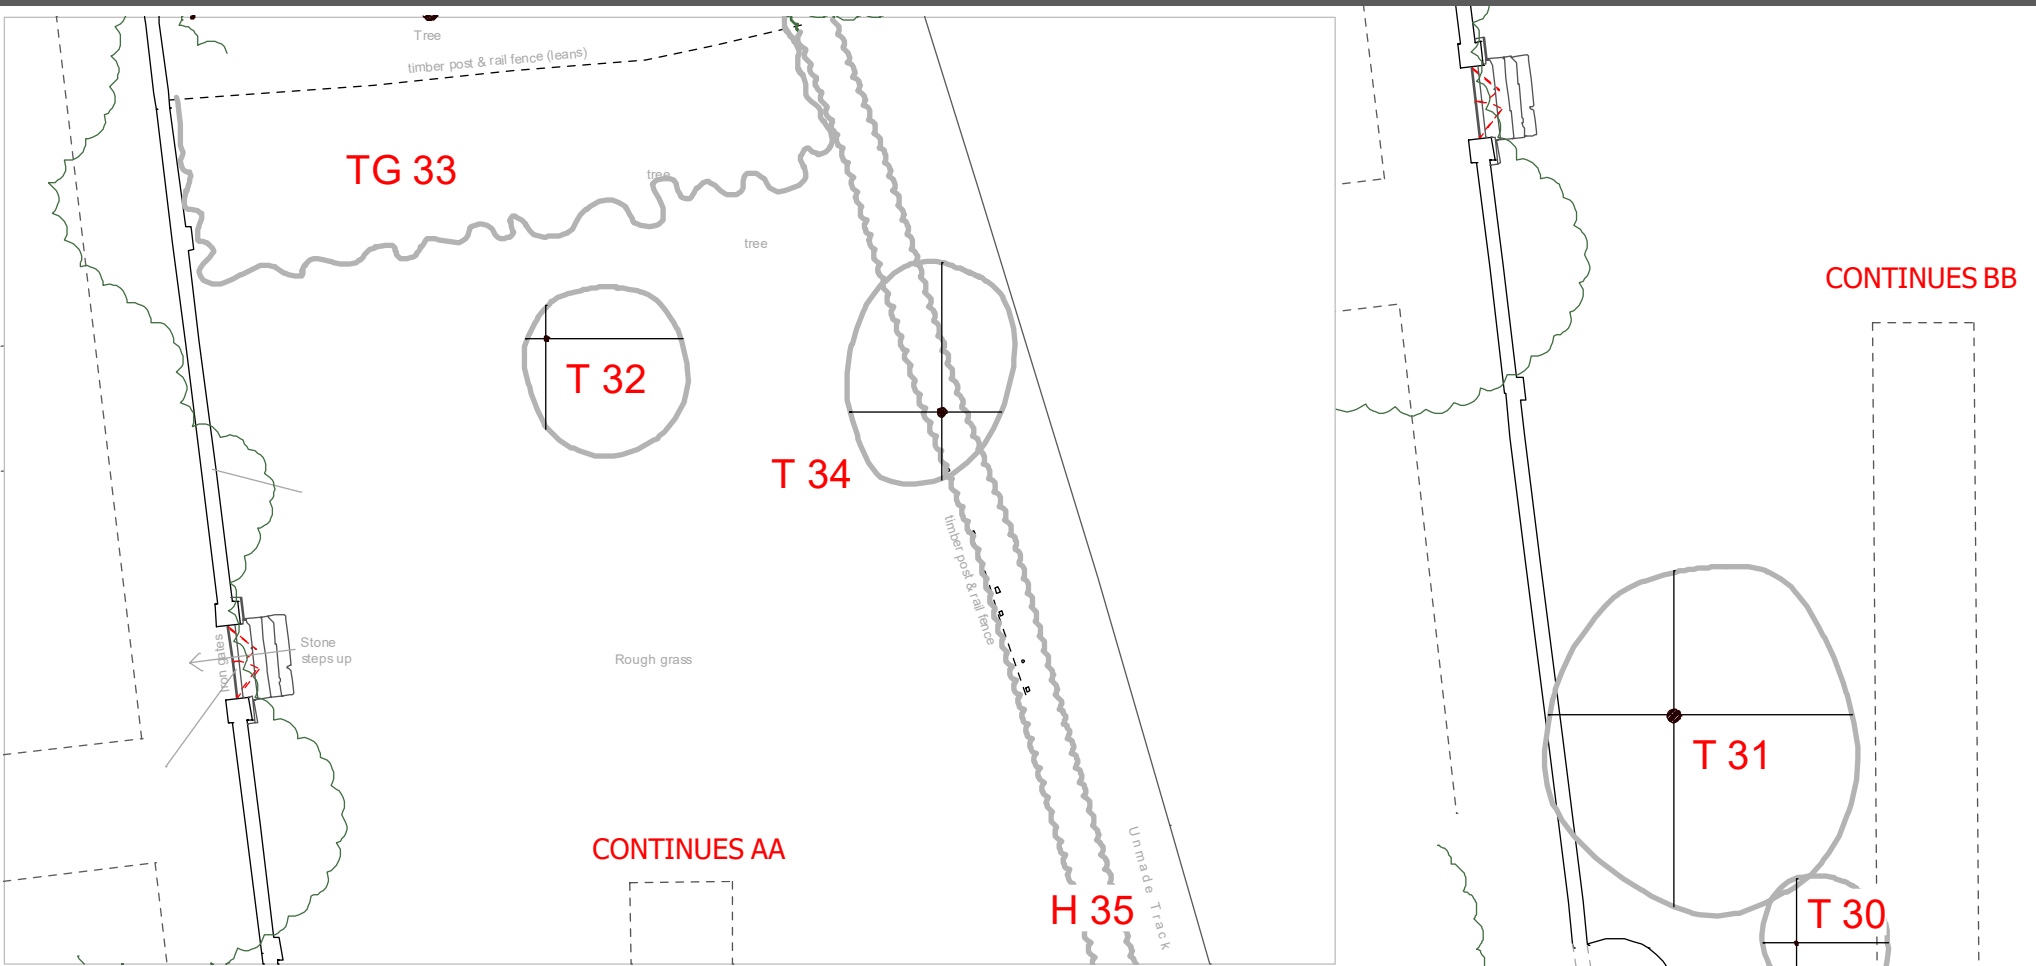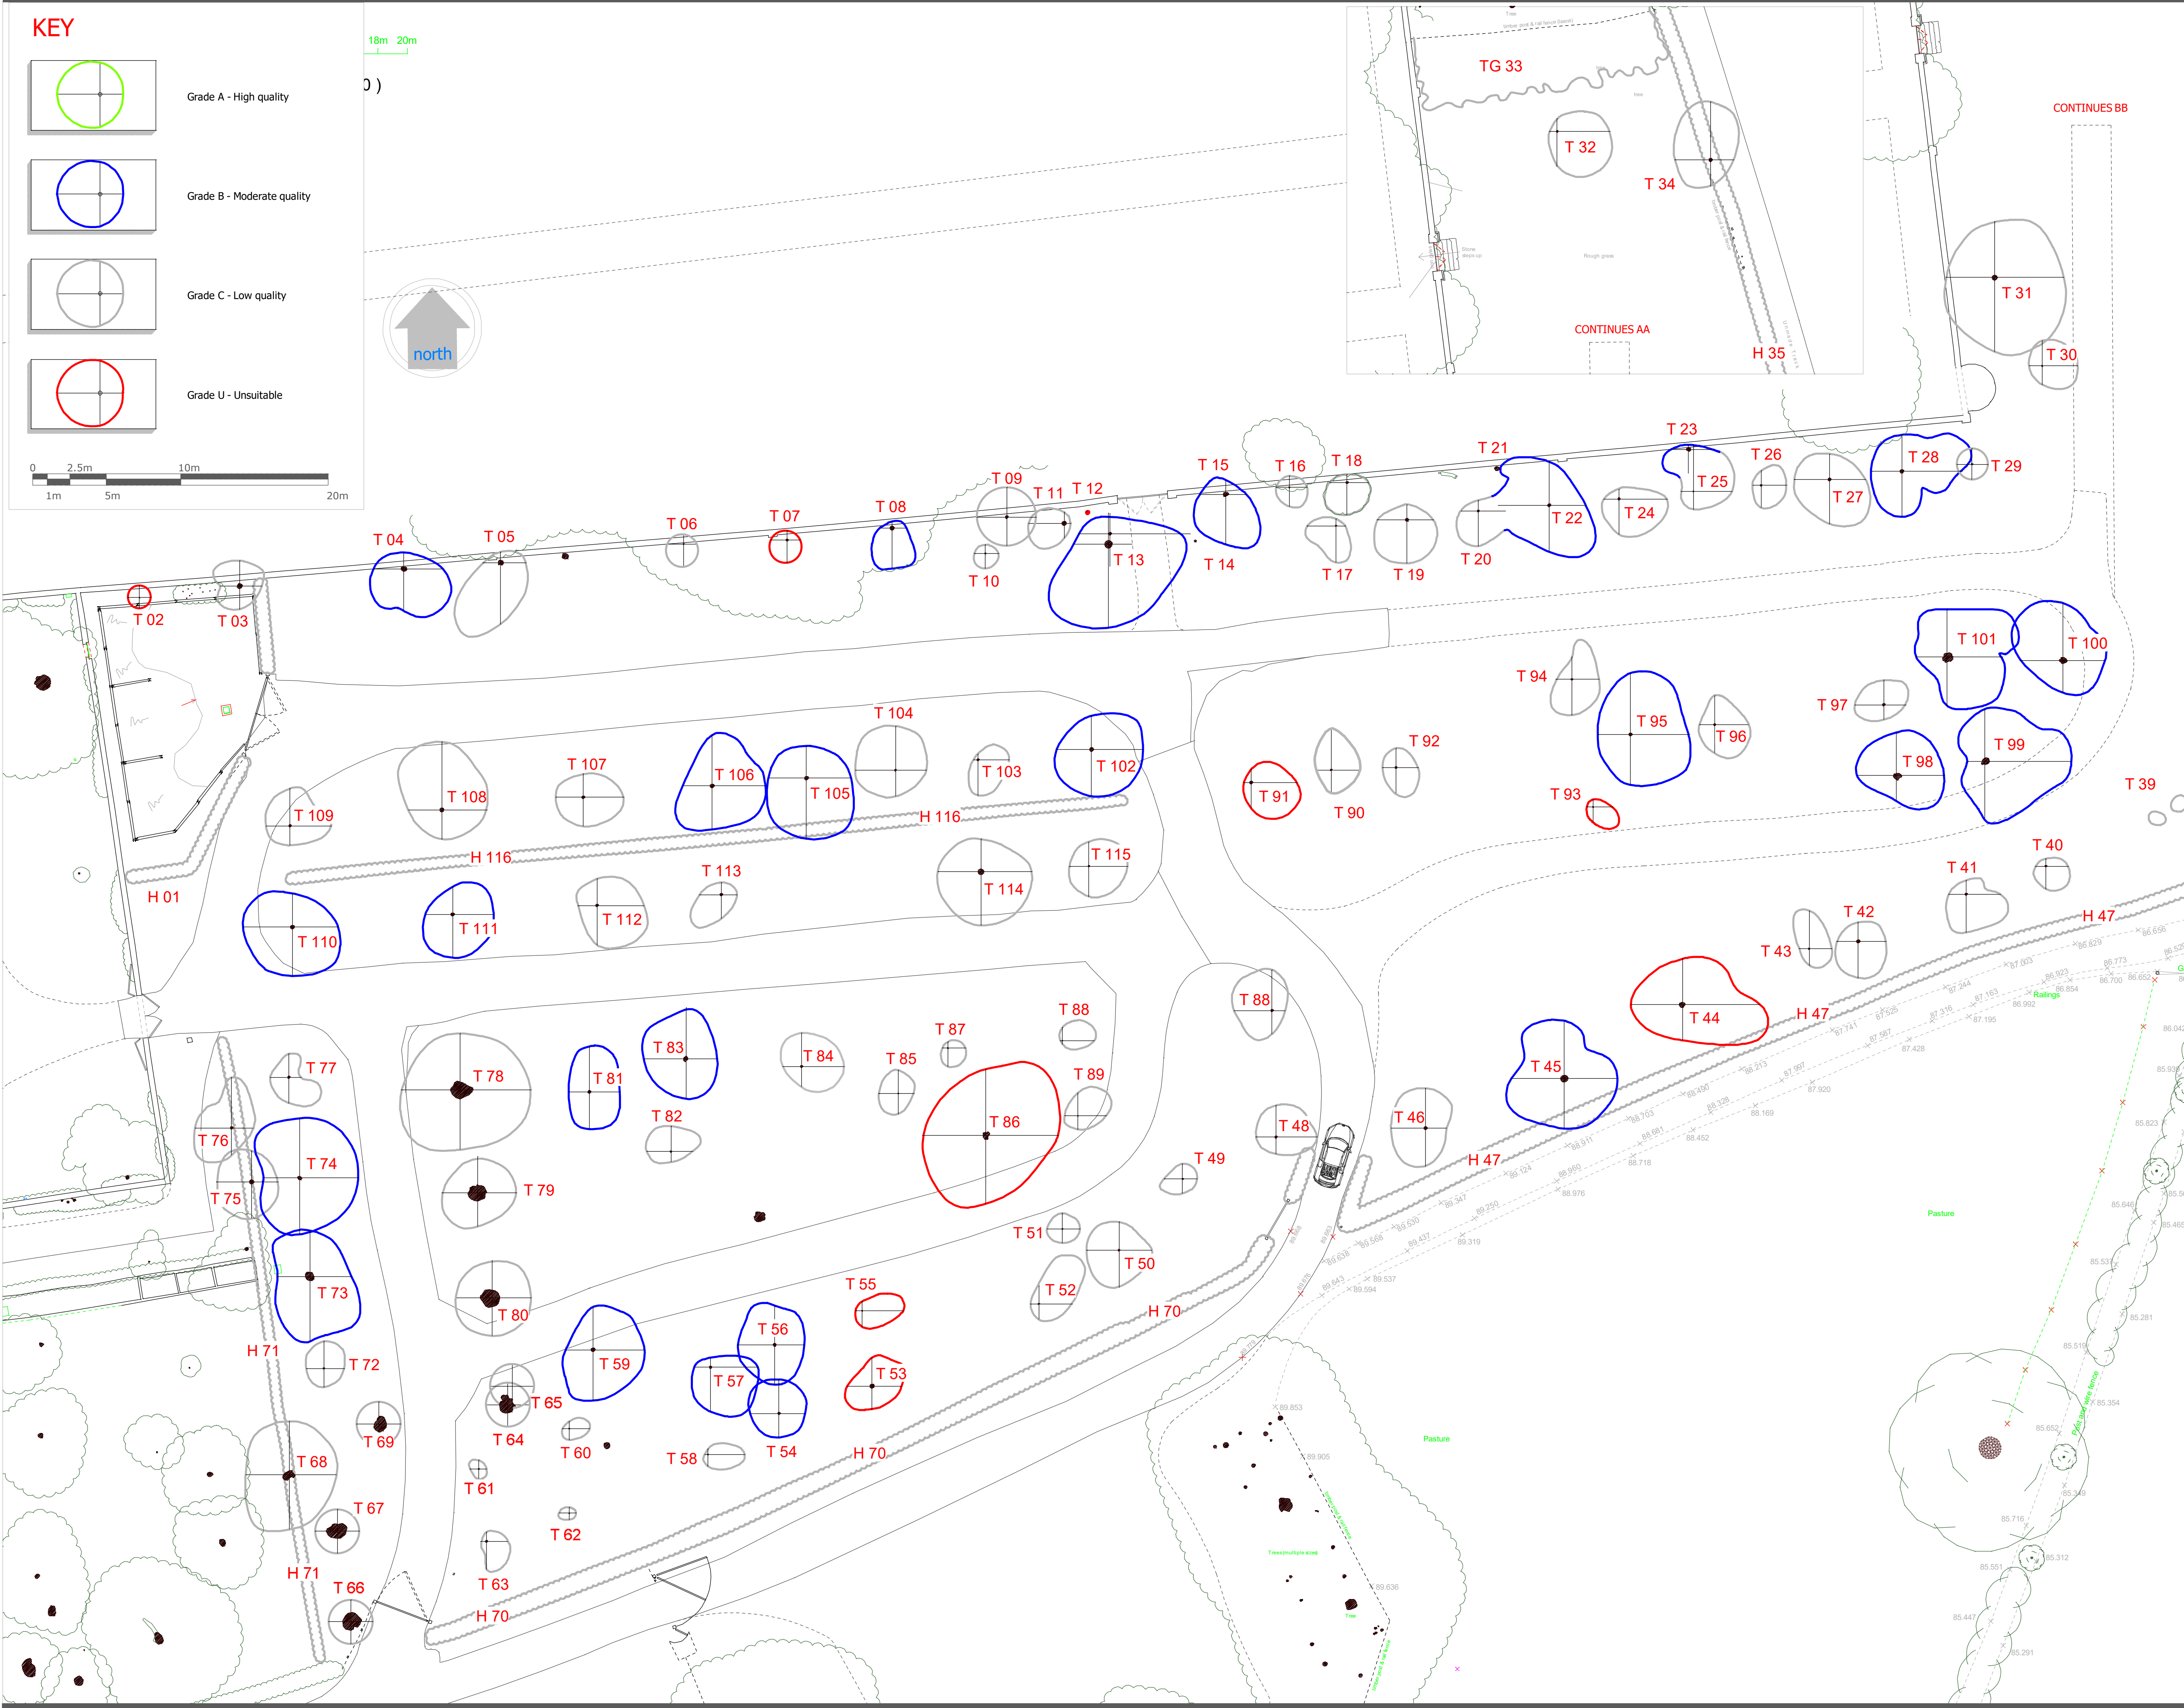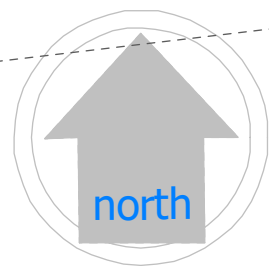

notes:

- All dimensions to be checked and confirmed onsite prior to any works.
- Do not scale off this drawing
- Any errors, omissions or discrepancies are to be brought to the attention of Lingard Styles immediately.

lingard-farrow•styles

landscape architects • urban designers / environmental consultants

rev	date	description

LANDSCAPE ARCHITECTS, ENVIRONMENTAL AND URBAN DESIGN

tel: 01743233961 fax: 01743243602

email: info@lingardstyles.co.uk

9 College Hill, Shrewsbury Shropshire. SY1 1LZ

The Studio, Farm Lodge, Leighton, Welshpool, Powys. SY21 8HU

client / project:

The National Trust Wales

Erdigg Hall

Car Park

title:

Tree Survey

dwg. no:	2973-010	scale:	1:200 @ A1	drawn:	thf	chld by:	ps
----------	----------	--------	------------	--------	-----	----------	----

DO NOT SCALE FROM DRAWING. © DRAWING IS COPYRIGHT