



GROUND FLOOR SKIRTING


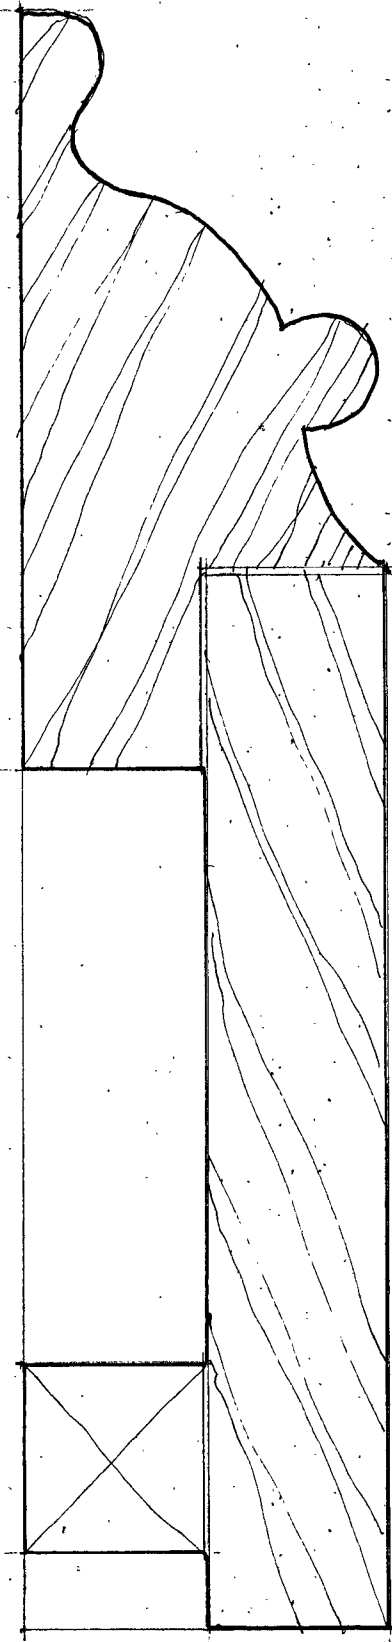


FIRST FLOOR SKIRTING

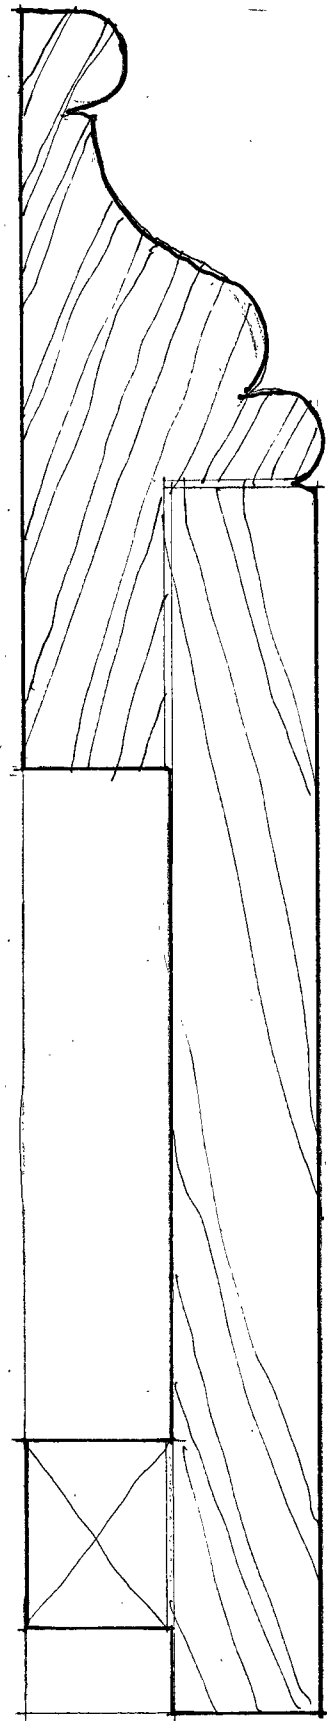

ATTIC SKIRTING

ATTIC ARCHITRAVE

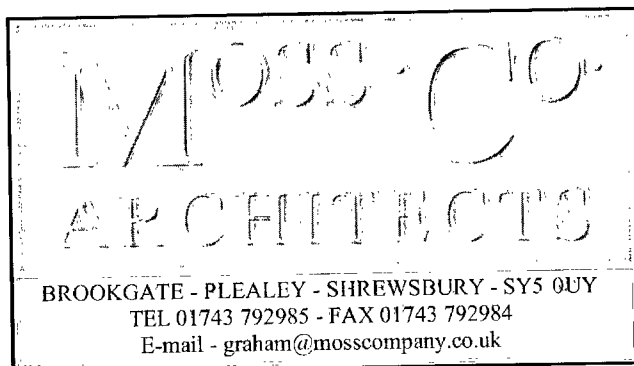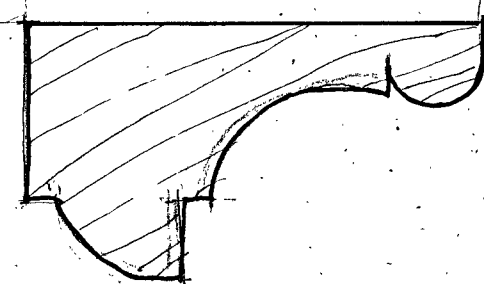

**1046.45 KNOLTON HALL
SKIRTING AND ARCHITRAVE
DETAILS**

SCALE 1:1 ON A3