


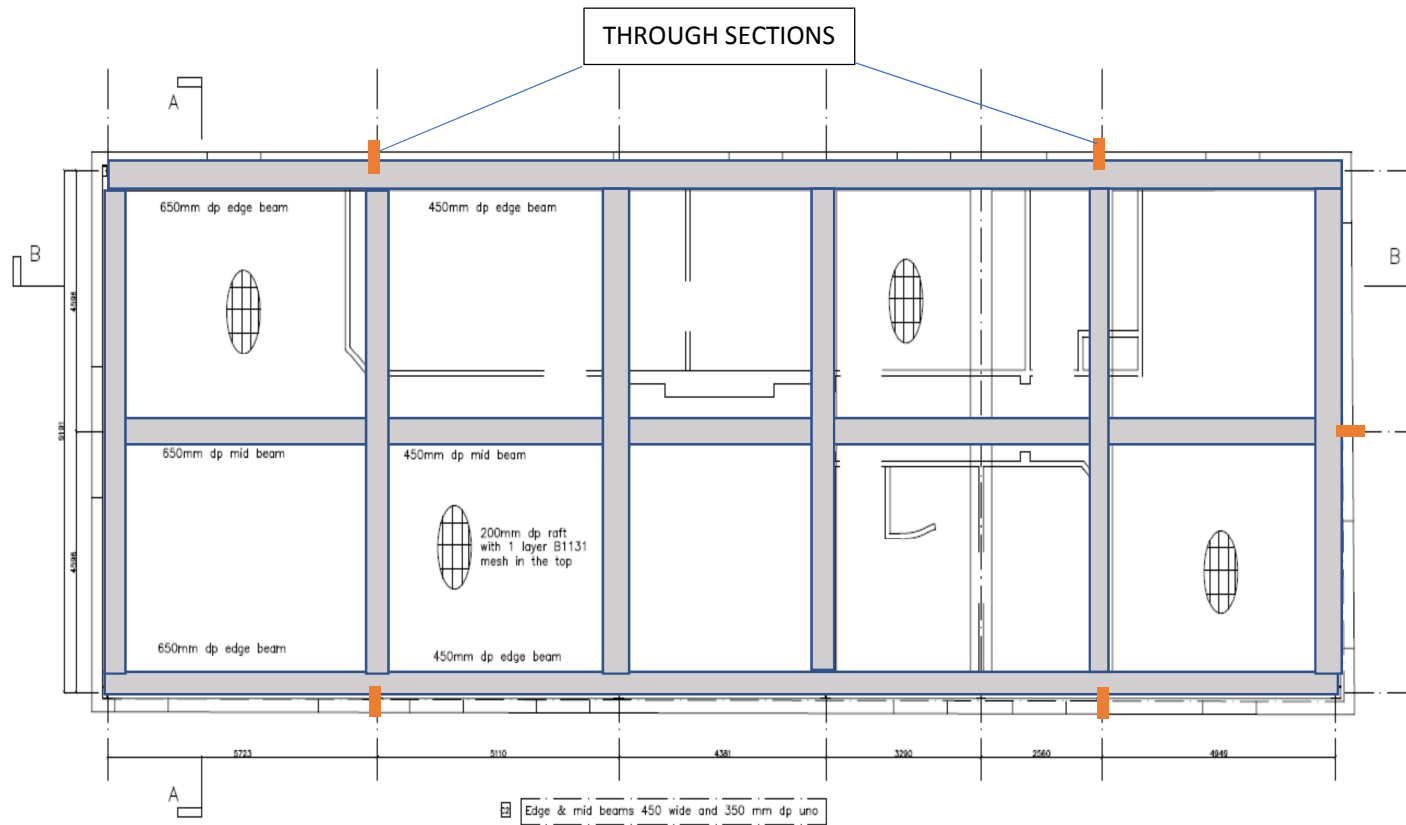

GAS PROTECTION AREAS

