


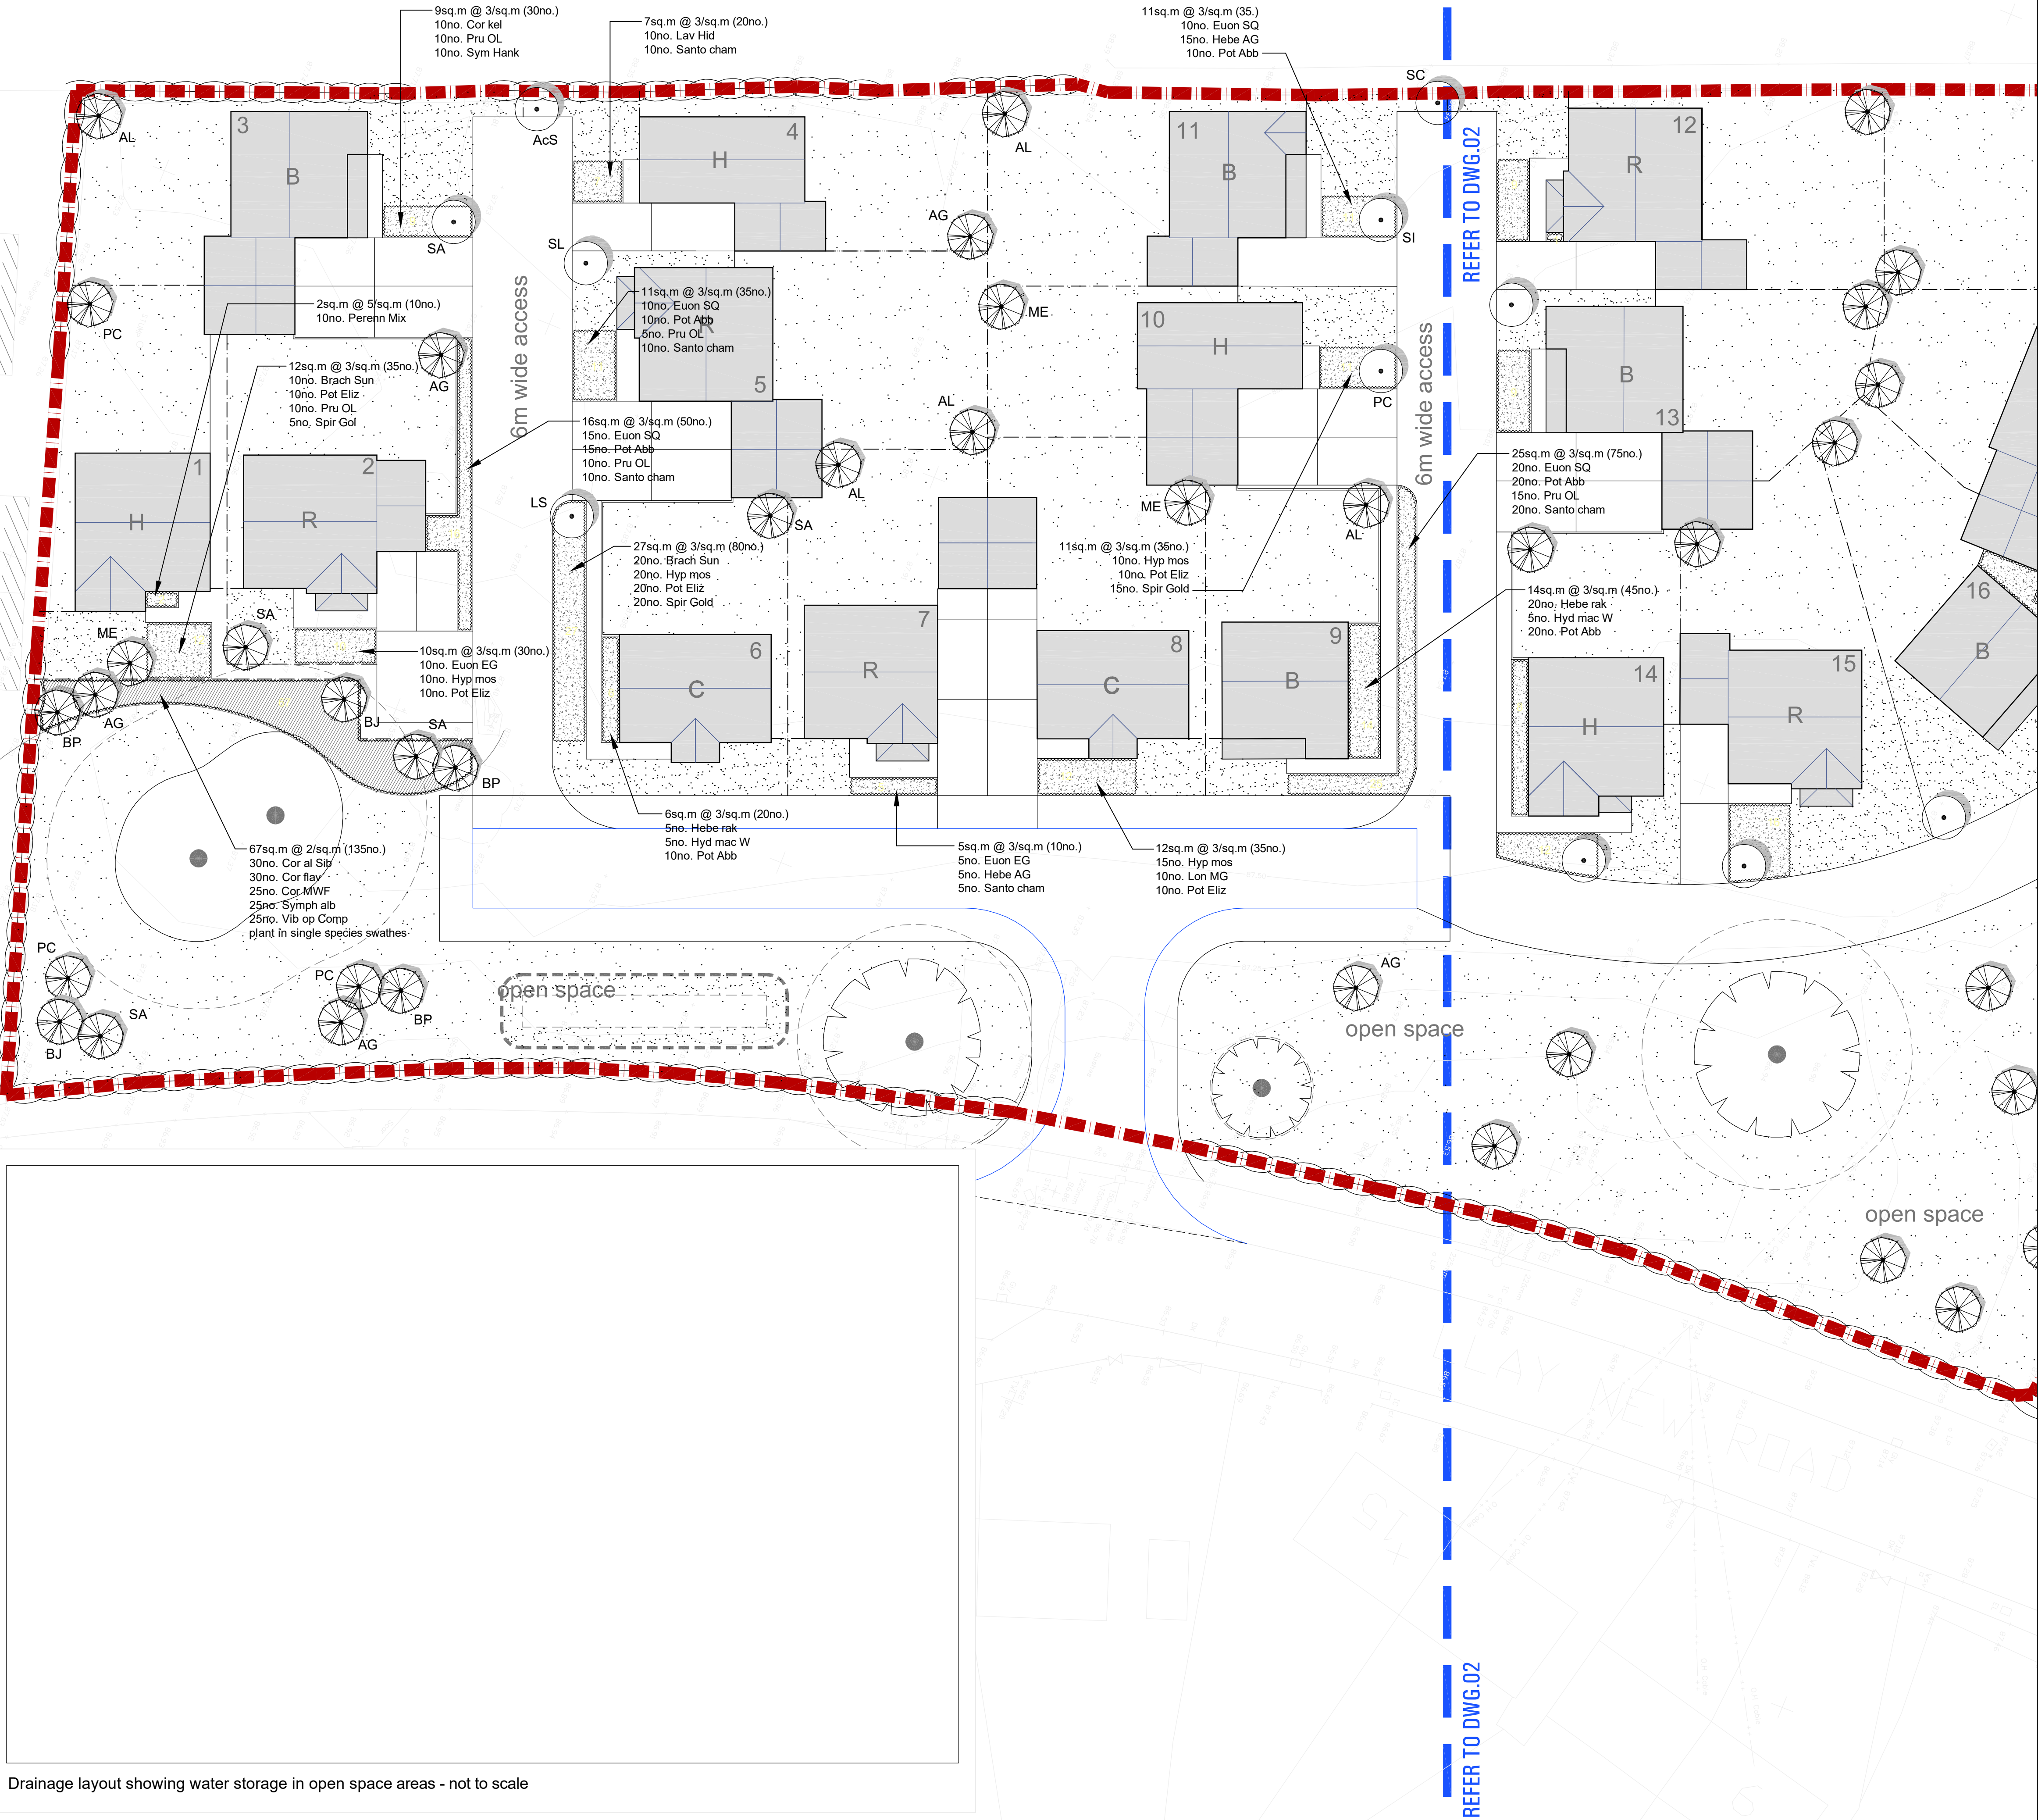

PLANTING SCHEDULE

Shrub planting (~3/sq.m)	Height	Grown	No.	Notes
Brachyglottis Sunshine	30-40cm	PG 3L	30	Bushy
Cornus alba Sibirica	60-90cm	BR	35	1 + 2
Cornus flaviramea	60-90cm	BR	35	1 + 2
Cornus kelseyi	20-30cm	PG 2L	20	Bushy
Cornus sang Mid Winter Fire	60-90cm	BR	30	1 + 2
Euonymus Emerald and Gold	20-30cm	PG 2L	25	Bushy
Euonymus Silver Queen	20-30cm	PG 2L	105	Bushy
Hebe Autumn Gold	20-30cm	PG 2L	45	Branched
Hebe rakaiensis	20-30cm	PG 2L	40	Branched
Hypericum moserianum	20-30cm	PG 2L	65	Bushy
Hydrangea macro White	30-40cm	PG 2L	15	Branched
Lavandula Hidcote	20-30cm	PG 2L	35	Bushy
Lonicera May Green	30-40cm	PG 2L	10	Branched
Mahonia x media Charity	30-40cm	PG 2L	00	Branched
Potentilla frutic Abbotswood	30-40cm	PG 2L	125	Bushy
Potentilla frutic Elizabeth	30-40cm	PG 2L	60	Bushy
Prunus laur' Otto Luyken	20-30cm	PG 2L	80	Branched
Santolina chamaecyparissus	20-30cm	PG 2L	90	Bushy
Spiraea Goldmound	30-40cm	PG 2L	50	Bushy
Symphoricarpos albus	40-60cm	BR	35	0 + 1
Symphoricarpos chen Hancock	30-40cm	PG 2L	25	Branched
Viburnum opulus Compactum	30-40cm	PG 2L	35	Branched

Note: To be planted in single species groups in mixed shrub beds unless shown otherwise

Perennial planting Mix (~4/sq.m)	Height	Grown	No.	Notes
Acanthus spinosus	20-30cm	PG 2L	2	Bushy
Astrantia major	20-30cm	PG 2L	2	Bushy
Bergenia Silberlicht	20-30cm	PG 2L	2	Bushy
Crocsmia Emily McKenzie	20-30cm	PG 2L	2	Bushy
Geranium m. Ingwersen Variety	20-30cm	PG 2L	2	Bushy
Geranium macrorrhizum Snowsprite	20-30cm	PG 2L	2	Bushy
Hemerocallis Happy Returns	20-30cm	PG 2L	2	Bushy
Kniphofia Little Maid	20-30cm	PG 2L	2	Bushy
Salvia officinalis Purpurea	20-30cm	PG 2L	2	Bushy
Sedum Autumn Joy	20-30cm	PG 2L	2	Bushy


Feathered Trees	Height	Grown	No.	Notes
AL - Amelanchier lamarckii	2.1-2.4m	OG	8	low stake
AG - Alnus glutinosa	2.1-2.4m	OG	8	low stake
BP - Betula pendula	2.1-2.4m	OG	6	low stake
BJ - Betula utilis Jacquemontii	2.1-2.4m	OG	5	low stake
ME - Malus Evereste	2.1-2.4m	OG	6	low stake
PC - Pyrus Chanticleer	2.1-2.4m	OG	6	low stake
SA - Sorbus aucuparia Asplenifolia	2.1-2.4m	OG	7	low stake

Heavy Standard Trees	Girth	Grown	No.	Notes
AcS - Acer campestre Streetwise	12-14cm	Air PG	2	ground anchor
AC - Alnus Cordata (AGM)	12-14cm	Air PG	1	ground anchor
LS - Liquidamber styr Lane Roberts	12-14cm	Air PG	1	ground anchor
PA - Prunus avium Plena	12-14cm	Air PG	1	ground anchor
PS - Prunus Snow Goose (Umineko)	12-14cm	Air PG	1	ground anchor
PC - Pyrus Chanticleer	12-14cm	Air PG	1	ground anchor
SA - Sorbus aucuparia Asplenifolia	12-14cm	Air PG	1	ground anchor
SL - Sorbus aria Lutescens	12-14cm	Air PG	1	ground anchor
SC - Sorbus Cashmeriana	12-14cm	Air PG	2	ground anchor
SI - Sorbus intermedia	12-14cm	Air PG	2	ground anchor

Note: All trees to be evenly matched.

Refer to dwg.02 for Establishment and Aftercare notes

revision v1.1 - layout and planting redrawn (Aug 2018)

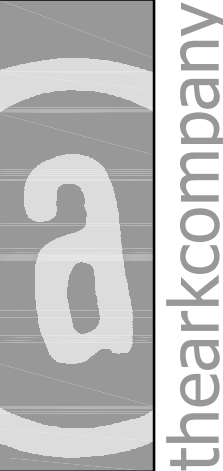

The Ark Company Landscape Architects

7 The Highway , Hawarden , Flintshire , CH5 3DG Tel.01244 534342
www.thearkcompany.co.uk info@thearkcompany.co.uk

Gower Homes Ltd.
Land at Llay New Road - Llay

Proposed residential development
Soft landscape proposals

Dwg.No. 08/111/01

v1.1

A1 @ 1/200

Mar 2018