


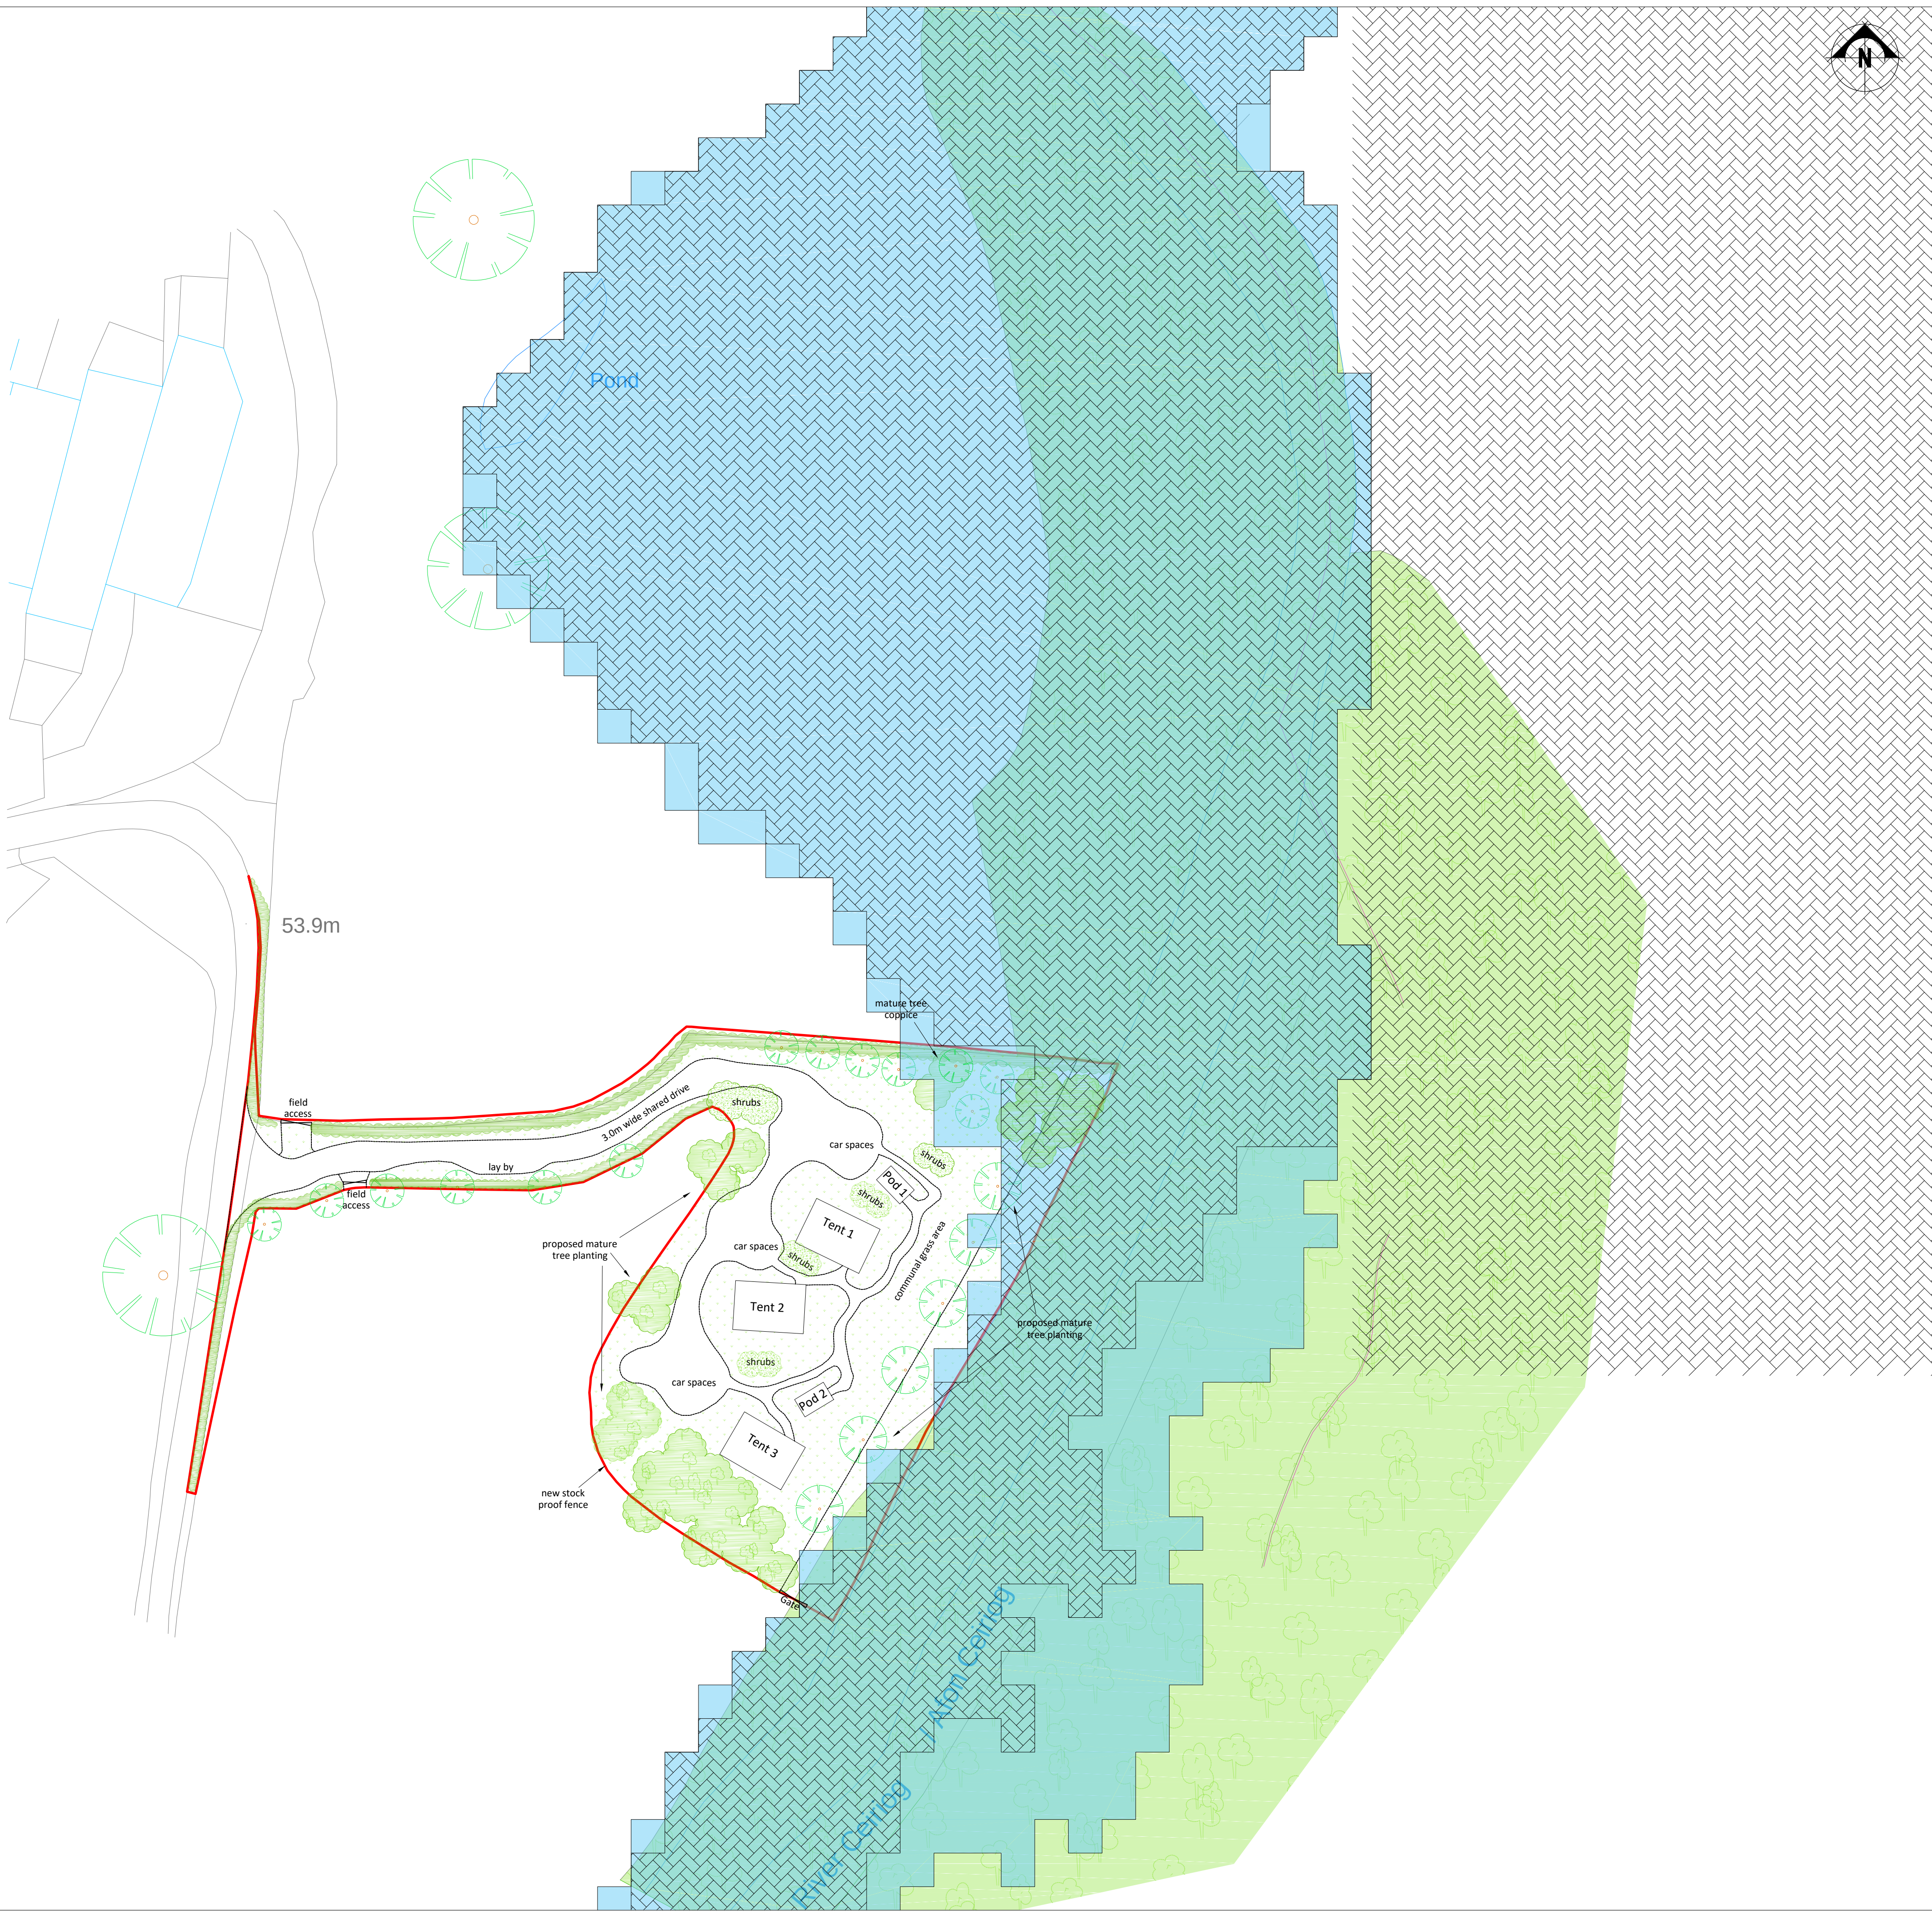

THIS DRAWING IS TO BE READ IN CONJUNCTION WITH ALL RELATED DRAWINGS. ALL DIMENSIONS MUST BE CHECKED AND VERIFIED ON SITE BEFORE COMMENCING ANY WORK OR PRODUCING SHOP DRAWINGS. THE ORIGINATOR SHOULD BE NOTIFIED IMMEDIATELY OF ANY DISCREPANCY. THIS DRAWING IS COPYRIGHT AND REMAINS THE PROPERTY ROGER PARRY & PARTNERS.

- Red Boudary
- Default
- NRW_DS116235_FloodMap_Flood_Zone_2_2018_04
 - NRW_DS116232_FloodMap_Flood_Zone_3_2018_04

Rev	Description	Date	Dr by	App by
Original	by			



Residential - Agricultural - Commercial				
Job	Proposed safari tents & camping pods including new vehicular access			
Title	Proposed Block Plan			
Location	Land at Forge Farm Pont-y-blew Chirk Wrexham LL14 5BH			
Client	J.E. & V. Evans & Son			
Scales	1:500 @ A1			
Drawing No.	RJC-MZ333-02			
Drawn by	AZ	Date	14/11/2018	

HOGSTOW HALL, MINSTERLEY
SHREWSBURY, SHROPSHIRE, SY5 0HZ
Tel: 01743 791336 Fax: 01743 792770
email: mail@rogerparry.net
Web address: www.rogerparry.net

Roger Parry & Partners LLP partnership no: OC312203
Registered Office: Hoggston Hall, Minsterley, Shropshire, SY5 0HZ
Registered in England and Wales
A list of members of the LLP is available at the above address.