


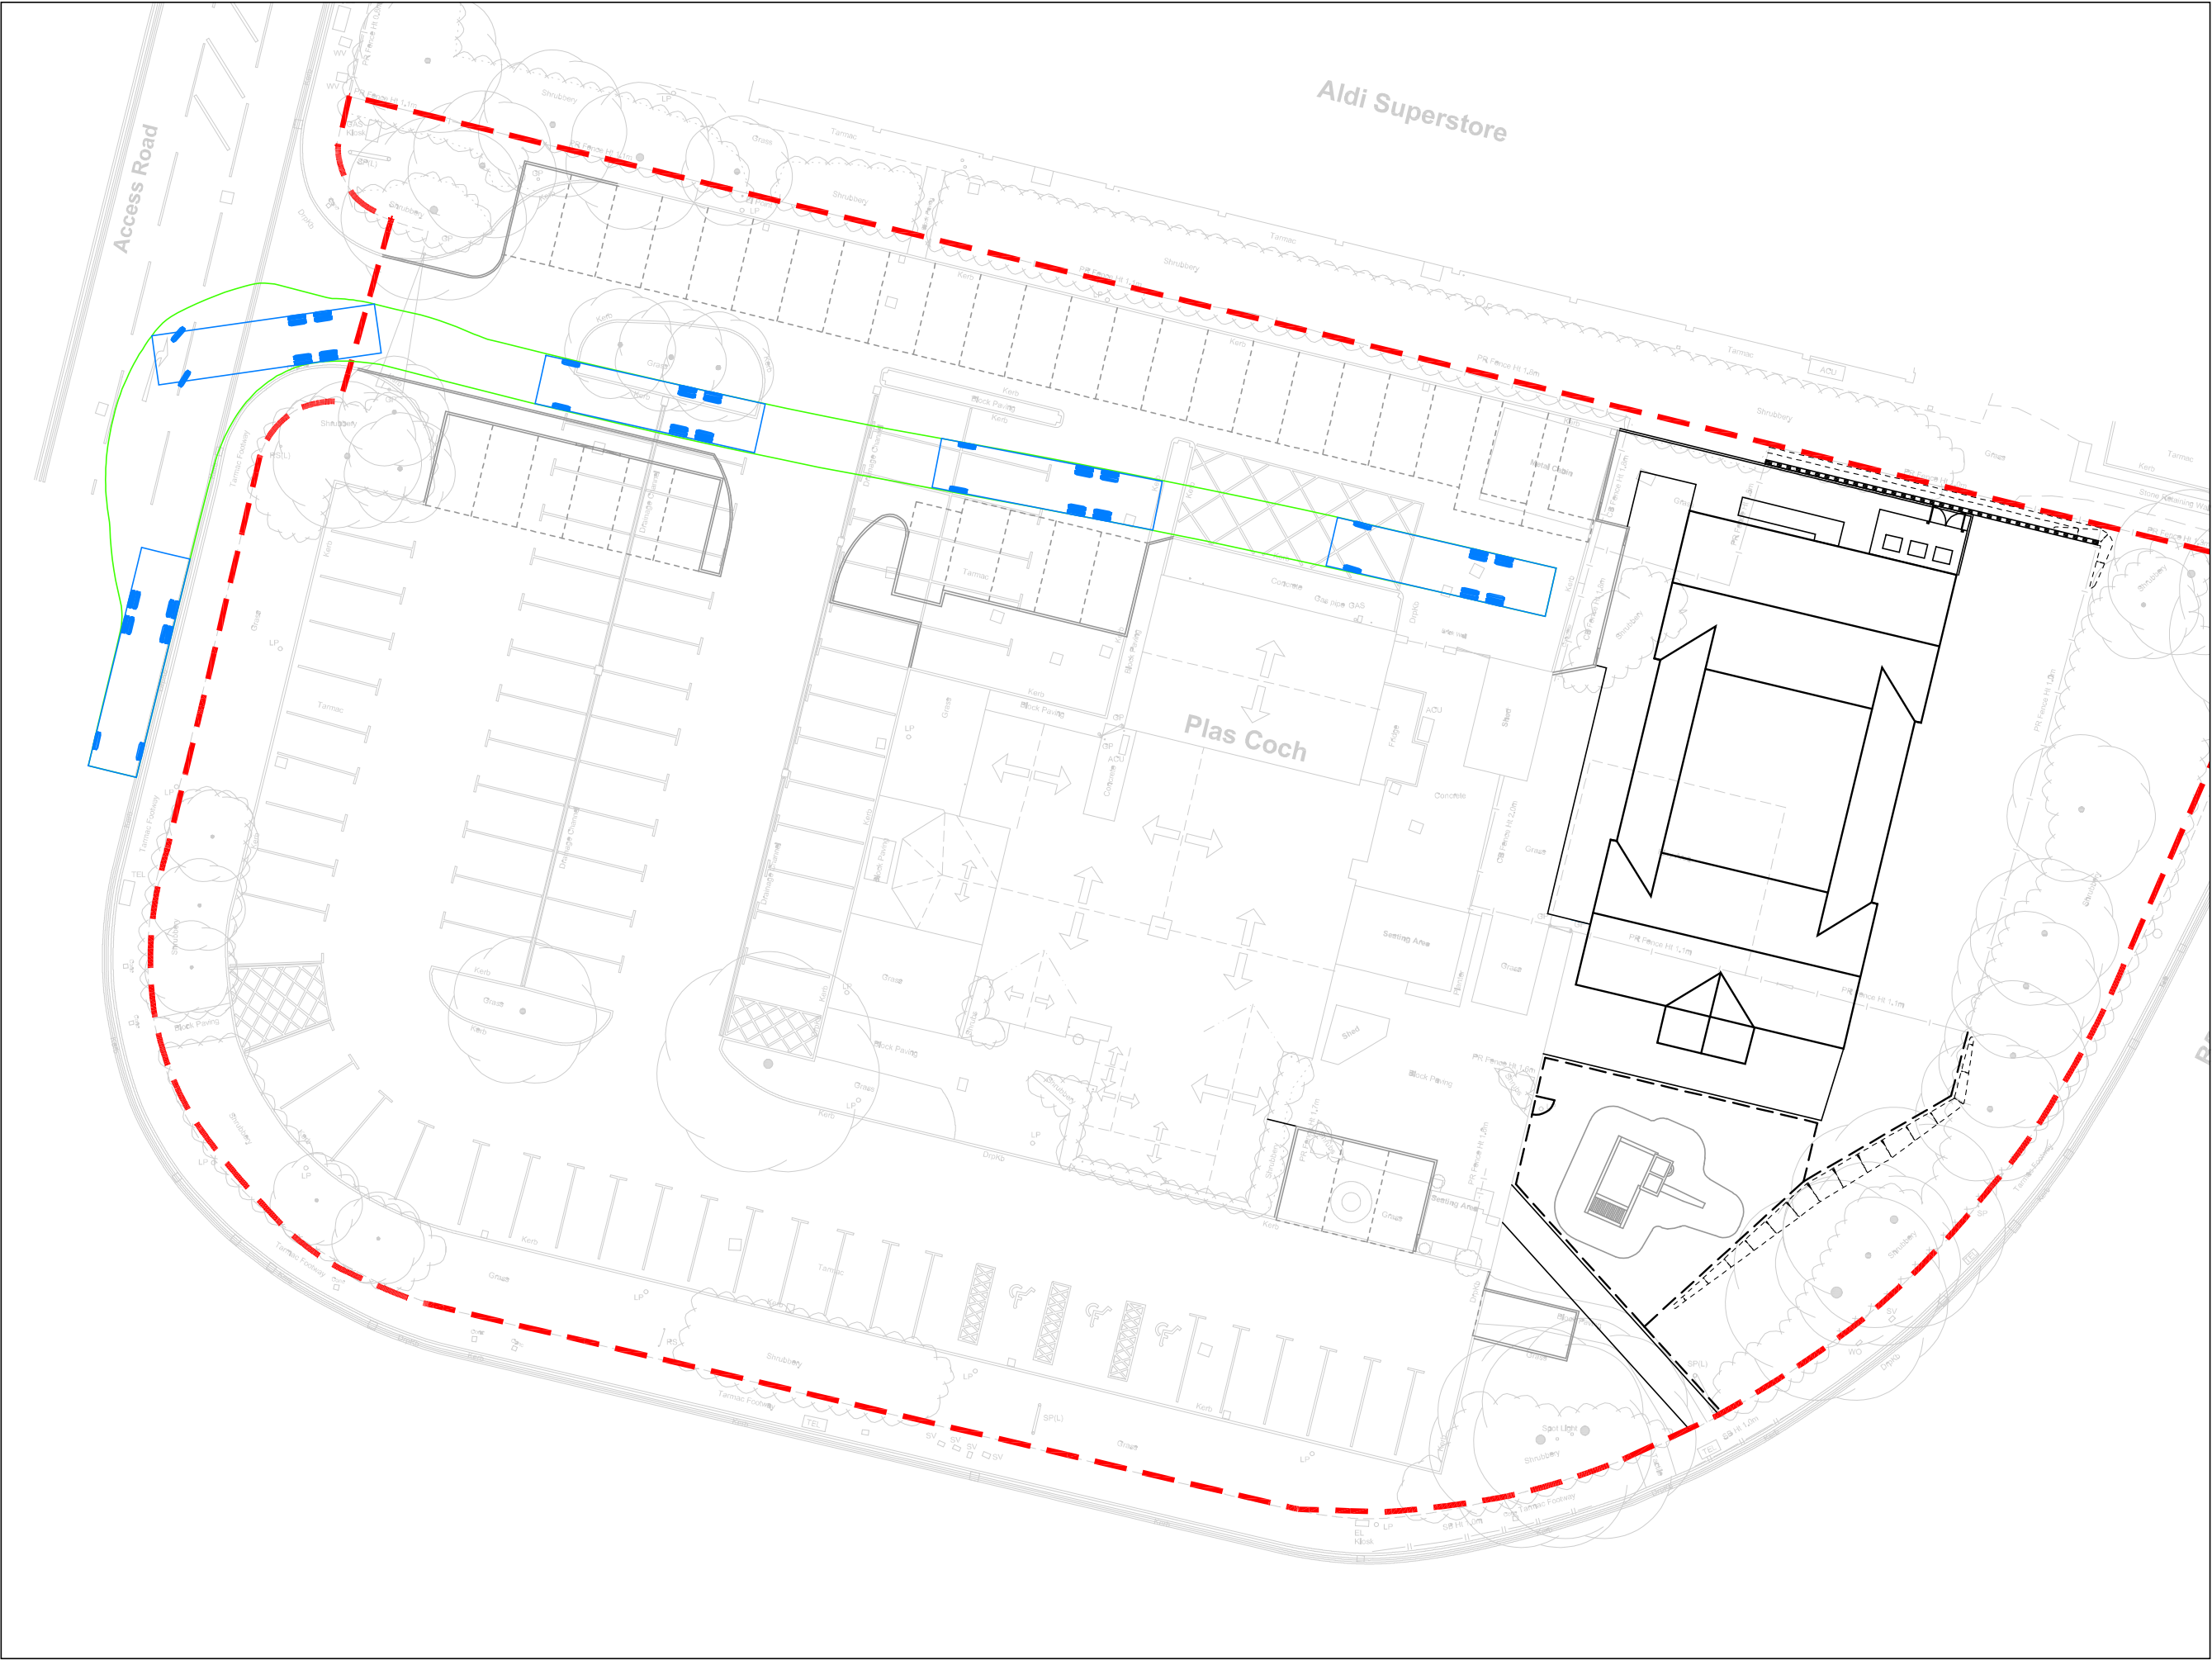


12m RIGID VEHICLE – IN



12m RIGID VEHICLE – OUT




16.5m MAXIMUM LEGAL ARTICULATED VEHICLE – IN

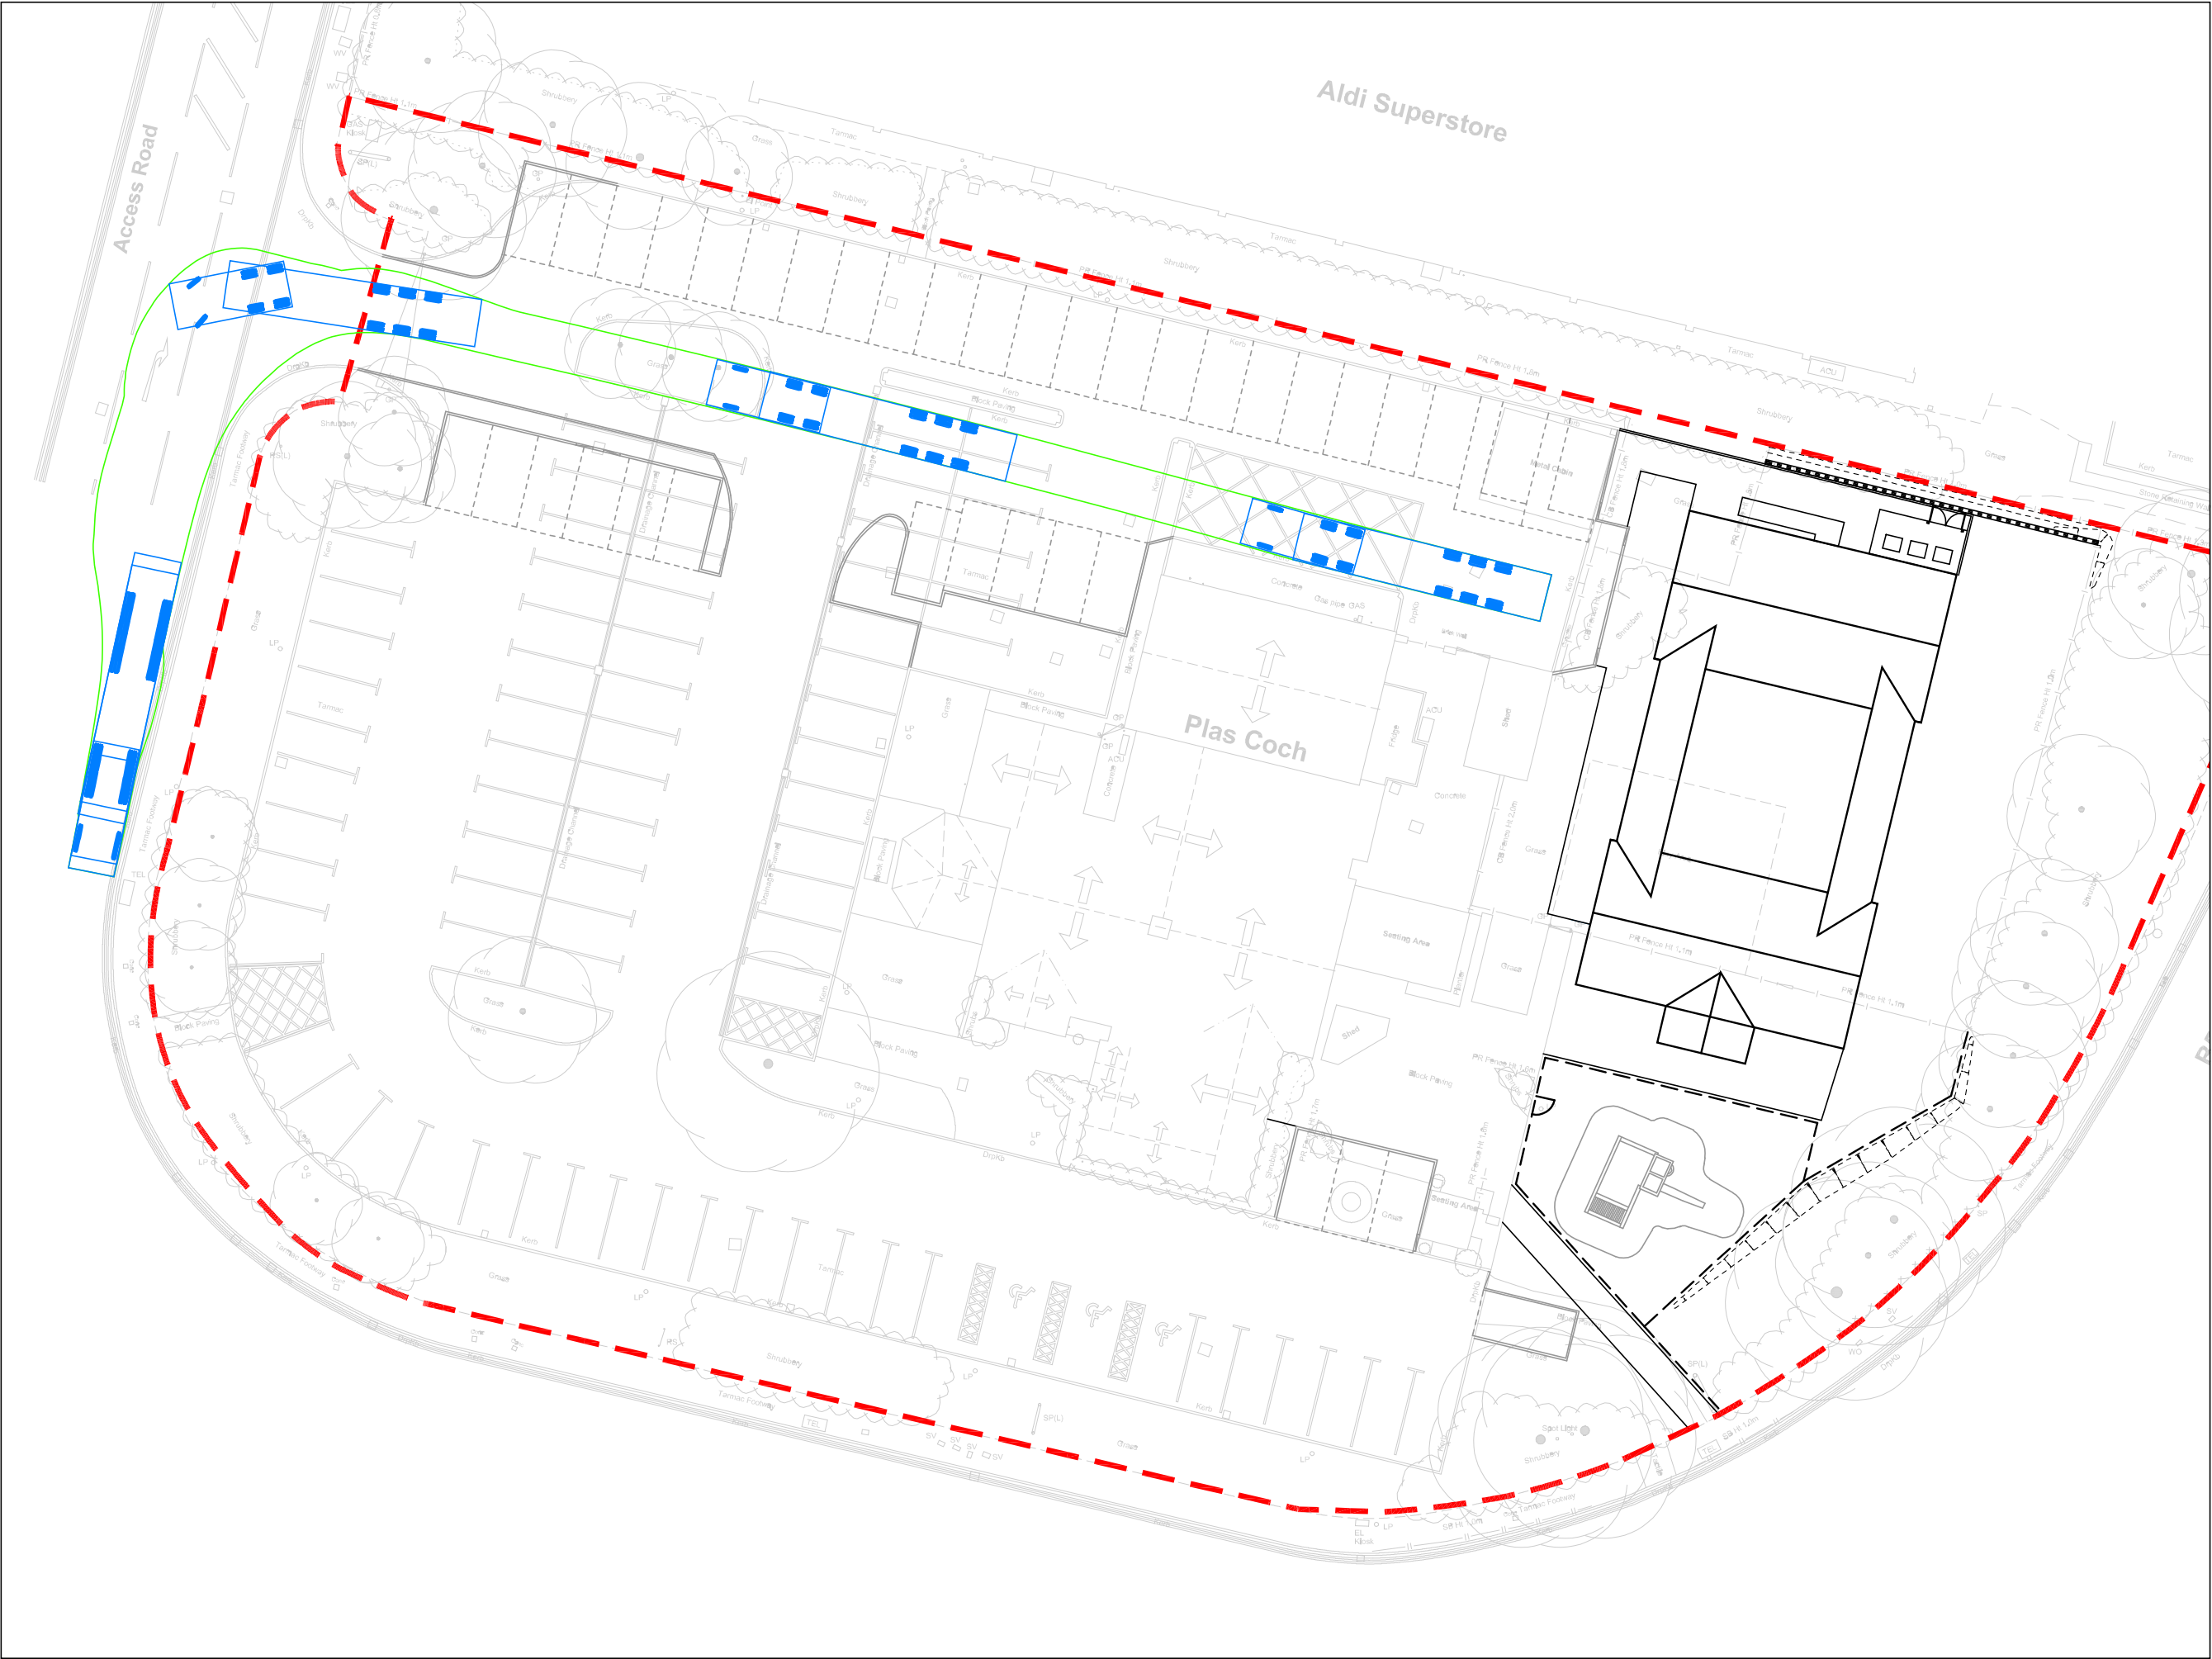


16.5m MAXIMUM LEGAL ARTICULATED VEHICLE – OUT

DO NOT SCALE

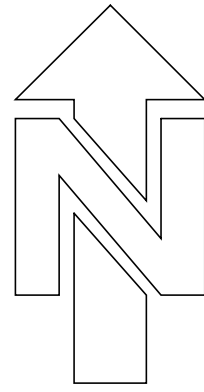

VEHICLE GUIDE

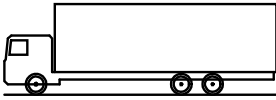


Rigid Vehicle (12m)
Overall Length 12.000m
Overall Width 2.650m
Overall Body Height 4.000m



FORWARD



REVERSE

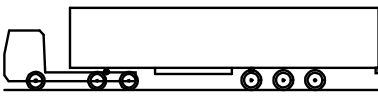

Max Legal Articulated Vehicle (16.5m)
Overall Length 16.500m
Overall Width 2.550m
Overall Body Height 3.632m



FORWARD



REVERSE

B	UPDATED TO SUIT LATEST ARCHITECTS DRAWING 4481/P104 J	PB	21.06.18
A	UPDATED TO SUIT LATEST ARCHITECTS DRAWING 4481/P104 F	JH	10.04.18
MK	REVISION	BY	DATE



DRAWING STATUS
PRELIMINARY

DRAWING TITLE
VEHICLE SWEEP PATH ANALYSIS

PROJECT	Project Number	14998
---------	----------------	-------

MARSTON'S LODGE
PLAS COCH
WREXHAM



London, Henley-on Thames, Gloucester and Exeter

Drawn	Chkd	Scales	Date
JH	AR	N.T.S	MAR'18

Purpose of Issue
INFORMATION

Drawing Number	Revision
14998-SK01	B