


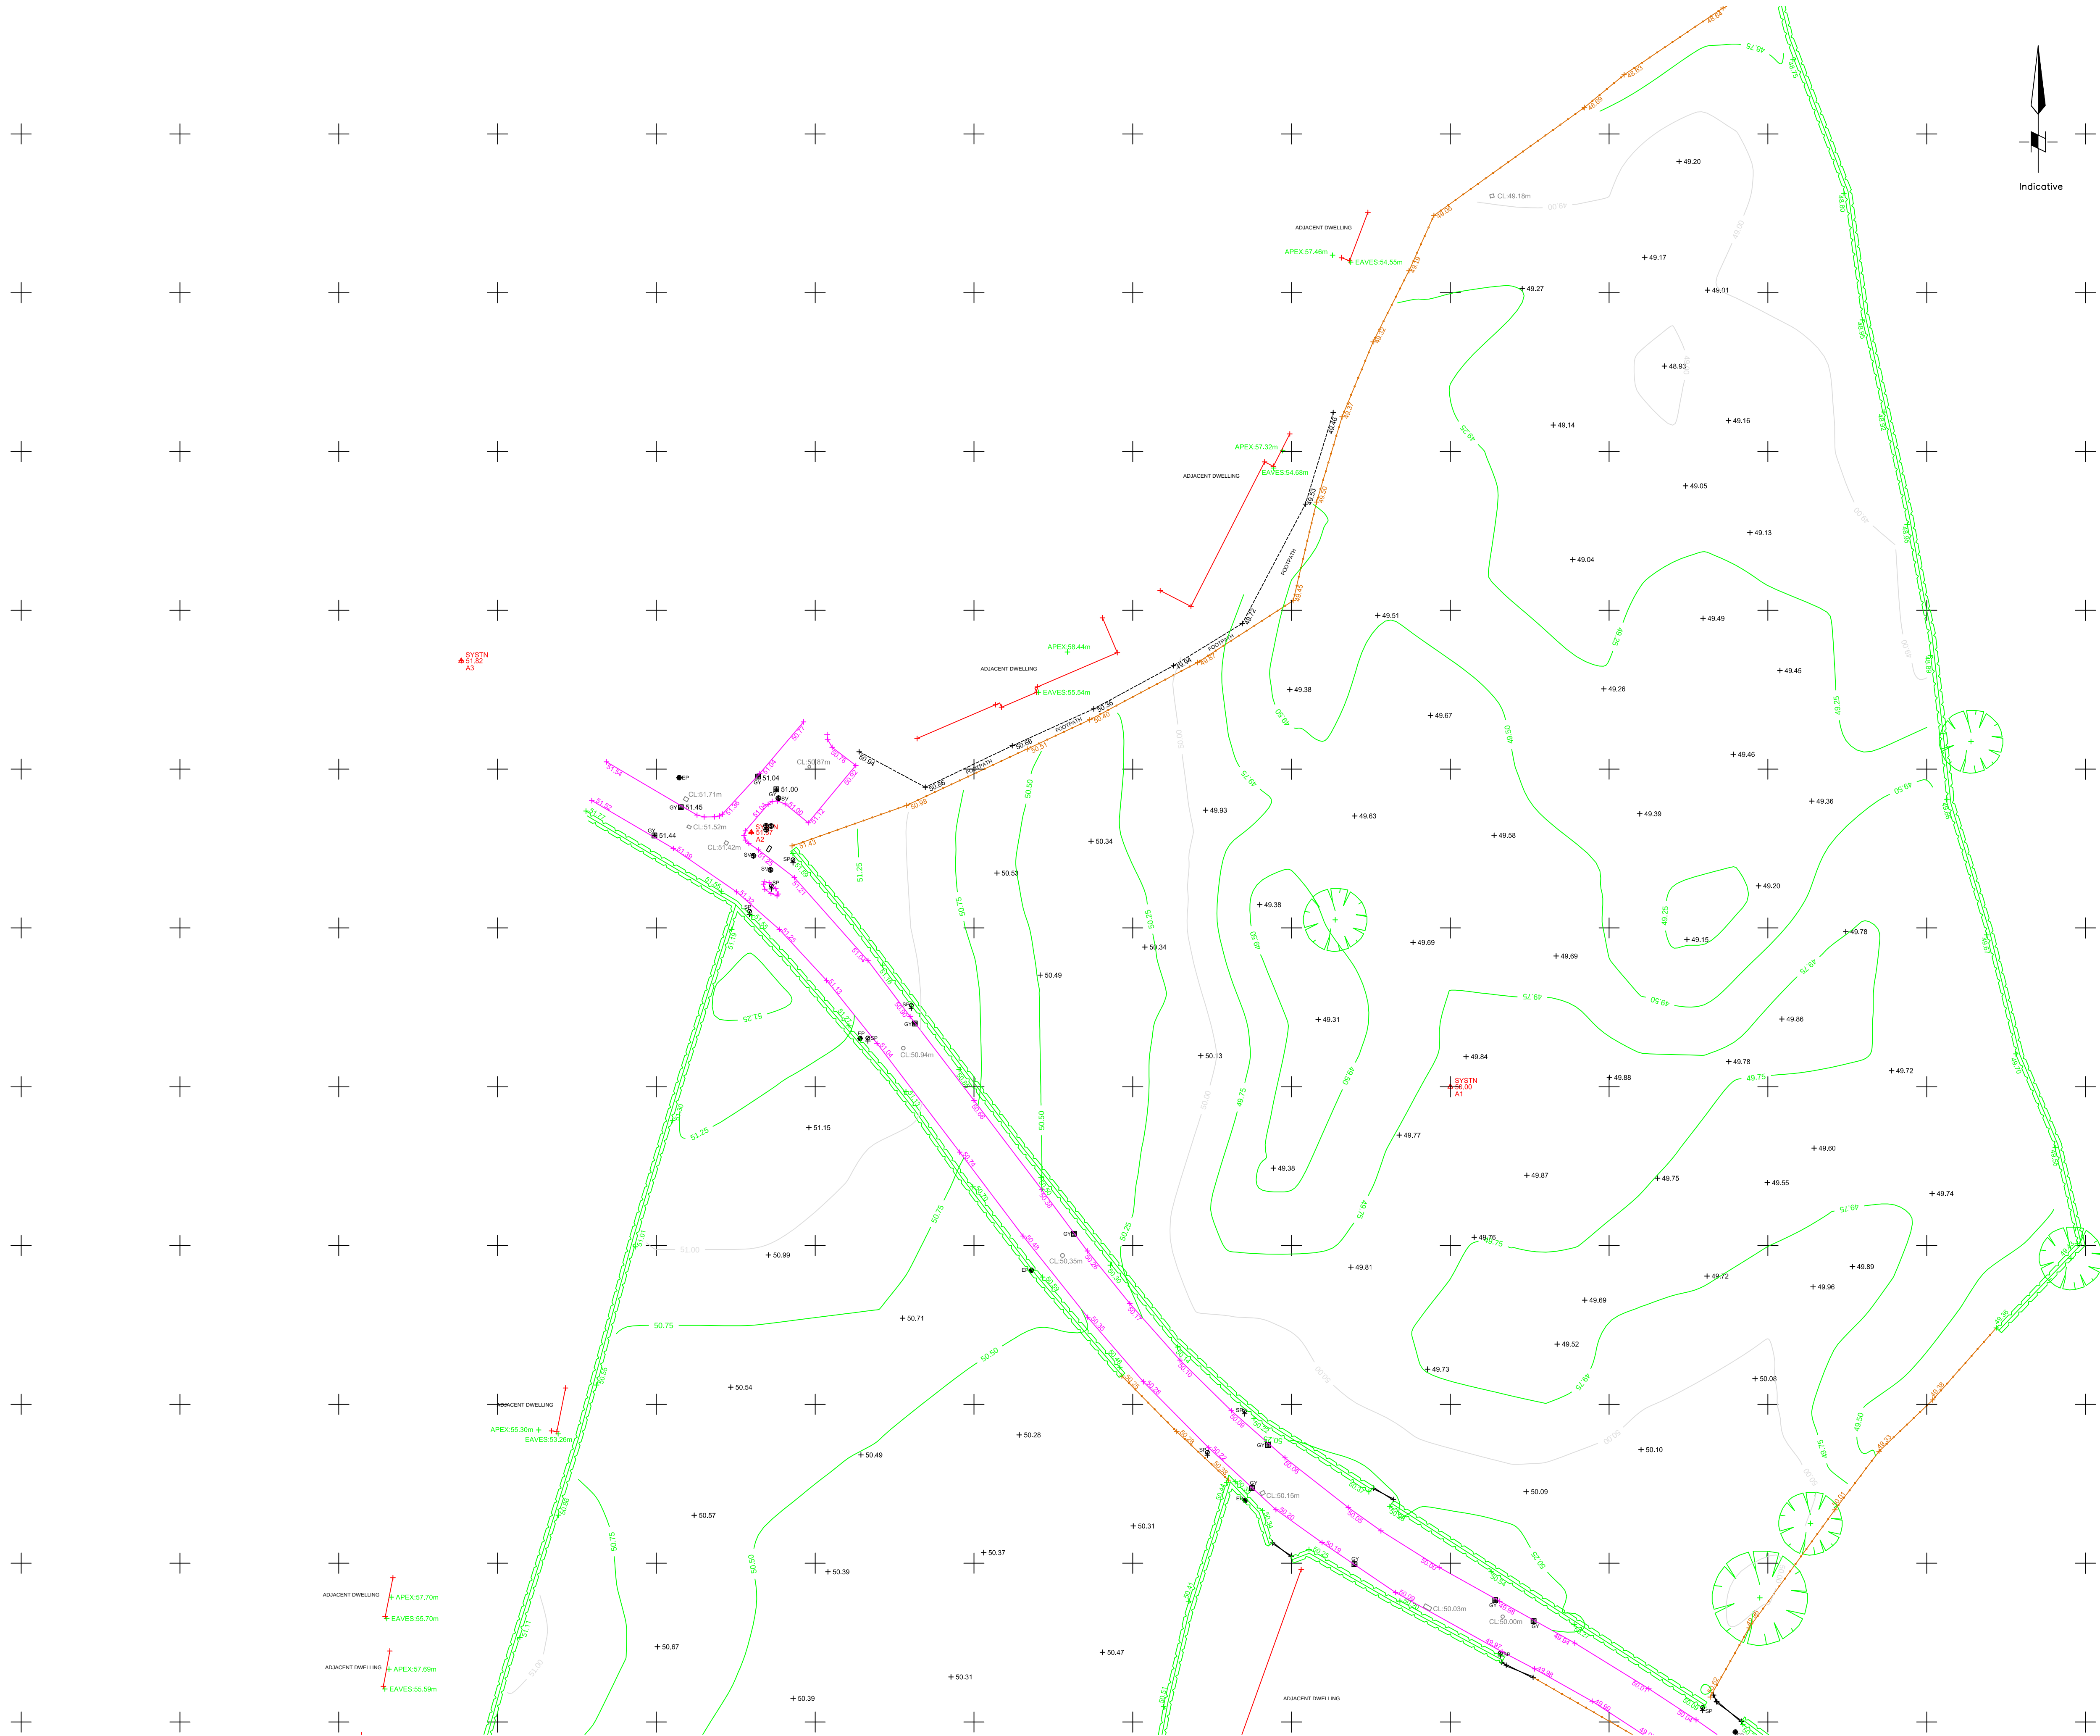

NOTES

Copyright of this drawing remains with M.B.Surveying Ltd. Do not scale from this drawing, work to figured dimensions. Check all dimensions on-site. In the event of any discrepancy, please refer query to M.B.Surveying Limited.

Legend

AV	Air valve
BH	Borehole
BOL	Bollard
BT	British Telecom cover
CATV	Cable television cover
CL	Cover level
DPC	Damp proof coarsing level
Earth/ER	Earthing rod
ELEC	Electric cover
EP	Electricity pole
Fence VR	Iron railing fence
Fence CB	Closeboard fence
Fence CP&P	Concrete post & panel fence
Fence Pa	Palisade fence
Fence PW	Post and wire fence
Fence PIR	Post and rail fence
Fence P/P	Post and panel fence
FFL	Finished floor level
FIB	Flower bed
FH	Fire Hydrant
GY	Gully
GAS	Gas cover
IC	Inspection chamber
IL	Invert level
INV	Invert level
LP	Lamp post
LT	Light
MH	Manhole
Nymex	Telecommunications cover
OSBM	Ordnance Survey Bench Mark
PTM	Parking ticket machine
RE	Rodding eye
RS	Road sign
R/W	Retaining wall
SBX	Switch box
SP	Sign post
SPS	Safety playing surface
ST	Stop tap
SV	Service valve
TBM	Temporary Bench Mark
TP	Telegraph pole
TRP	Trail pit
TRL	Traffic light
W	Water cover
WL	Water level
WO	Wash out

Building
Building overhead / Foundations / Ruins
Road edge / Change of surface / Drain
Change of slope
Fence

Safety barrier
Overhead cable
Gate
Hedge
Limit of foliage/tree
canopies
Spot level

Co-ordinates and Levels related to Local Site Grid.
Origin 1000.000mE 1000.000mN 50.000mAD at survey station A1

SURVEY STATIONS			
Name	Easting	Northing	Height
A1	1000.000	1000.000	50.000
A2	889.945	1040.057	51.367
A3	844.275	1067.062	51.623
A4	897.558	832.498	50.893
A5	812.368	774.472	51.115
A6	827.309	759.763	51.232

REV	DESCRIPTION	DWN	CHKD	DATE
-----	-------------	-----	------	------

CLIENT Bellis Bros

PROJECT Land Off Rossett Rd, Rossett.

TITLE Topographical Survey

DWN	DATE	CHKD	DATE	APPD	DATE	SCALE
MB	10/01/15					1=500@A1

Land & Engineering Surveyors
MB
Surveying
Limited
Pine Cottage, Kelsall Road,
Ashton Hayes, Cheshire, CH3 8BH
Tel: 01829 759306
www.mbsurveying.co.uk

Drawing Number MBS688
REV A1

