


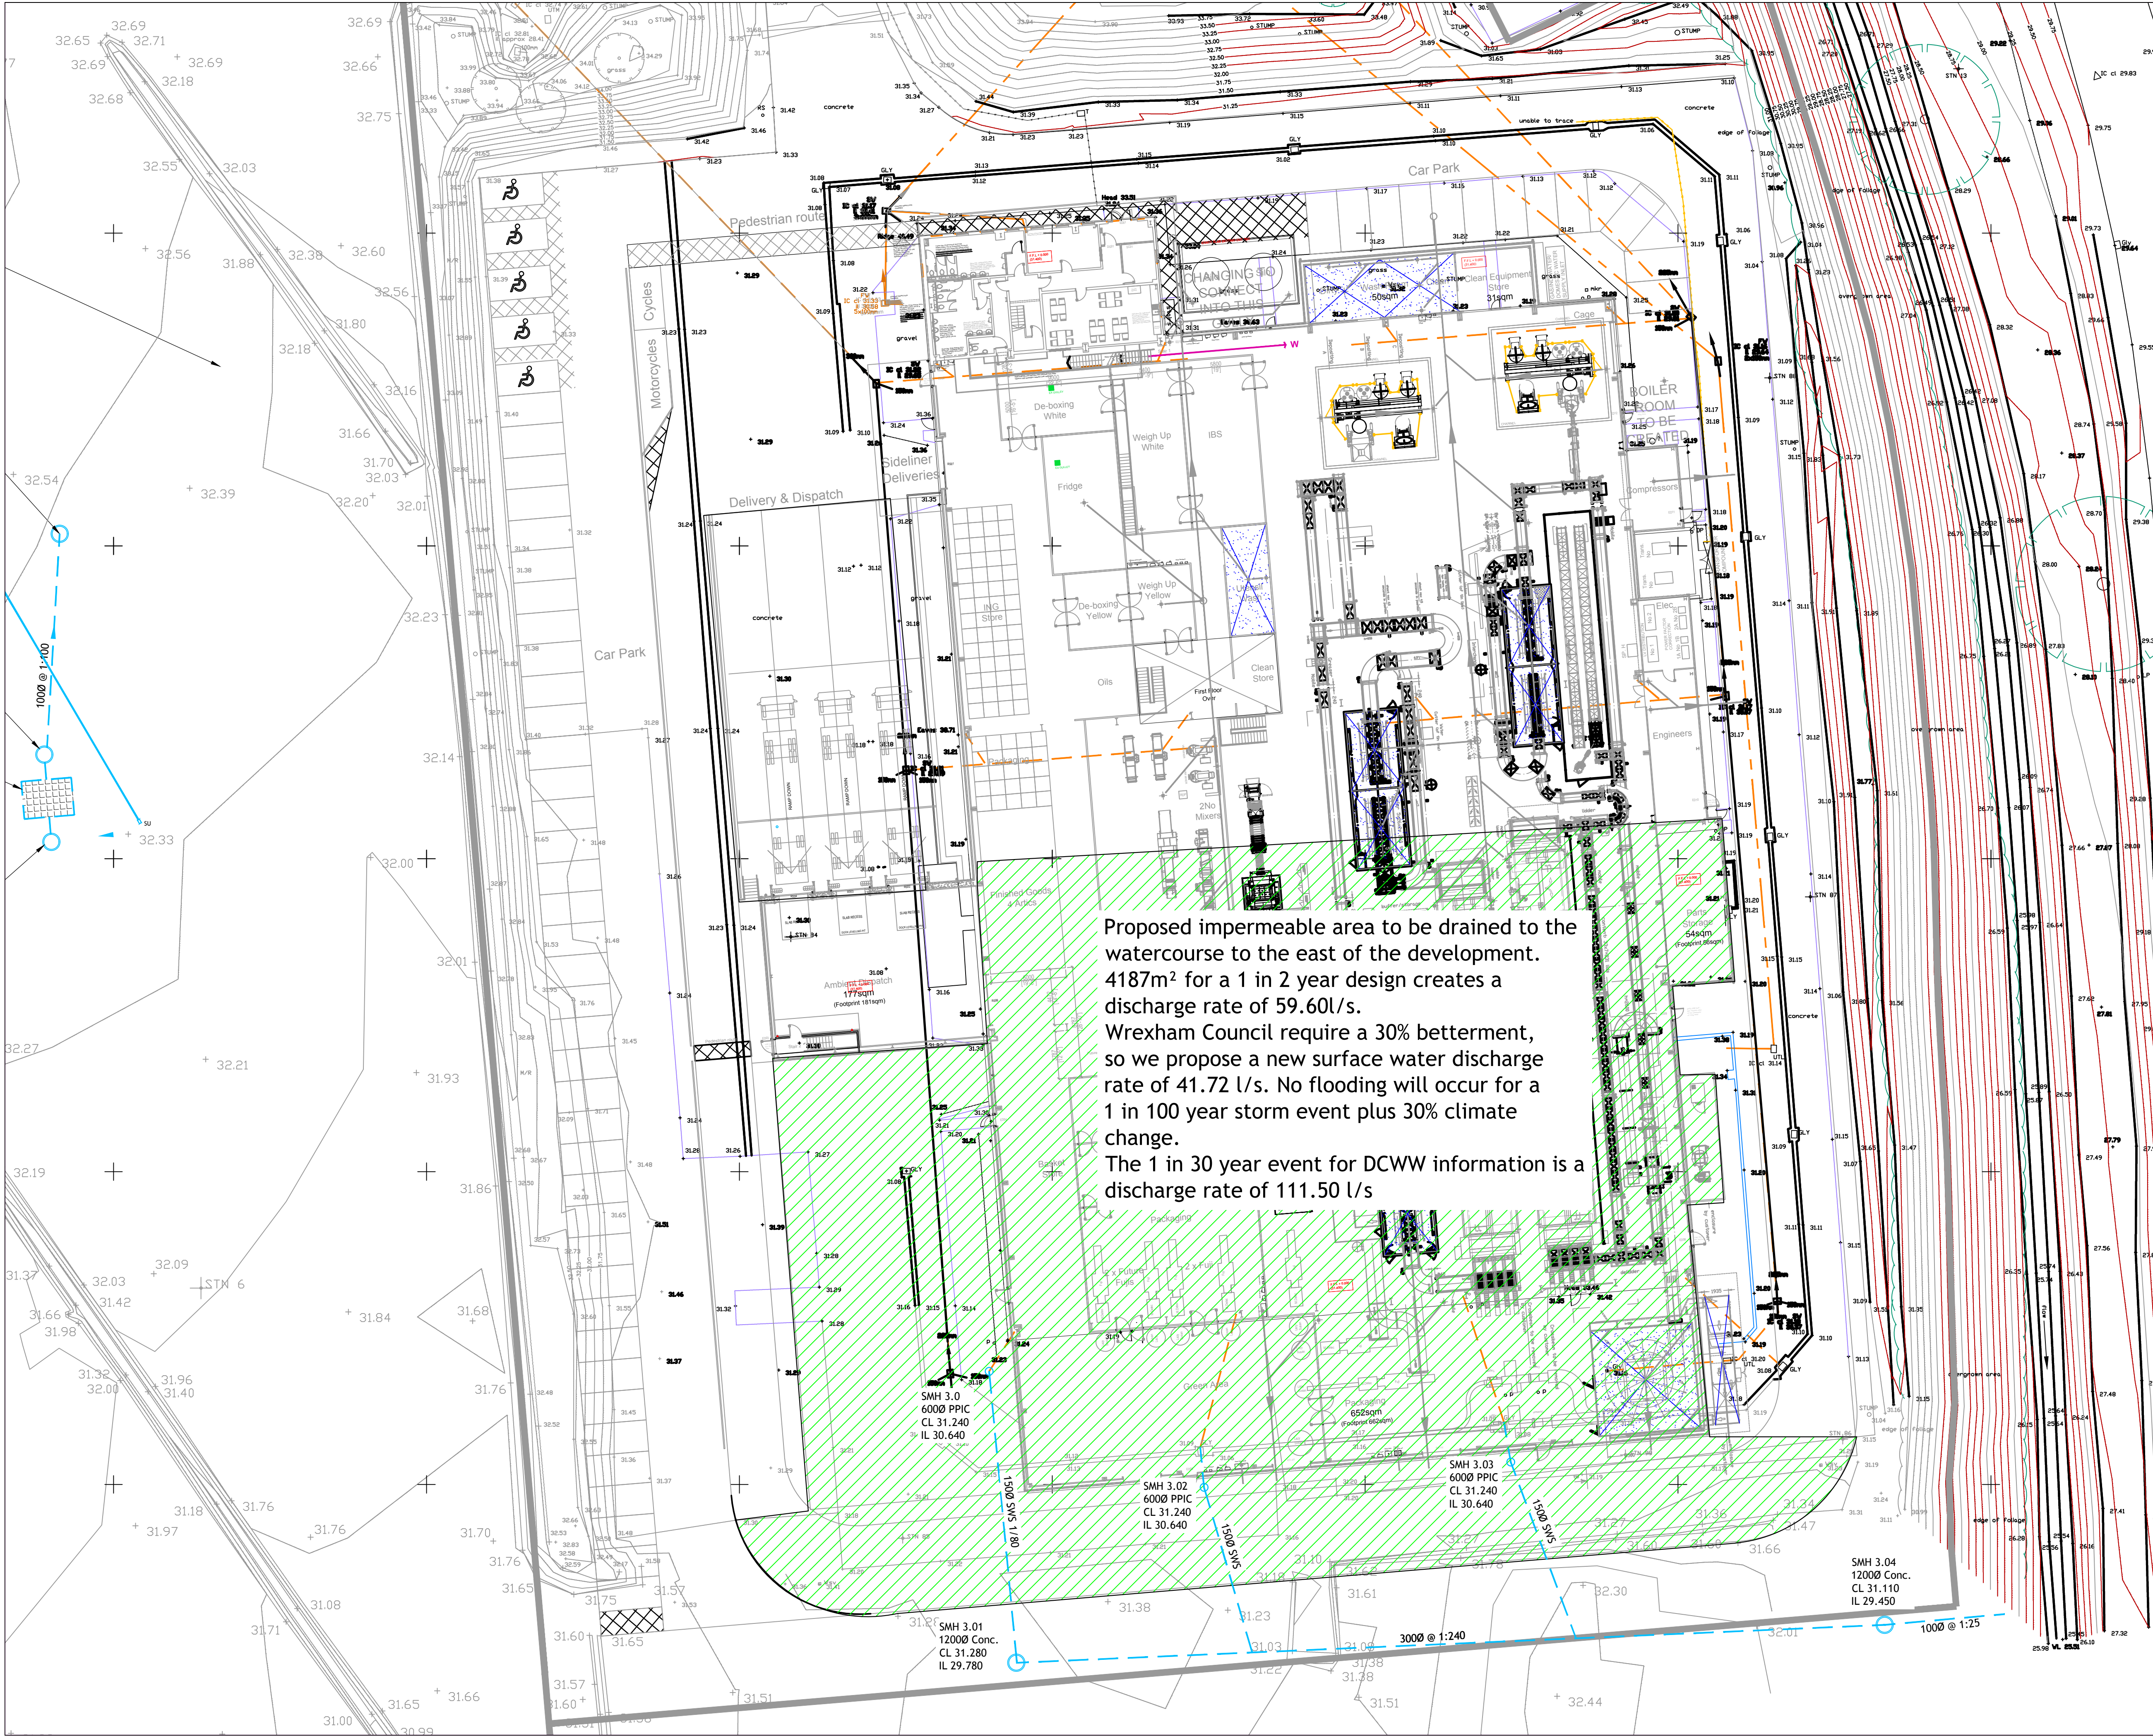

DO NOT SCALE

NOTES

- THE WORKS SHALL BE IN ACCORDANCE WITH THE NATIONAL BUILDING SPECIFICATION.
- THE LOCATION LINE & LEVEL OF ALL KNOWN EXISTING DRAINAGE PIPEWORK INDICATED ON THE DRAWINGS ARE APPROXIMATE AND FOR GUIDANCE PURPOSES ONLY.
- IT IS THE CONTRACTORS RESPONSIBILITY TO DETERMINE THEIR EXACT LINE AND LEVEL, BY WAY OF HAND EXCAVATED TRIAL PITS, PRIOR TO THE COMMENCEMENT OF ANY EXCAVATION WORKS ON SITE. THE CONTRACTOR SHALL TAKE ALL NECESSARY PRECAUTIONS AND MAINTAIN THE STRUCTURAL INTEGRITY OF ALL ABOVE AND BELOW GROUND SERVICE INSTALLATIONS.
- THE CONTRACTOR SHALL IMPLEMENT AND MAINTAIN THROUGHOUT THE DURATION OF THE CONTRACT A FULL TRAFFIC MANAGEMENT SYSTEM TO ENSURE SAFE PASSAGE OF VEHICLES/PEDESTRIANS IN THE VICINITY OF THE WORKS. ALL TRAFFIC SIGNS, SIGNALS, BARRIERS ETC. SHALL BE IN ACCORDANCE WITH CHAPTER 8 OF THE TRAFFIC SIGNS MANUAL.
- THE CONTRACTOR SHALL MAKE ADEQUATE PROVISION FOR DEALING WITH AND DISPOSING OF GROUND/SURFACE WATER ENCOUNTERED DURING EXCAVATIONS
- ALL SOFT / HARD PAVED AREAS AFFECTED BY THE WORKS SHALL BE FULLY REINSTATED FOLLOWING THE INSTALLATION OF ALL DRAINAGE WORKS. ALL SURFACE MARKINGS AFFECTED BY THE WORKS SHALL BE FULLY REINSTATED.
- ALL SURPLUS EXCAVATED MATERIAL SHALL BE DISPOSED IN A DESIGNATED AREA ON SITE.
- UPON COMPLETION OF THE WORKS THE CONTRACTOR SHALL PROVIDE AS BUILT SETTING OUT CO-ORDINATE AND LEVEL INFORMATION.
- PIPEWORK WITH LESS THAN 750mm OF COVER IN TRAFFICKED AREAS TO BE CONCRETE ENCASED. (BEDDING CLASS 2)
- PIPEWORK WITH MORE THAN 750mm OF COVER TO HAVE CLASS 5 GRANULAR BED AND SURROUND.
- THIS DRAWING TO BE READ IN CONJUNCTION WITH ALL OTHER RELEVANT ARCHITECT'S, ENGINEERS AND SPECIALIST'S DRAWINGS TOGETHER WITH THE APPROPRIATE SPECIFICATION.
- IT IS THE CONTRACTOR'S RESPONSIBILITY TO CHECK ALL DIMENSIONS ON SITE. DIMENSIONS MUST NOT BE SCALED FROM THIS DRAWING. ANY DISCREPANCIES TO BE BROUGHT TO THE IMMEDIATE ATTENTION OF THE ARCHITECT IN WRITING.
- ALL DIMENSIONS ARE IN MILLIMETRES, UNLESS NOTED OTHERWISE.
- ALL LEVELS ARE IN METRES, UNLESS NOTED OTHERWISE.

LEGEND

- EXISTING FOUL SEWER
- EXISTING SURFACE WATER
- PROPOSED SURFACE WATER DRAIN (TYPICALLY 1000 UNLESS NOTED OTHERWISE)
- PROPOSED SURFACE WATER PRECAST CONCRETE MANHOLE
- RWP
- PROPOSED RAINWATER DOWNSPOUTS
- PROPOSED SURFACE WATER CELLULAR ATTENUATION SYSTEM

P1	04.09.18	DRL	ISSUED FOR INFORMATION	MCH	MCH
REV	DATE	BY	DESCRIPTION	CHK	APD

DRAWING STATUS: PRELIMINARY

Tier Consult Ltd.
Richmond House,
Sandpiper Court,
Chester Business Park,
Chester
CH4 9QZ

Telephone:
01244 684900
Fax:
01244 684901
Email:
info@tieruk.com

CLIENT:

Village Bakery
WELSH FAMILY BAKERS
SINCE 1934

ARCHITECT: DESIGN AND PLANNING ASSOCIATES

PROJECT: FORMER CAPARO SITE, ASH ROAD, WREXHAM INDUSTRIAL ESTATE

TITLE: PROPOSED SURFACE WATER BROWNFIELD RUN OFF

SCALE @ SIZE:	CHECKED:	SGJ	PJB
1:250 @ A1	DESIGN/DRAWN:	JH	DATE:
CAD FILE:			04.09.18
PROJECT No:	DRAWING No:	55-10	REV:
T/18/2042			P1