


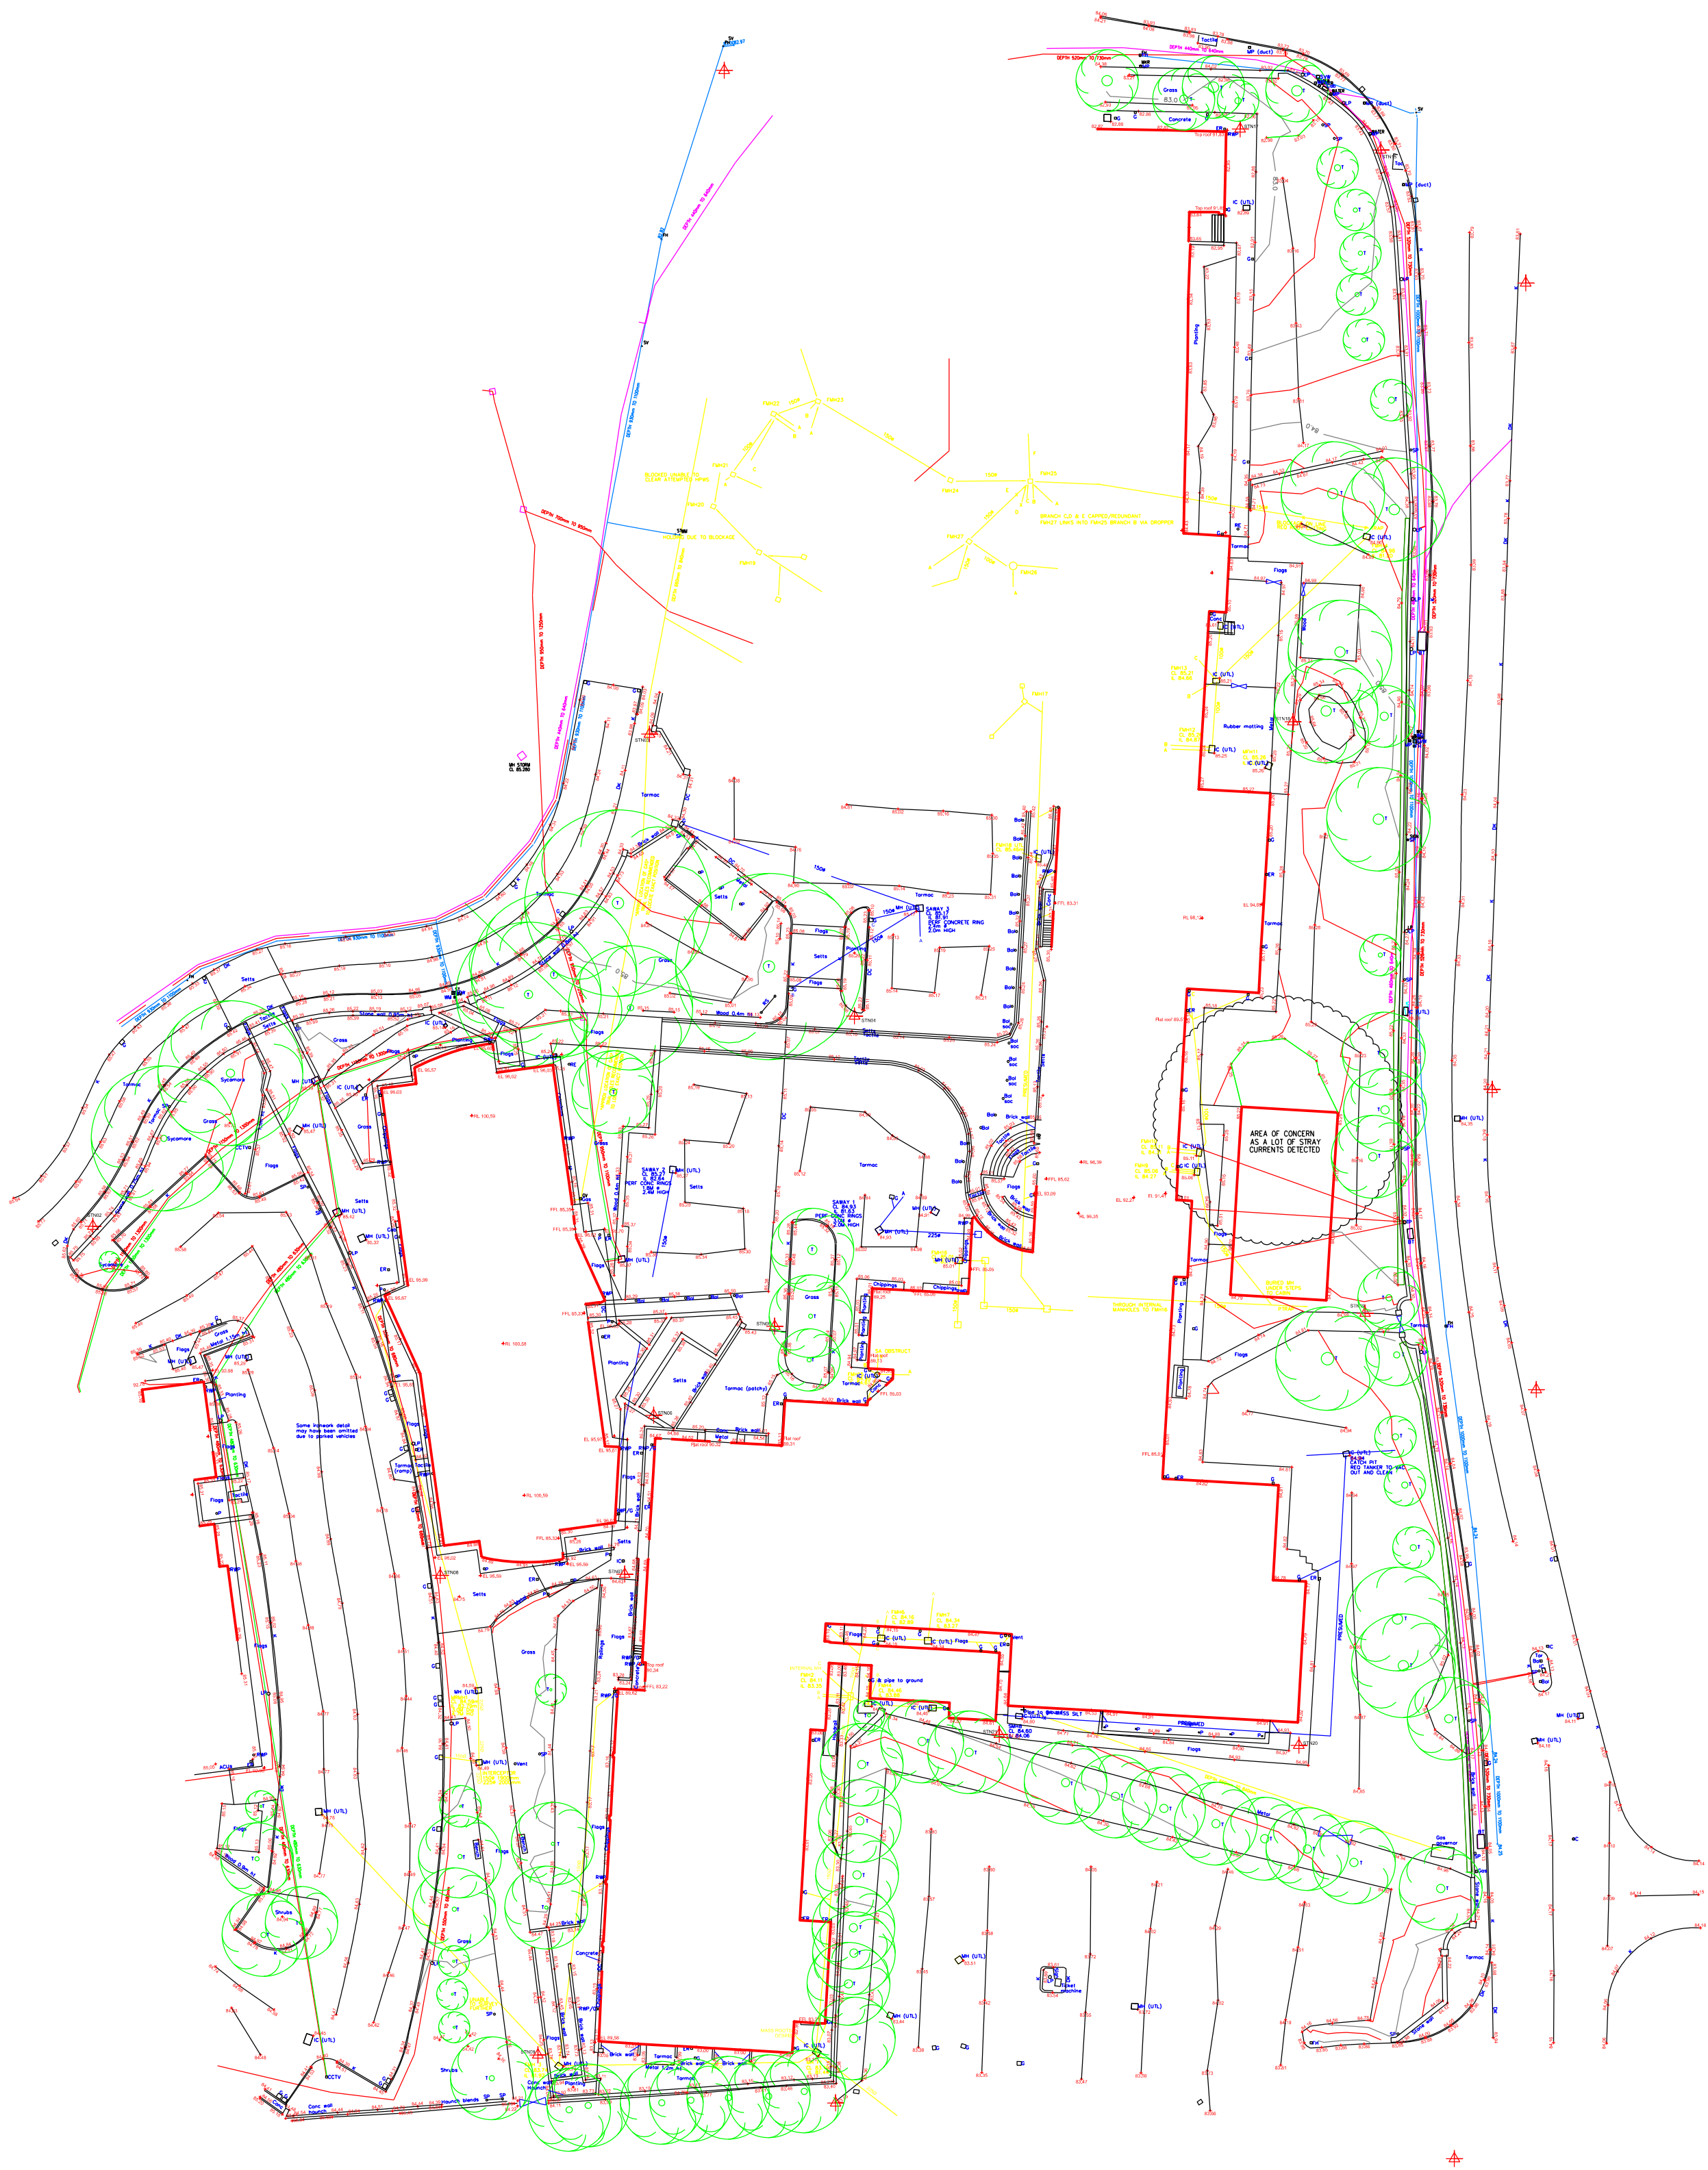


The position and depths of underground apparatus as indicated on this plan are approximate and are intended for guidance only.
The onus of locating the apparatus precisely before commencing any excavations or other works in the immediate vicinity therefore rests entirely upon the person undertaking or responsible for those works.

Utilities/GPR Anomalies (Where Applicable):

- GAS MAIN
- FOUL — FOUL DRAINAGE
- STORM — SURFACE WATER DRAINAGE
- ELEC LOW VOLTAGE
- ELEC HIGH VOLTAGE
- WATER MAIN
- BT U/G — BT UNDERGROUND
- COMMS

Site_Grid_North

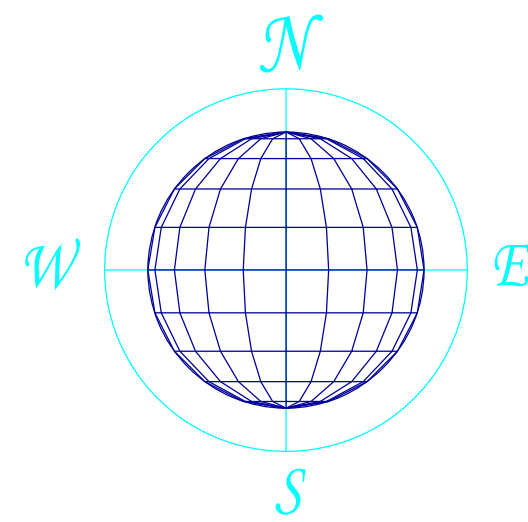


Symbols/Abbreviations (Where Applicable):

- +AV: AIR VALVE
- +BB: BELISHA BEACON
- BH: BOREHOLE
- BM: BENCHMARK
- BOL: BOLLARD
- B/S: BUS STOP
- +CAM: CAMERA
- +CS: CABLE STAY
- CATV: C.A.T.V. INSPECTION CHAMBER
- +CBOX: ELECTRICITY BOX, CABLE BOX, ETC.
- CCTV: C.C.T.V. CAMERA
- +C.PIT: CATCH PIT
- EC: ELECTRICITY COVER
- EP: ELECTRICITY POLE
- +ER: EARTH ROD
- +FH: FIRE HYDRANT
- IP: FLAG POLE
- IS: GULLY
- OG: GULLY (ROUND)
- +GV: GAS VALVE
- IC: INSPECTION COVER (SQUARE)
- IC: INSPECTION COVER (ROUND)
- +IL: INVERT LEVEL
- +KO: KERB OUTLET
- +LB: LETTER BOX
- LC: LIGHTING COLUMN
- LP: LAMP POST
- LP/BS: LAMP POST/BUS STOP
- MH: MANHOLE (SQUARE)
- MH: MANHOLE (ROUND)
- MKR: MARKER
- OP: POST
- +RE: RODDING EYE
- +R/S: ROAD SIGN
- +S/P: SIGN POST
- +SNP: STREET NAME PLATE
- +ST: STOP TAP
- +SV: STOP VALVE
- +TCB: TELEPHONE CALL BOX
- +TL: TRAFFIC LIGHT
- TR: TELEGRAPH POLE
- TP/EP: TELEGRAPH POLE/ELECTRIC POLE
- +T/C: TELECOM INSPECTION COVER
- +WO: WATER OUTLET
- +WM: WATER METER
- GATE
- X: DEFINED POINT
- CONTROL POINT
- TREE (CONIFEROUS)
- TREE (DECIDUOUS)
- FOLIAGE
- HEDGE
- DPC 99.99m: DAMP PROOF COURSE LEVEL
- EL 99.99m: EAVES LEVEL
- FL 99.99m: FLOOR LEVEL
- RL 99.99m: RIDGE LEVEL
- SL 99.99m: SOFFIT LEVEL
- TL 99.99m: THRESHOLD LEVEL

- FENCE DESCRIPTIONS:
- B/W: BARBED WIRE FENCE
 - C/B: CLOSE BOARDED FENCE
 - C/L: CHAIN LINK FENCE
 - C/P: CHESTNUT PALING FENCE
 - CONC/P: CONCRETE PANEL FENCE
 - I/R: IRON RAILING FENCE
 - P/R: POST AND RAIL FENCE
 - P/W: POST AND WIRE FENCE
 - P/C: POST AND CHAIN FENCE
 - S/PAL: STEEL PALISADE FENCE
 - S/B: SAFETY BARRIER
 - T/PAL: TIMBER PALISADE FENCE

SITE LAYOUT:

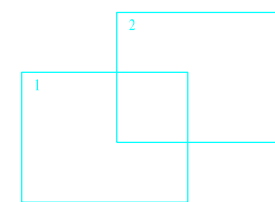

Revision Information

Rev	Date	Description

INFORMATION

- 1) Ordnance Survey coordinates and level are derived from OSTN02 and OSGM02, transformed from WGS84.
- 2) Only services located during the site survey are shown on this plan. Further investigation may be required to ascertain the full extent of the site services.
- 3) Copyright of this drawing remains the property of PM Surveys UK Ltd. Do not scale from this drawing. In the event of any discrepancy, refer query to PM Surveys UK Ltd.

NOTES

Location	Type	Value (m)
1		
2		



PM Surveys UK Ltd
Unit 3, Queensferry Industrial Estate
Pentre
Flintshire, CH5 2DJ
Tel: 01244 952477
Email: info@pmsurveys.co.uk

Client Info

Tel

Email

Project

Project No	Sheet A1	Surveyed By
Dwg PMS18115 REV B	Scale 1:500	Drawn By
		Approved By PM
		Issued