


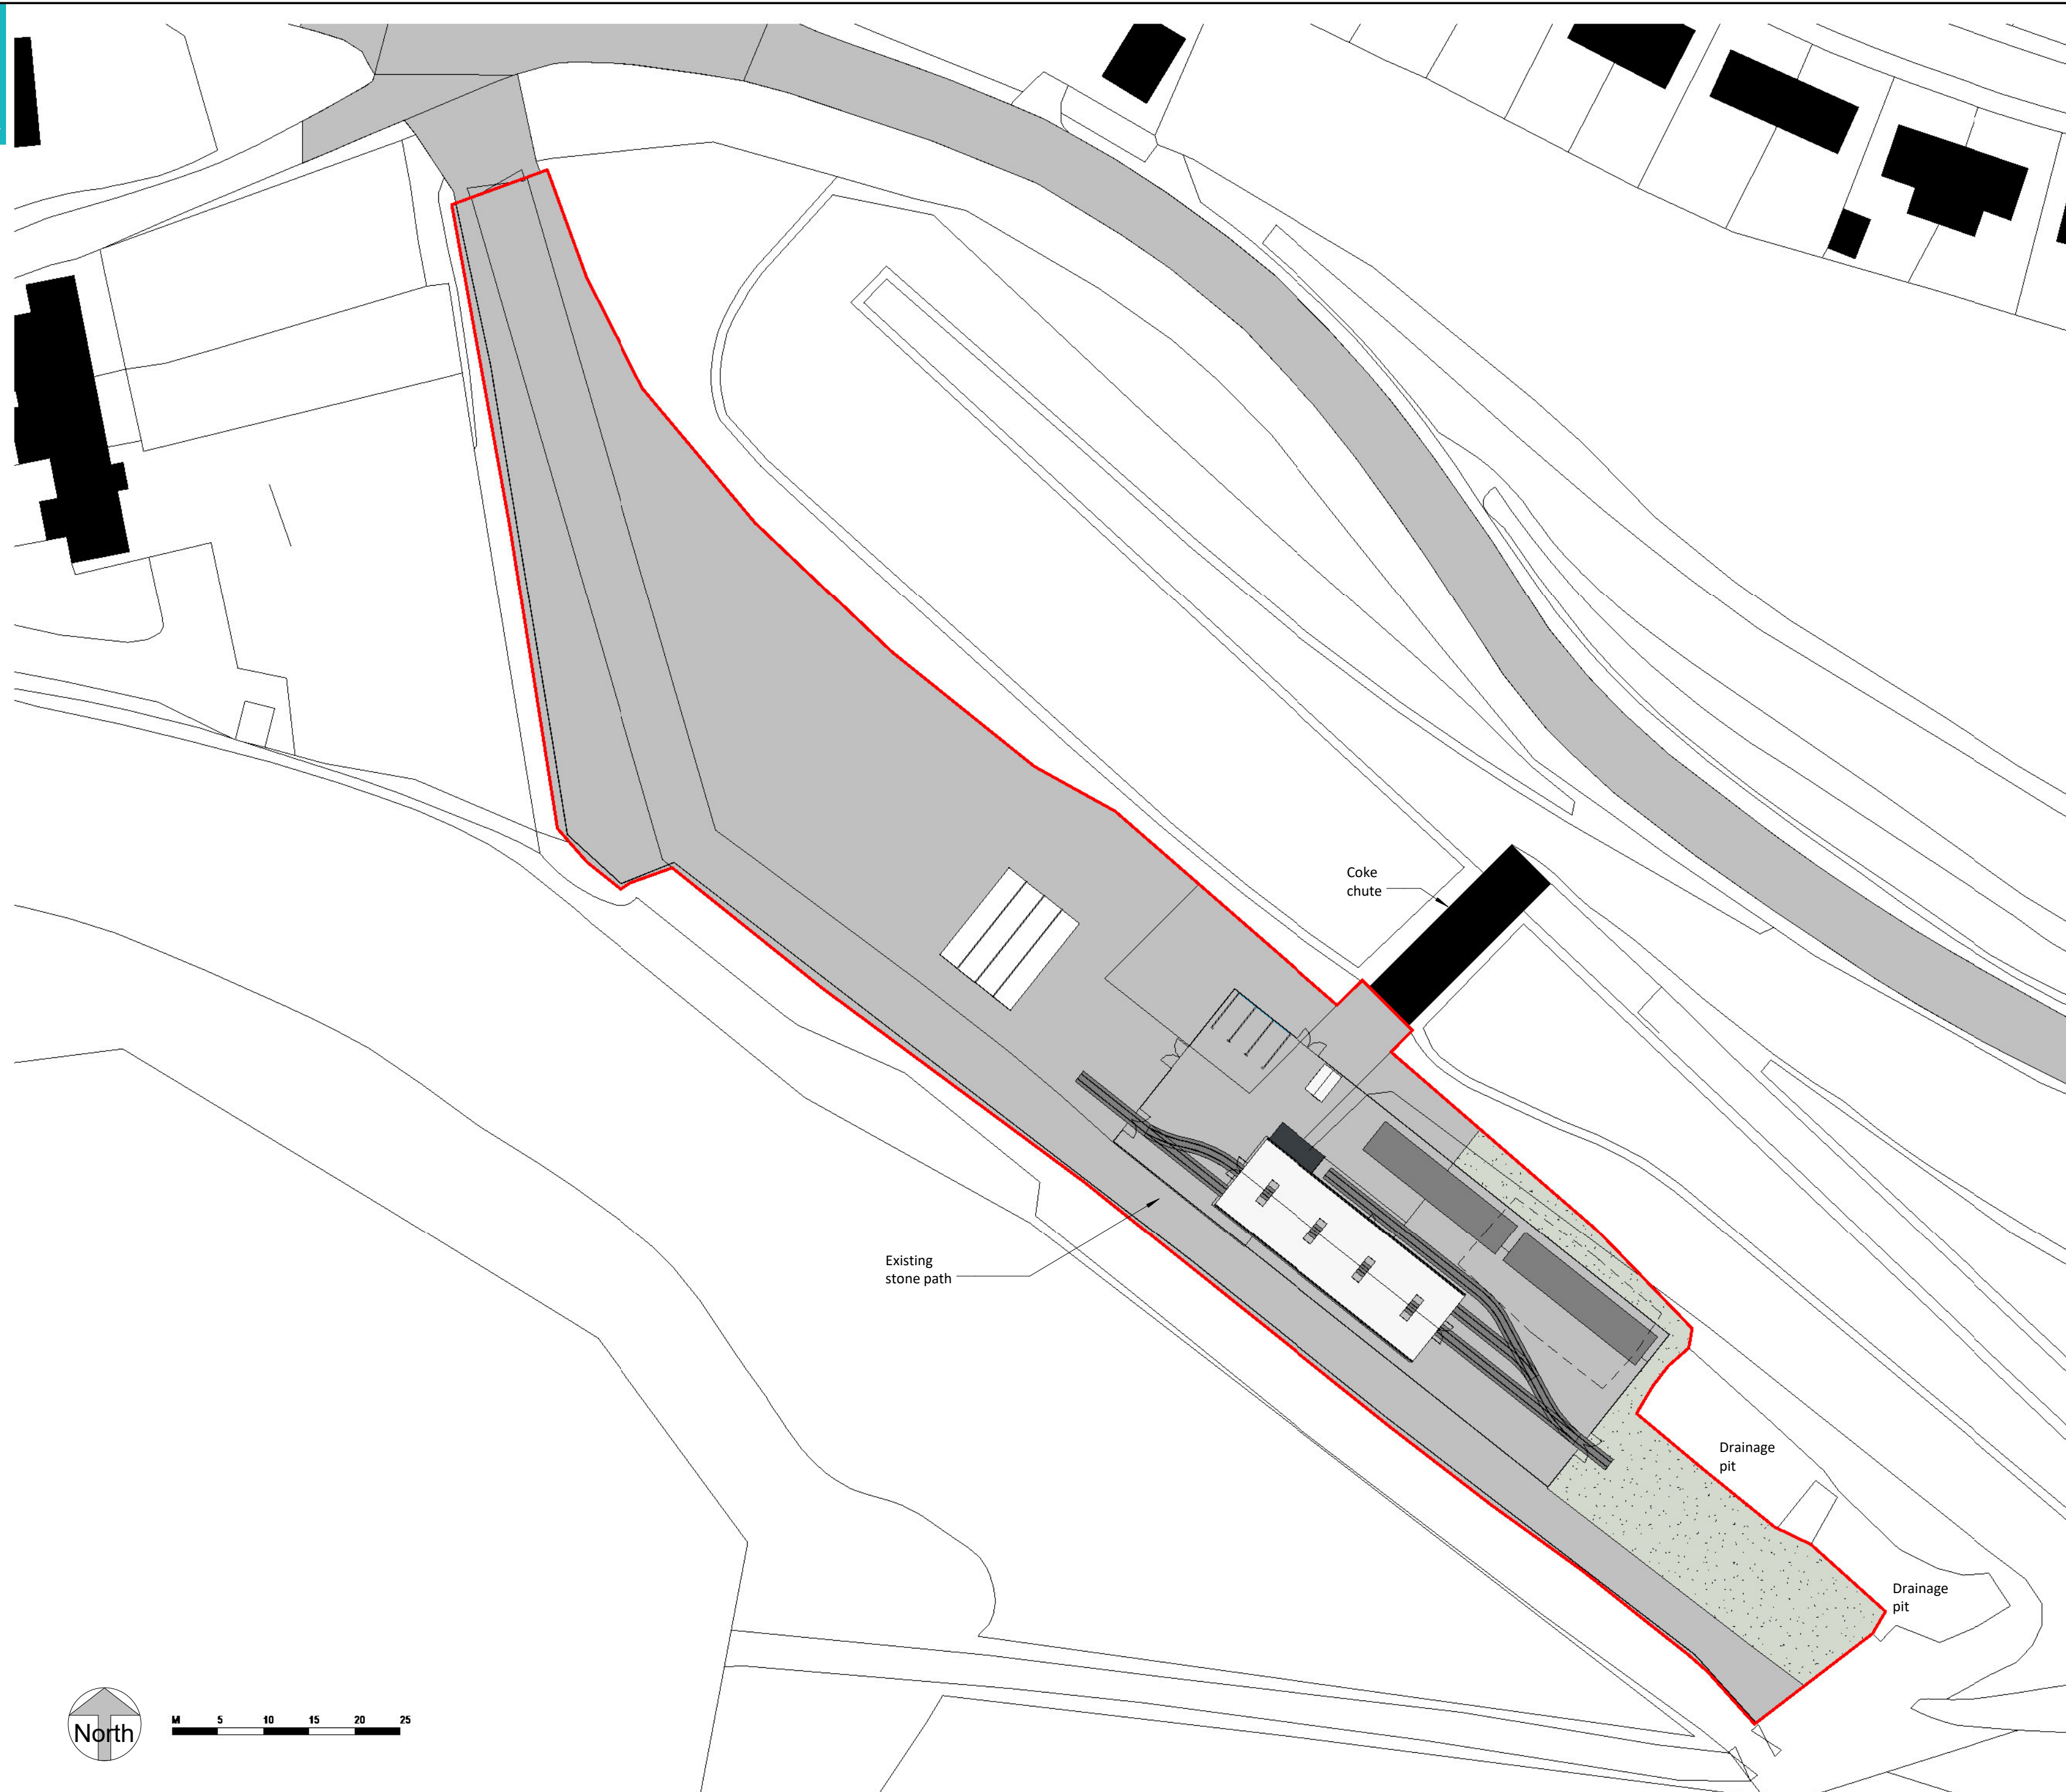

1. Contractor to verify all dimensions and check level datums on site
2. All of the designs are the sole property of TACP Architects Ltd and may not be used without their written agreement
3. All prints, specifications and their copyright are the property of TACP Architects Ltd
4. Do not scale off drawings
5. All dimensions shall be checked on site before commencement of shop drawings, manufacture and all discrepancies must be reported to TACP Architects Ltd

Date	Time	Location	Description

[illegible][illegible]

Drawing Title
Proposed Site layout

Job Number	Drawing Number	Revision
17003-4	ST-01	A

Architecture • Interior Design • Healthcare Planning • Conservation • Masterplanning • Sustainable Design

