


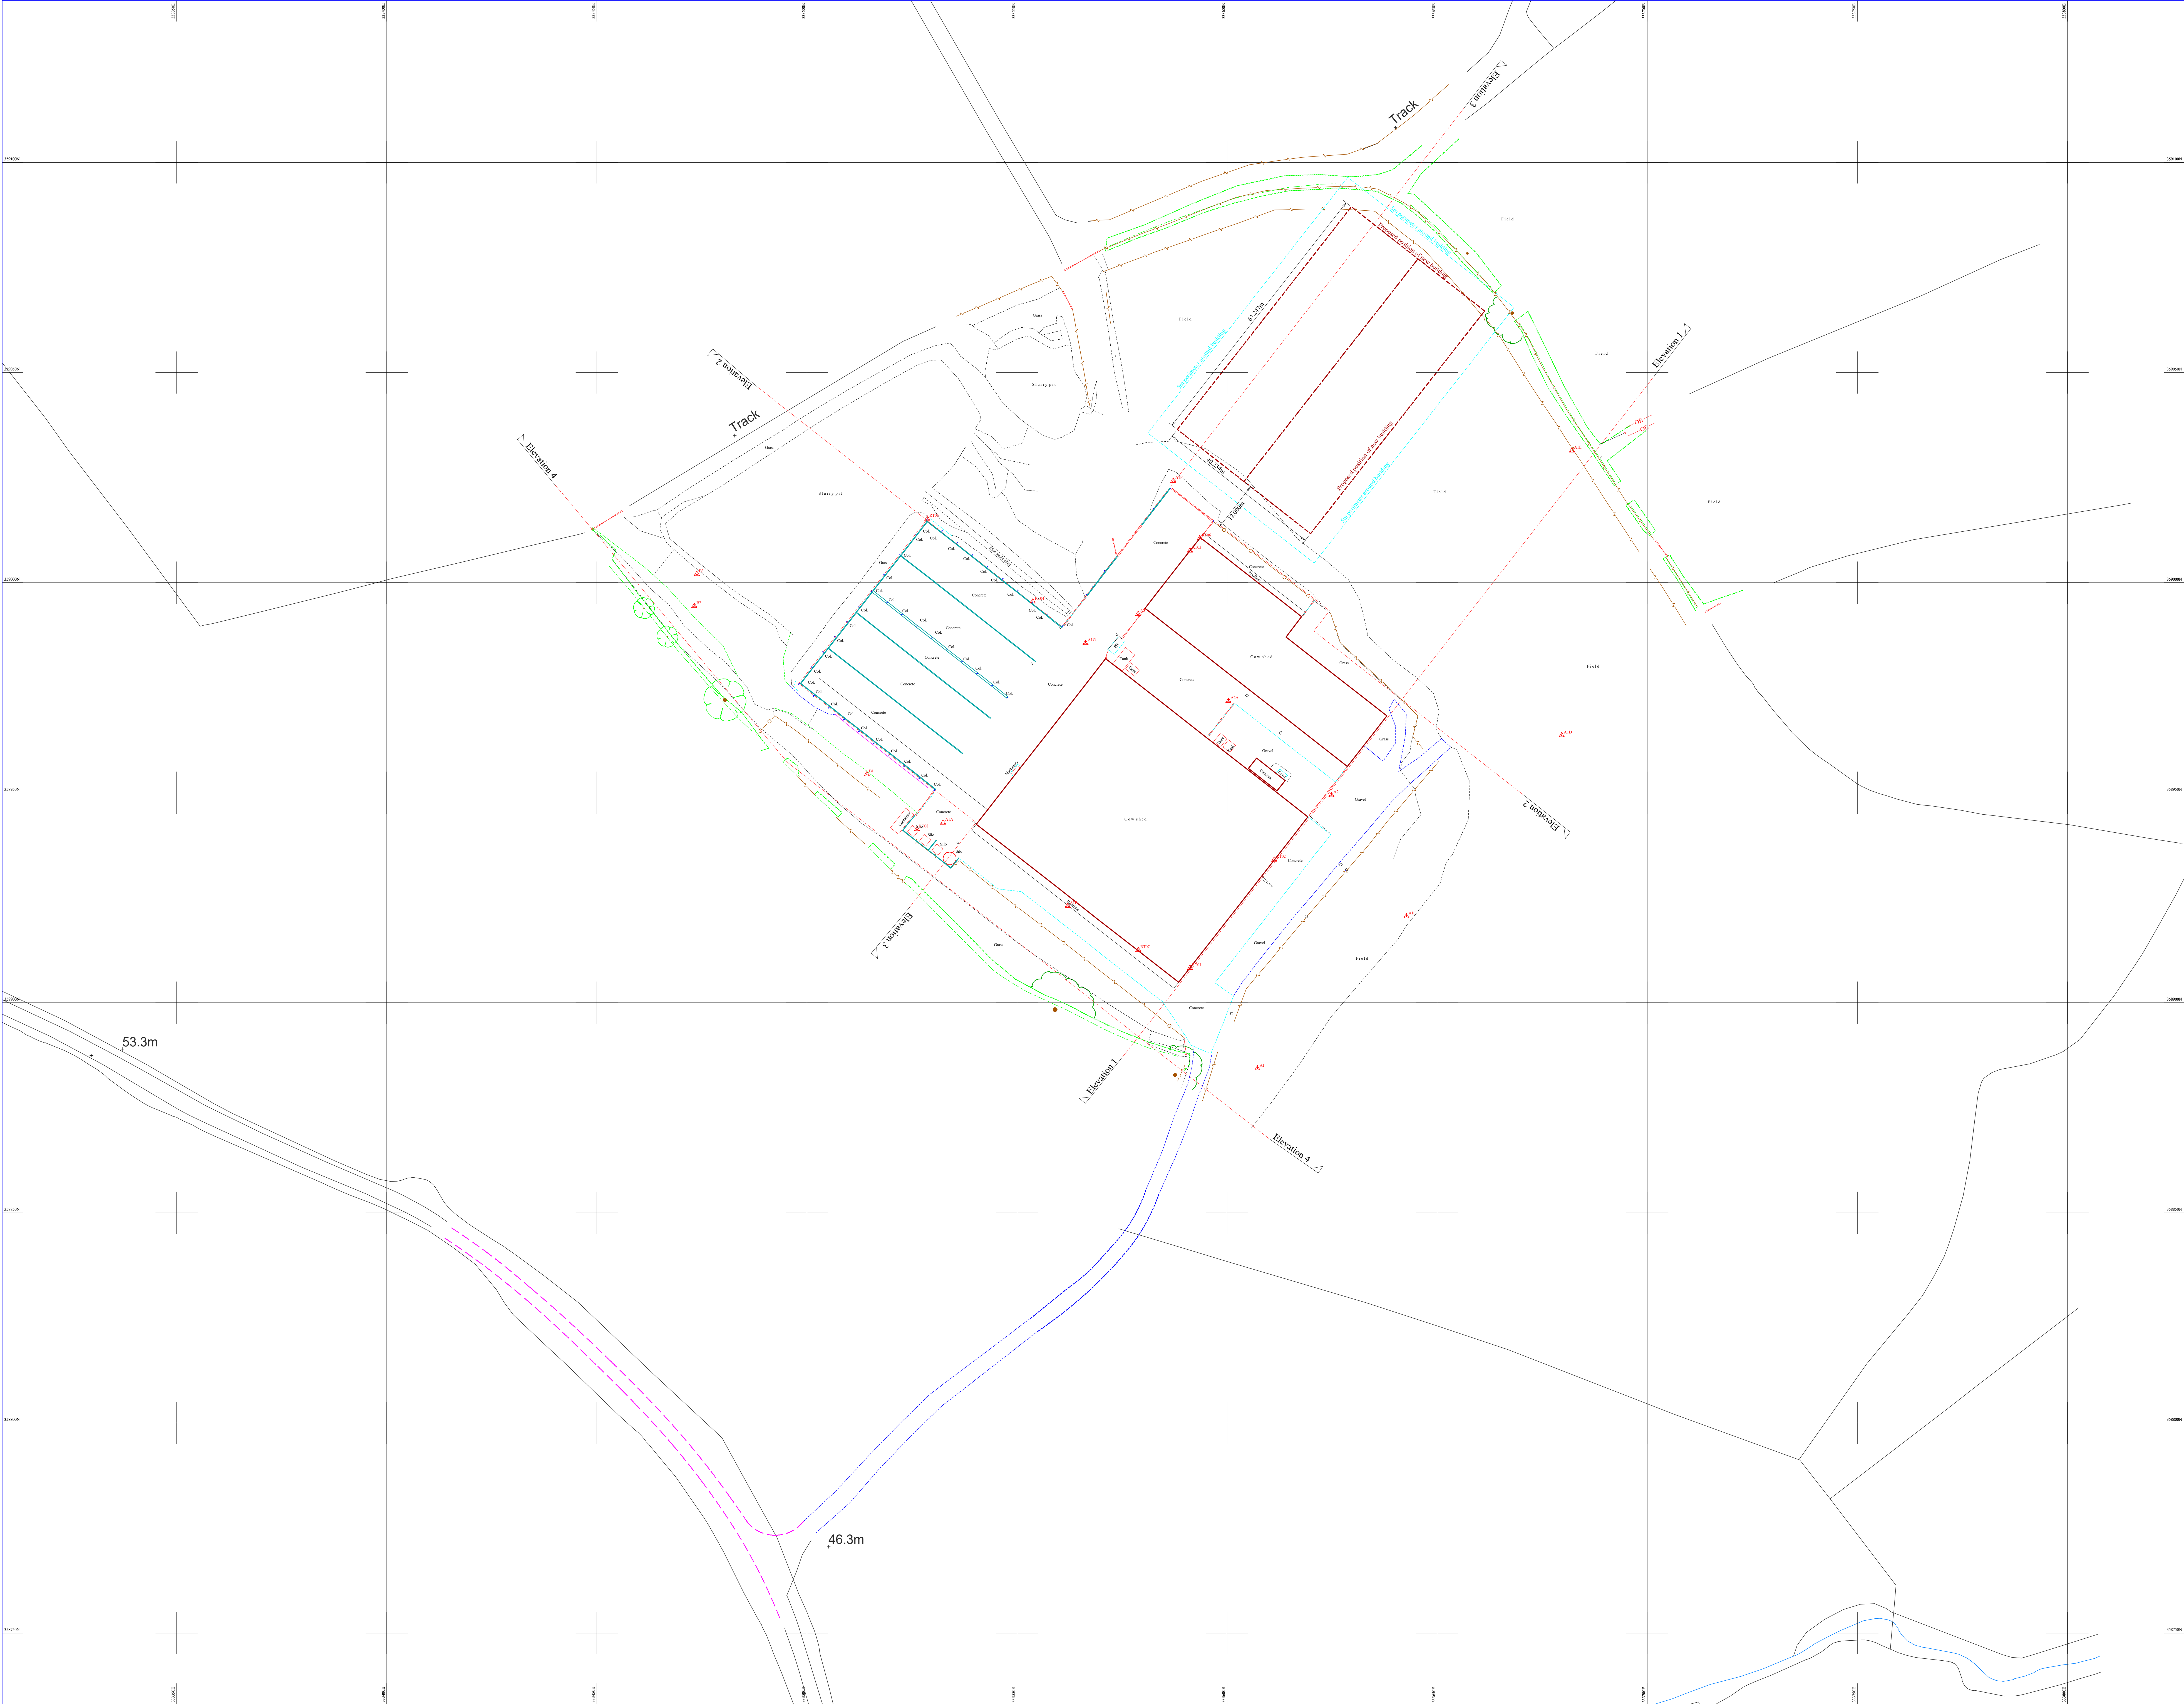

Services carried out by Cheshire Surveys Ltd

Topographical Surveys - Measured Building Surveys - 3D Laser Scanning - Check Surveys
Monitoring Surveys - Information Surveys - Volumetric Surveys - Levelling - Setting Out

Disclaimer:

All efforts have been made to survey all utility services within the boundary of the survey. We can not guarantee that we have been able to locate everything and further investigation will be required to establish full extent of services

Legend

Armed

Barrier

Bottom Of Bank

Bollard

Borehole

Building

Canopy

Centreline

Chainlink Fence

Channel Line

Closeboard Fence

Concrete Edge

Concrete Post & Panel Fence

Concrete Slab

Drop Kerb

Driveway

Footpath

Hedge

Gate

Iron Railing Fence

Kerb Line

Paving

Post & Panel Fence

Post & Rail Fence

Post & Wire Fence

Ramp

Road Edge

Scrub

Steel

Step

Top Of Bank

Track

Tree Line

Wall

Abbreviations

BT BT Manhole

CATV Cable TV

CCTV Close Circuit TV

DCP Dump Proof Course

EARTH Earth Point

EP Electricity Pole

ER Earth Rod

ES Escarpment

FFL Finish Floor Level

G Gully

IC Inspection Cover

INV Invert Level

LP Lamp Post

MH Man Hole

OH Overhead Cable

OSM Ordnance Survey

RS Road Sign

TP Telegraph Pole

W Water Cover

WL Water Level

SURVEY STATIONS

Name	Easting	Northing	Height
A1	333607.233	358084.273	42.927
A1D	333679.670	358063.638	39.852
A1P	333527.225	358024.197	42.776
A1G	333566.307	358085.542	42.824
A1A	333527.295	358024.245	42.814
A1B	333562.046	358022.566	43.036
A1C	333642.718	358020.499	41.265
A3	333578.876	358092.470	42.716
A1E	333642.112	358031.309	37.876
A1F	333528.896	358099.898	42.304
A2A	333600.335	358071.792	42.926
B1	333514.233	358041.313	40.020
B2	333473.181	358094.369	41.391
B3	333473.819	358091.979	41.340
RT01	333591.186	358098.258	45.139
RT02	333611.296	358053.974	45.290
RT03	333591.179	358097.549	44.913
RT04	333575.765	358065.447	45.471
RT05	333528.673	358015.143	45.371
RT06	333595.505	358010.494	44.853
RT07	333578.895	358012.482	45.465
RT08	333526.225	358041.267	45.119

New building positioned using information / dimensions supplied by Wright Marshall.

(Drawing contains OS data. 100 Copyright and database rights 2018 OS. 1000 1998) (12 month licence)

Notes:

Horizontal and vertical control established using StarNet GPS Network and OSGB2000/15 coordinate system.

This survey has been controlled to a local grid measured to OS grid. Position is only true at one point to OS coordinates

CHESHIRE SURVEYS LTD

Setting out and Survey Engineers

Unit 2, Barrowmore Enterprise Estate, Gt Barrow, Chester CH13 7JF

Email: gary@cheshiresurveys.co.uk Tel: 01829 741859 Mob: 077 8099 3661

Client

Mr R Knowles

Location

East View Farm, Burton

Description

Survey with Proposed Building.

Drp. No.:

B0418/3294/3

Surveyed By:

GF

Scale: 1:

500/A0

Drawn By:

GF

Date:

16/07/2018

Amend:

*