


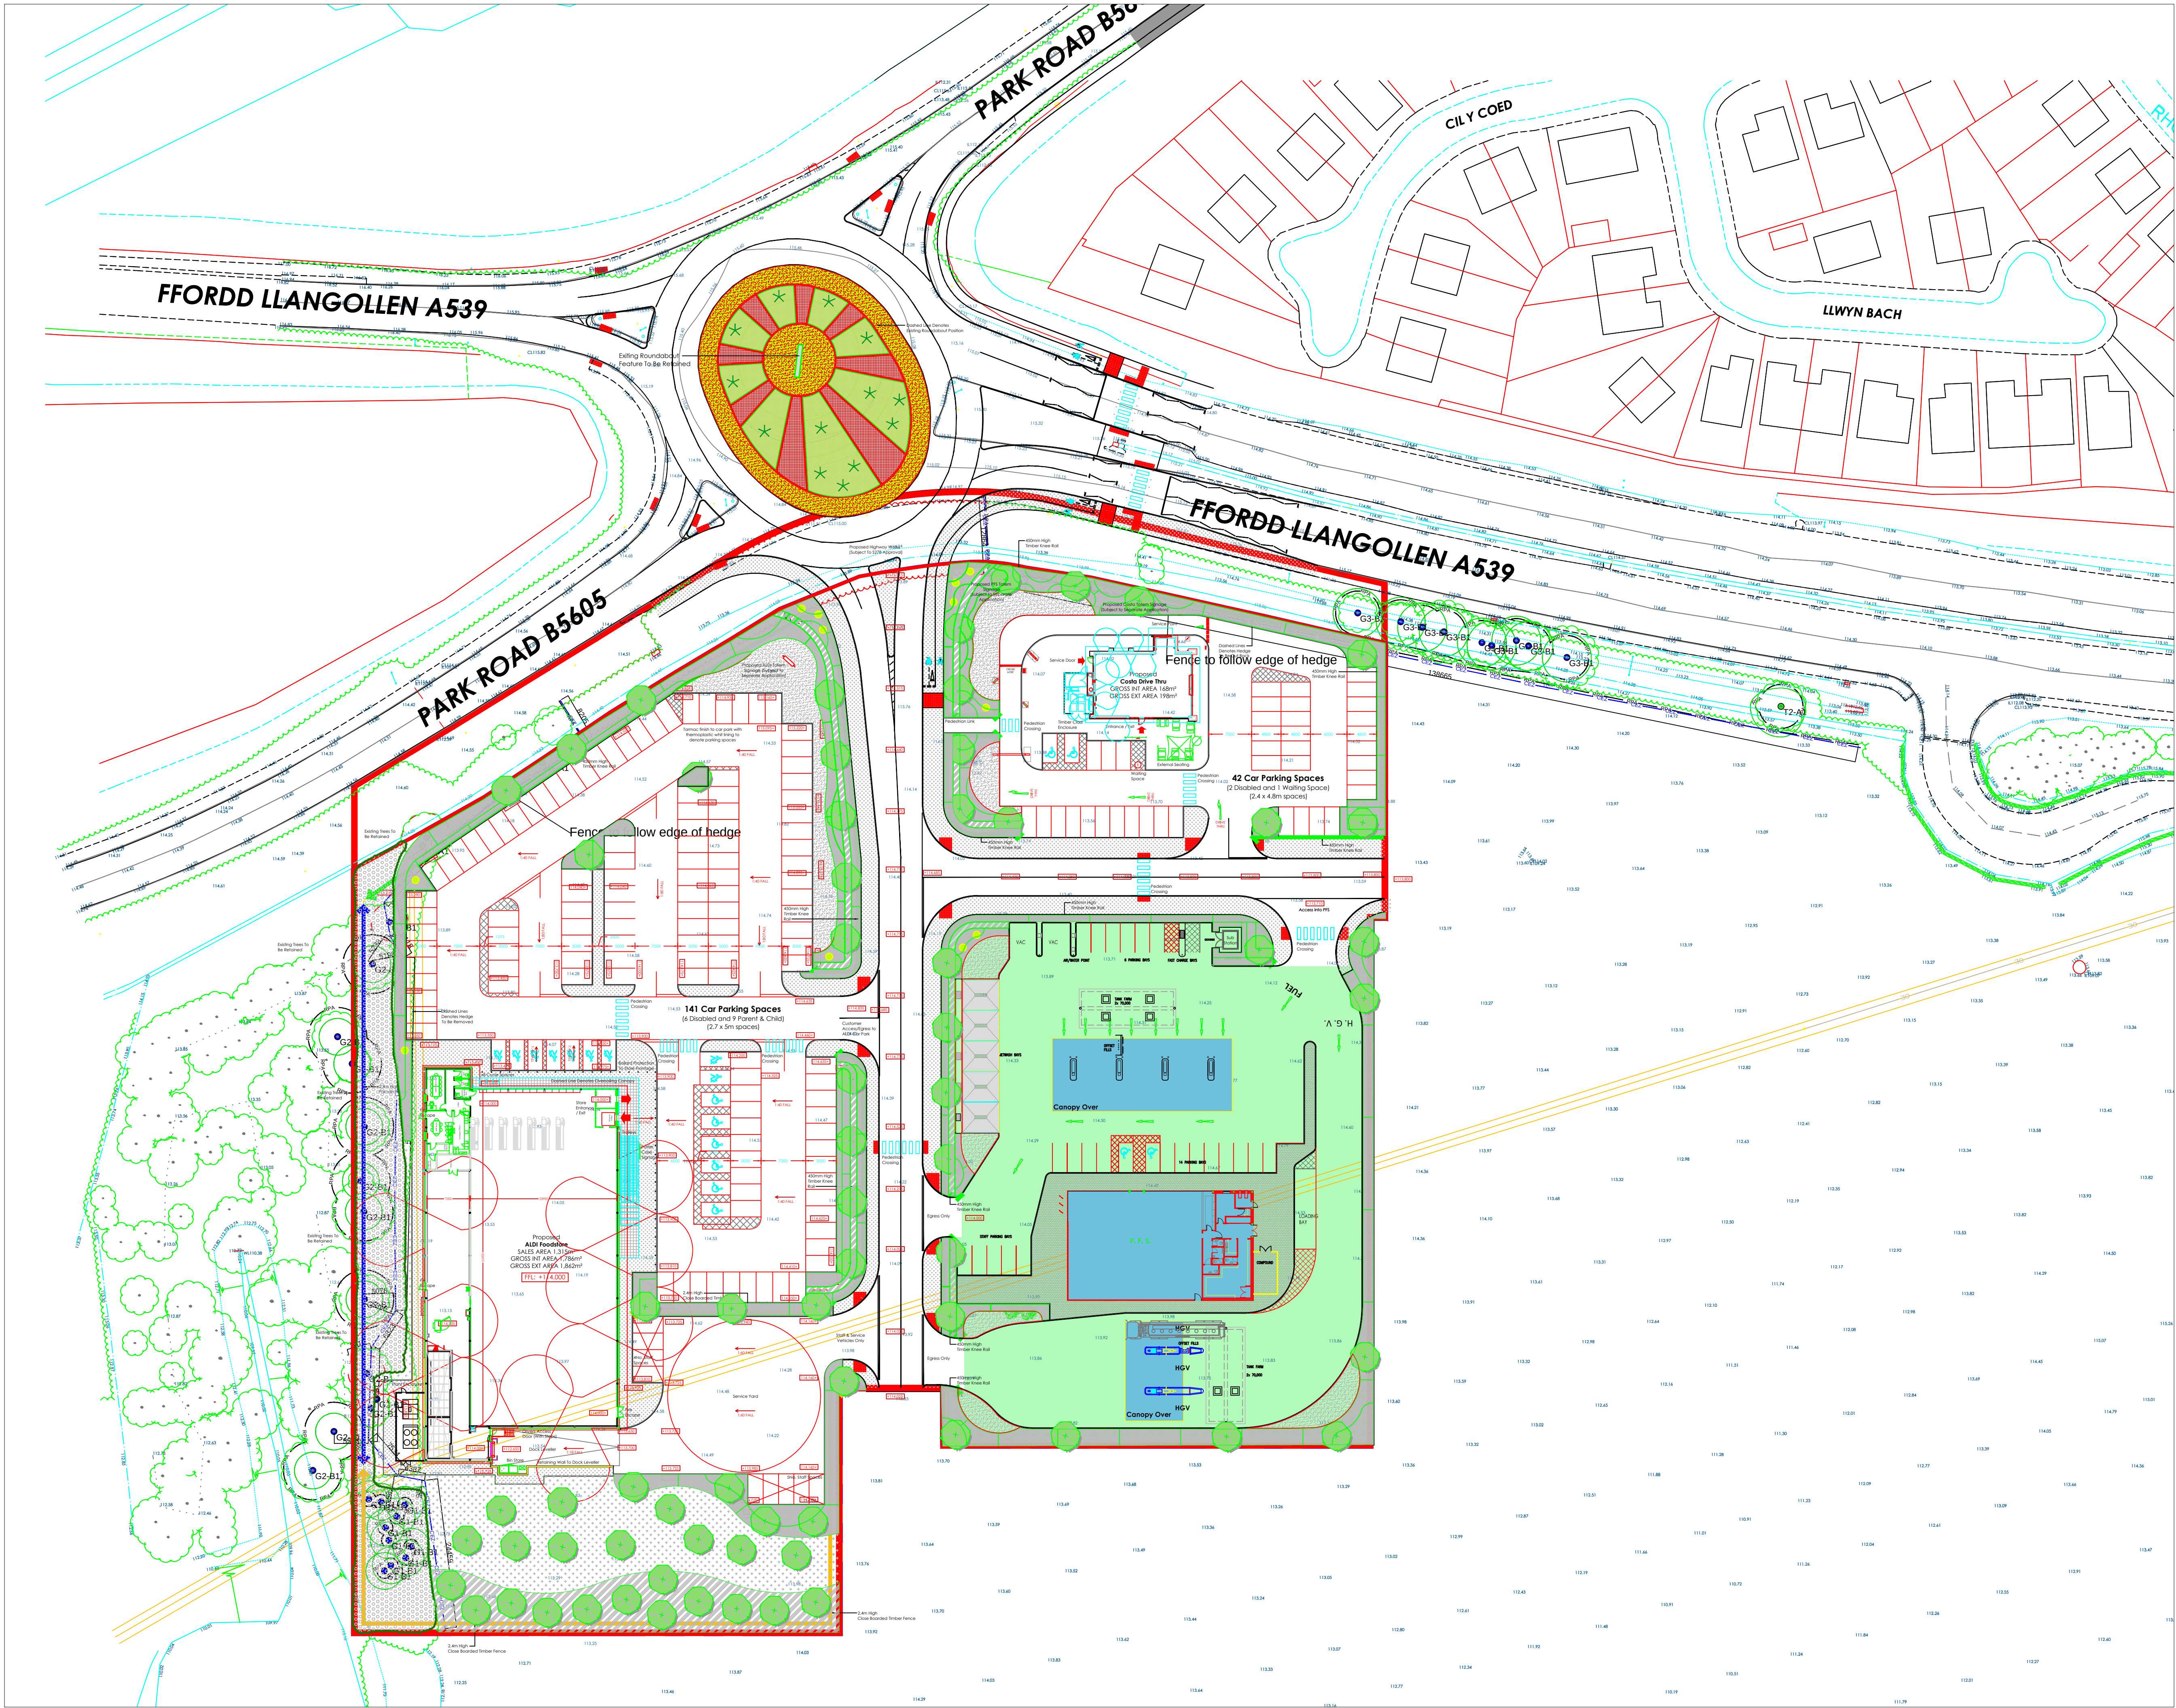

© ACS Consulting

A1





Arboricultural Legend

Tree(s) of high quality and value (A)

Tree(s) of moderate quality and value (B)

Tree(s) of low quality and value (C)

Loss to condition

Tree Retained

Hedge Retained

Group Retained

Tree Removed

Hedge Removed

Group Removed

Construction Exclusion Zone

CEZ

Root Protection Area

RPA

Photo Position

(8 orientation)

Shade May - Aug

Shade May - Jul

Shade June

General Notes

- Tree canopies have been measured and plotted at their cardinal points for clarity and presentation purposes.
- The location and attributes of off-site trees have been approximated unless otherwise stated.
- The Root Protection Area (RPA) is a layout design tool indicating the minimum area around a tree deemed to contain sufficient roots and rooting volume to maintain the tree's viability and where protection of the roots and soil structure is to be treated as a priority. (Refer to main report for further details)
- Site traffic or obstructions encountered at the time of the survey may have resulted in additional features being omitted or their attributes being approximated.
- Tree works are to be undertaken by qualified contractors to BS3998:2010.
- Trees are to be risk assessed for falling limbs and falls.
- The arboricultural survey is based on the original topographical survey. The location of features shown has not been checked.
- Dimensions in millimetres.

Survey Control

Sheet 1

Rev

Date

Description

CAD

Client

ALDI

acs consulting

tree consultants

ACS Consulting

Unit 1

915, Princess Street

Warrington

WA6 6BT

01928 156027

info@acsconsulting.co.uk

ACS Consulting

210 Park Street

Oldham

OL1 2LN

0161 264 1033

glenn@acsconsulting.co.uk

Arboricultural Layout


Rusbon

Plotted Scale: A1@1:500

Surveyor: IRM

CAD: SPT

Checker: IRM

Rev:

Date of Issue: JULY 2018

ACS Ref No: ARB/3797/Y200