


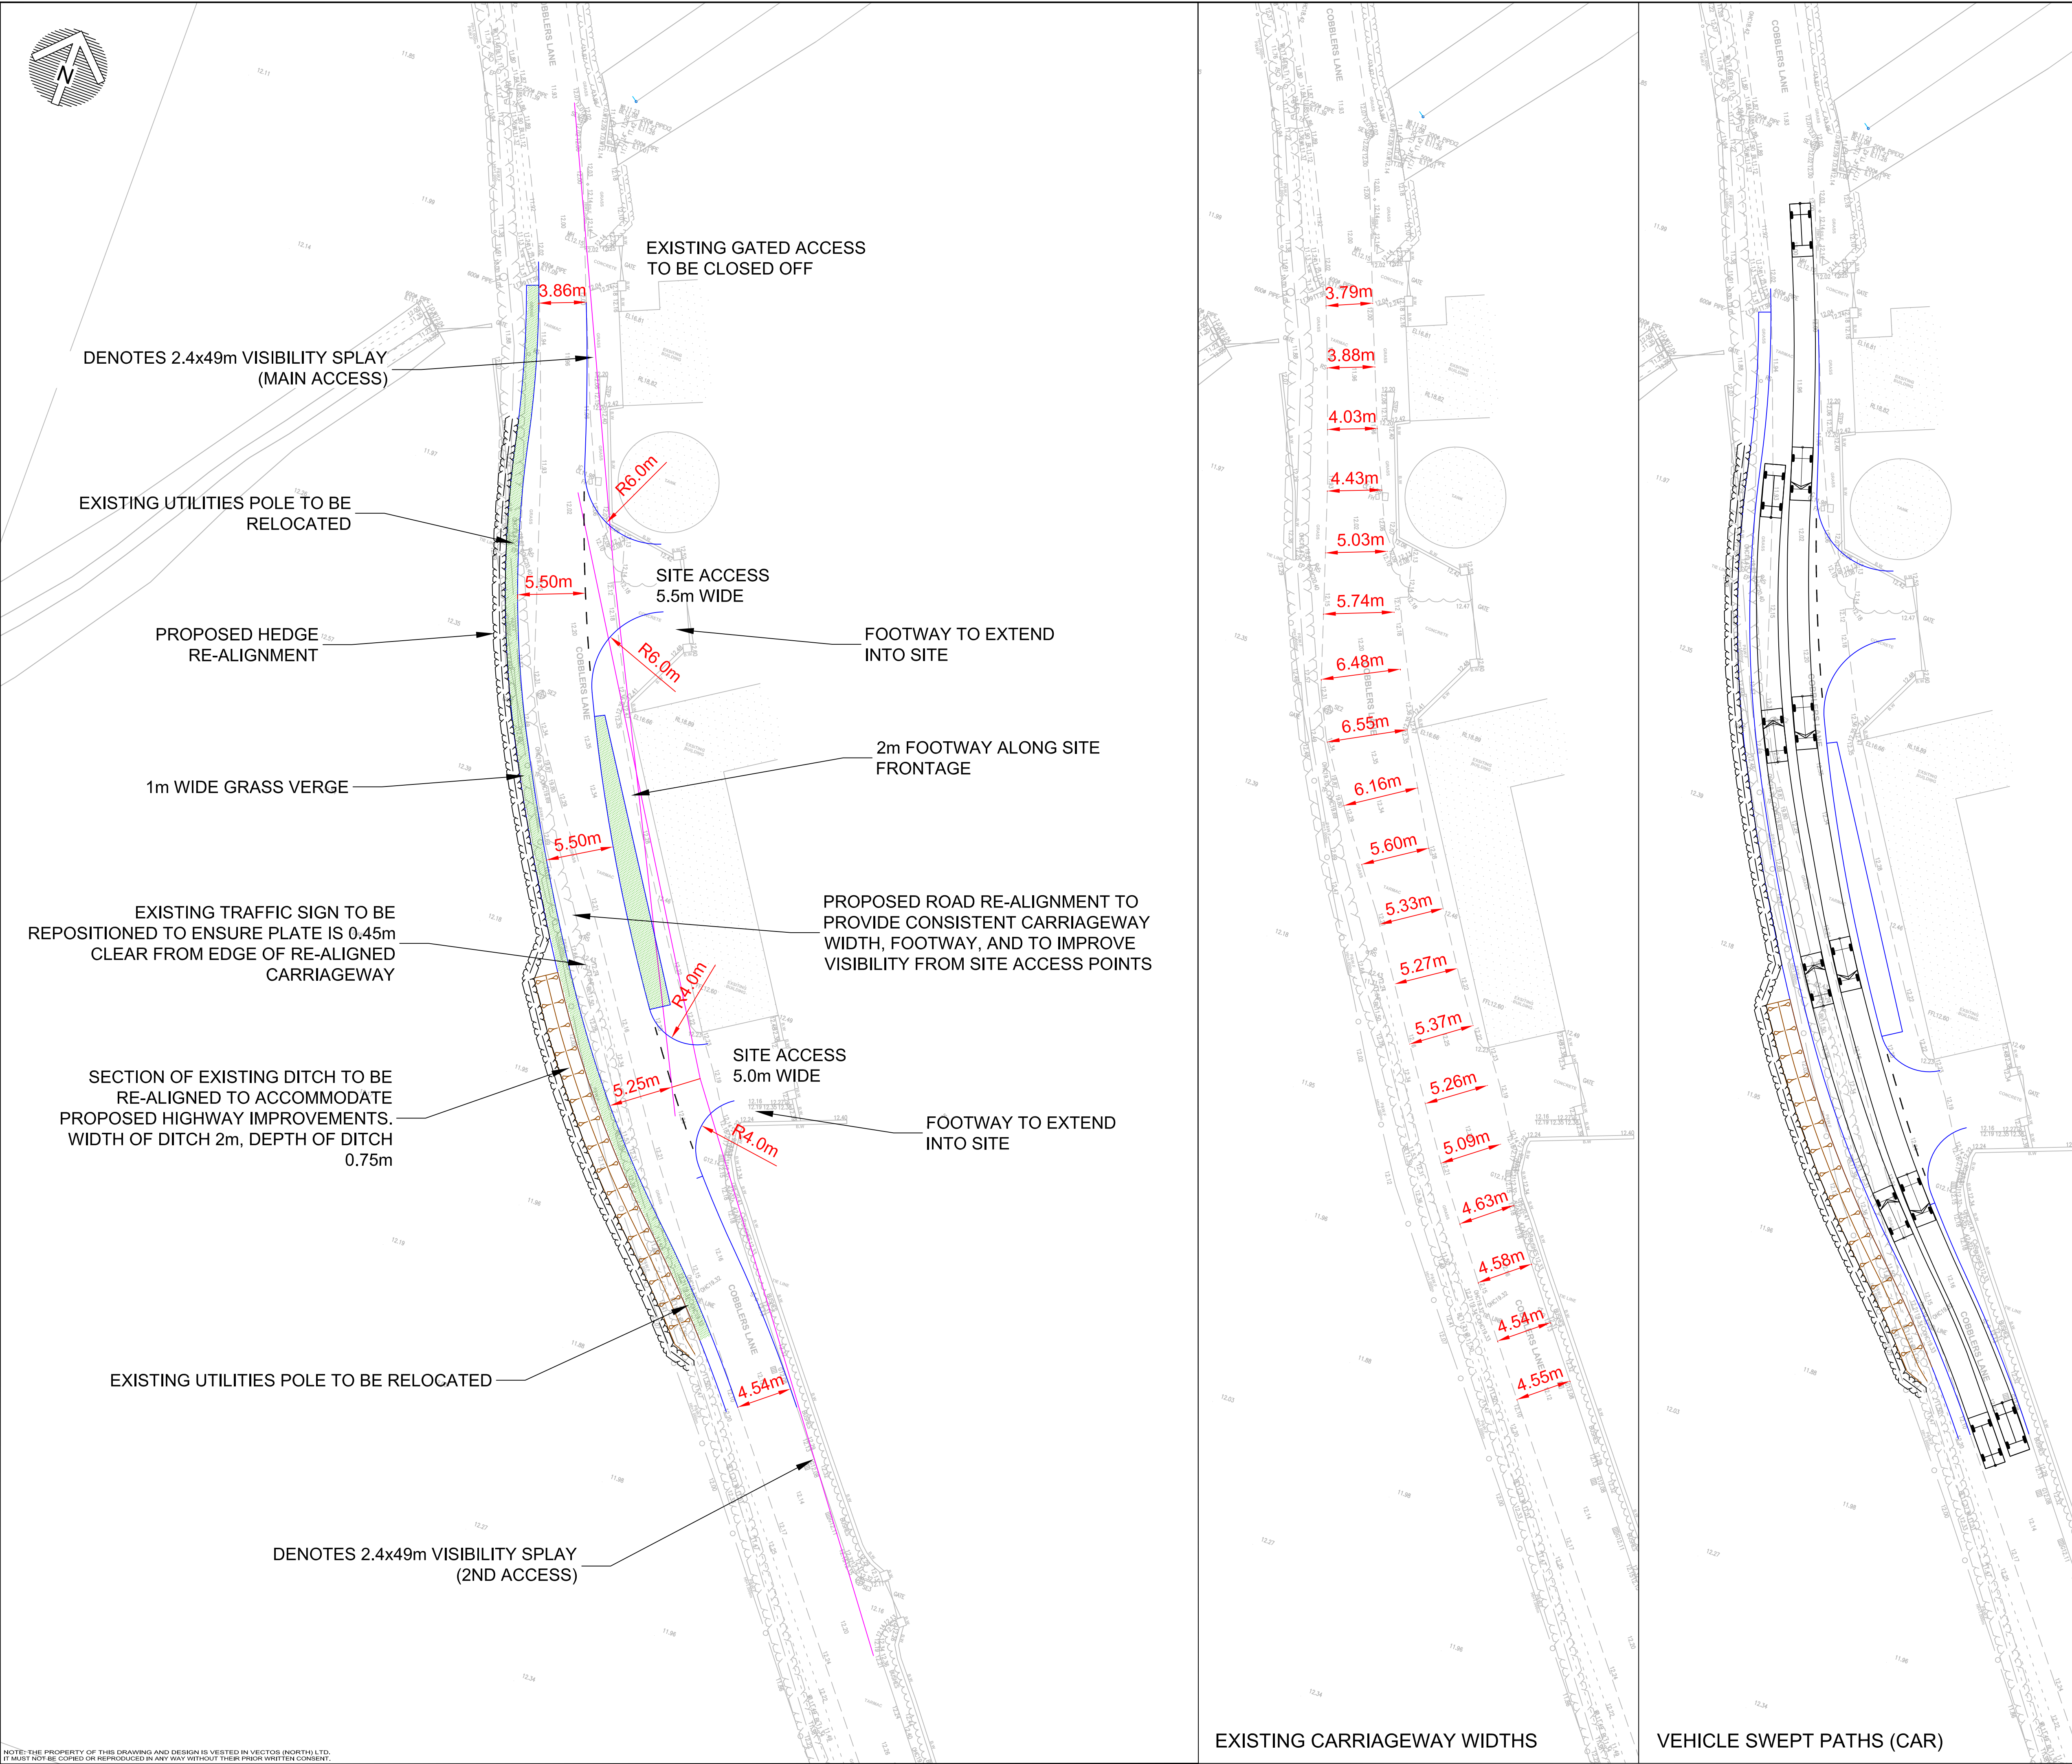

- Notes:
1. This is not a construction drawing and is intended for illustrative purposes only.
 2. White lining is indicative only.

B A	PROPOSED ROAD RE-ALIGNMENT UPDATED TO PROVIDE 5.5m WIDTH AT NORTHERN SITE ACCESS SCHEME RE-DESIGNED ON TOPOGRAPHICAL SURVEY BASE			IW	PW	04-07-18
	REV.	DETAILS		DRAWN	CHECKED	DATE

CLIENT:
CASSIDY + ASHTON

PROJECT:
BROAD OAK FARM, ROSSETT

DRAWING TITLE:
**PROPOSED ACCESS
ARRANGEMENT / IMPROVEMENTS**

SCALES:
1:250 @ A1

DRAWN:	IW	CHECKED:	PW	DATE:	OCT 2017
--------	----	----------	----	-------	----------

4th Floor Oxford Place, 61 Oxford Street, Manchester, M1 6EQ
0161 228 1008
e: manchester@vectos.co.uk

DRAWING NUMBER: VN70889-SK03	REVISION: B
--	-----------------------