

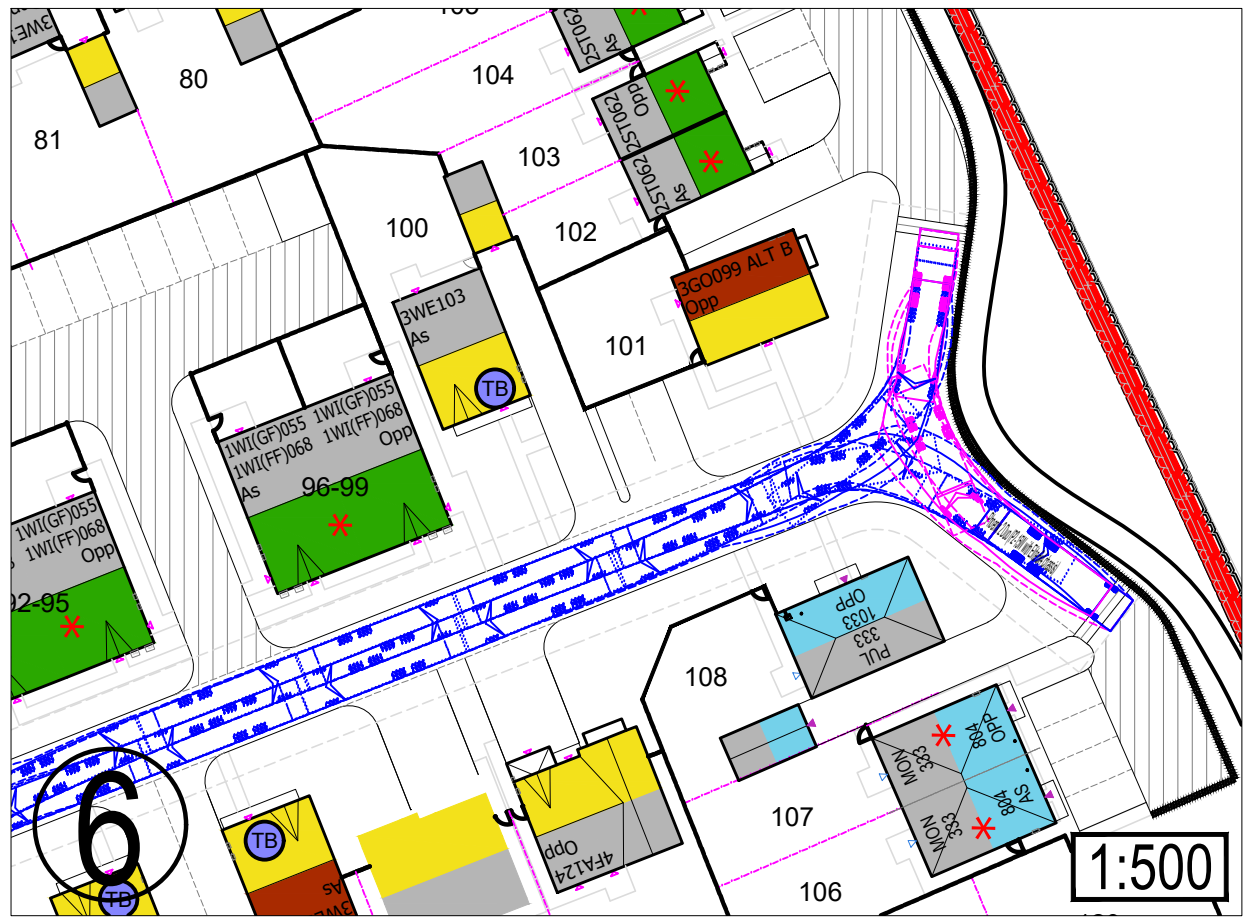
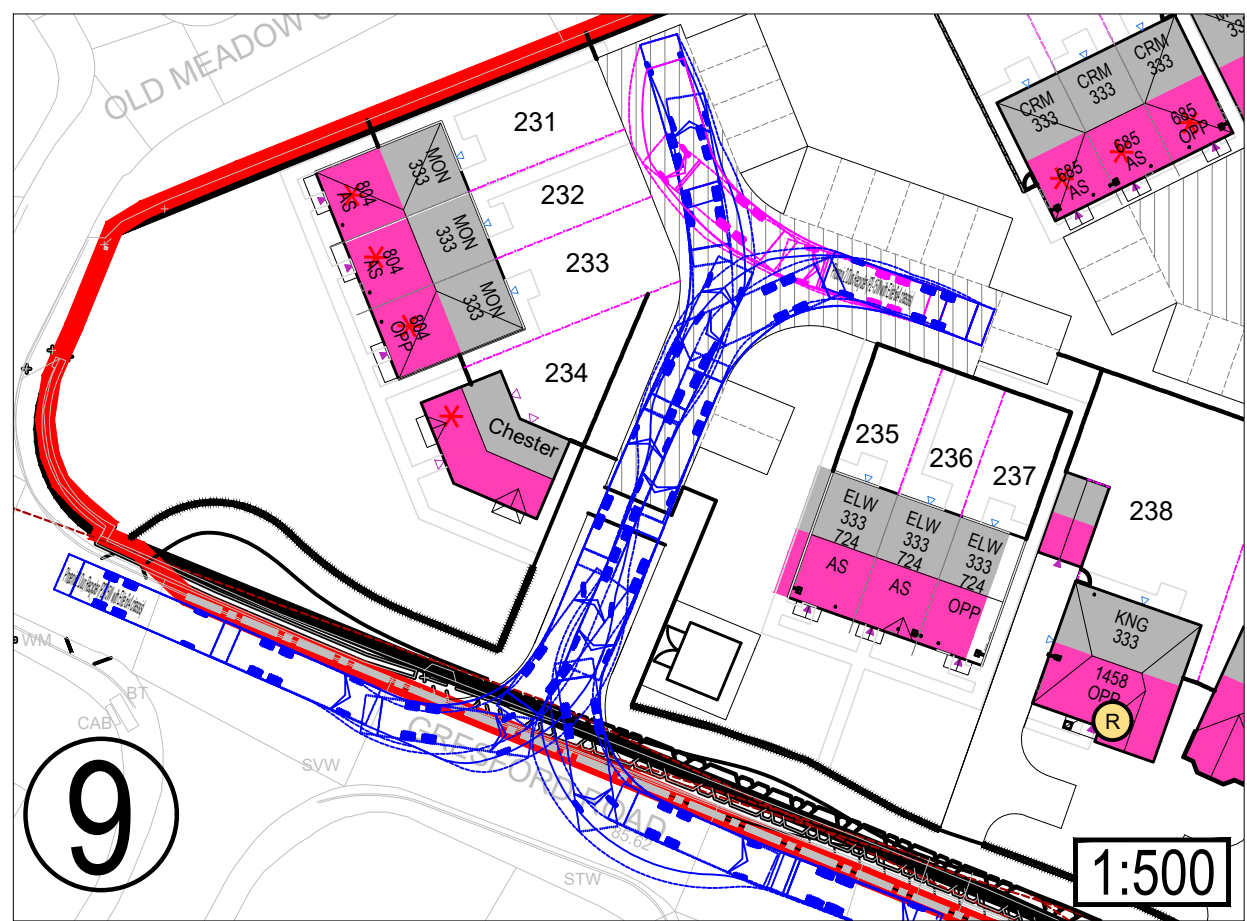
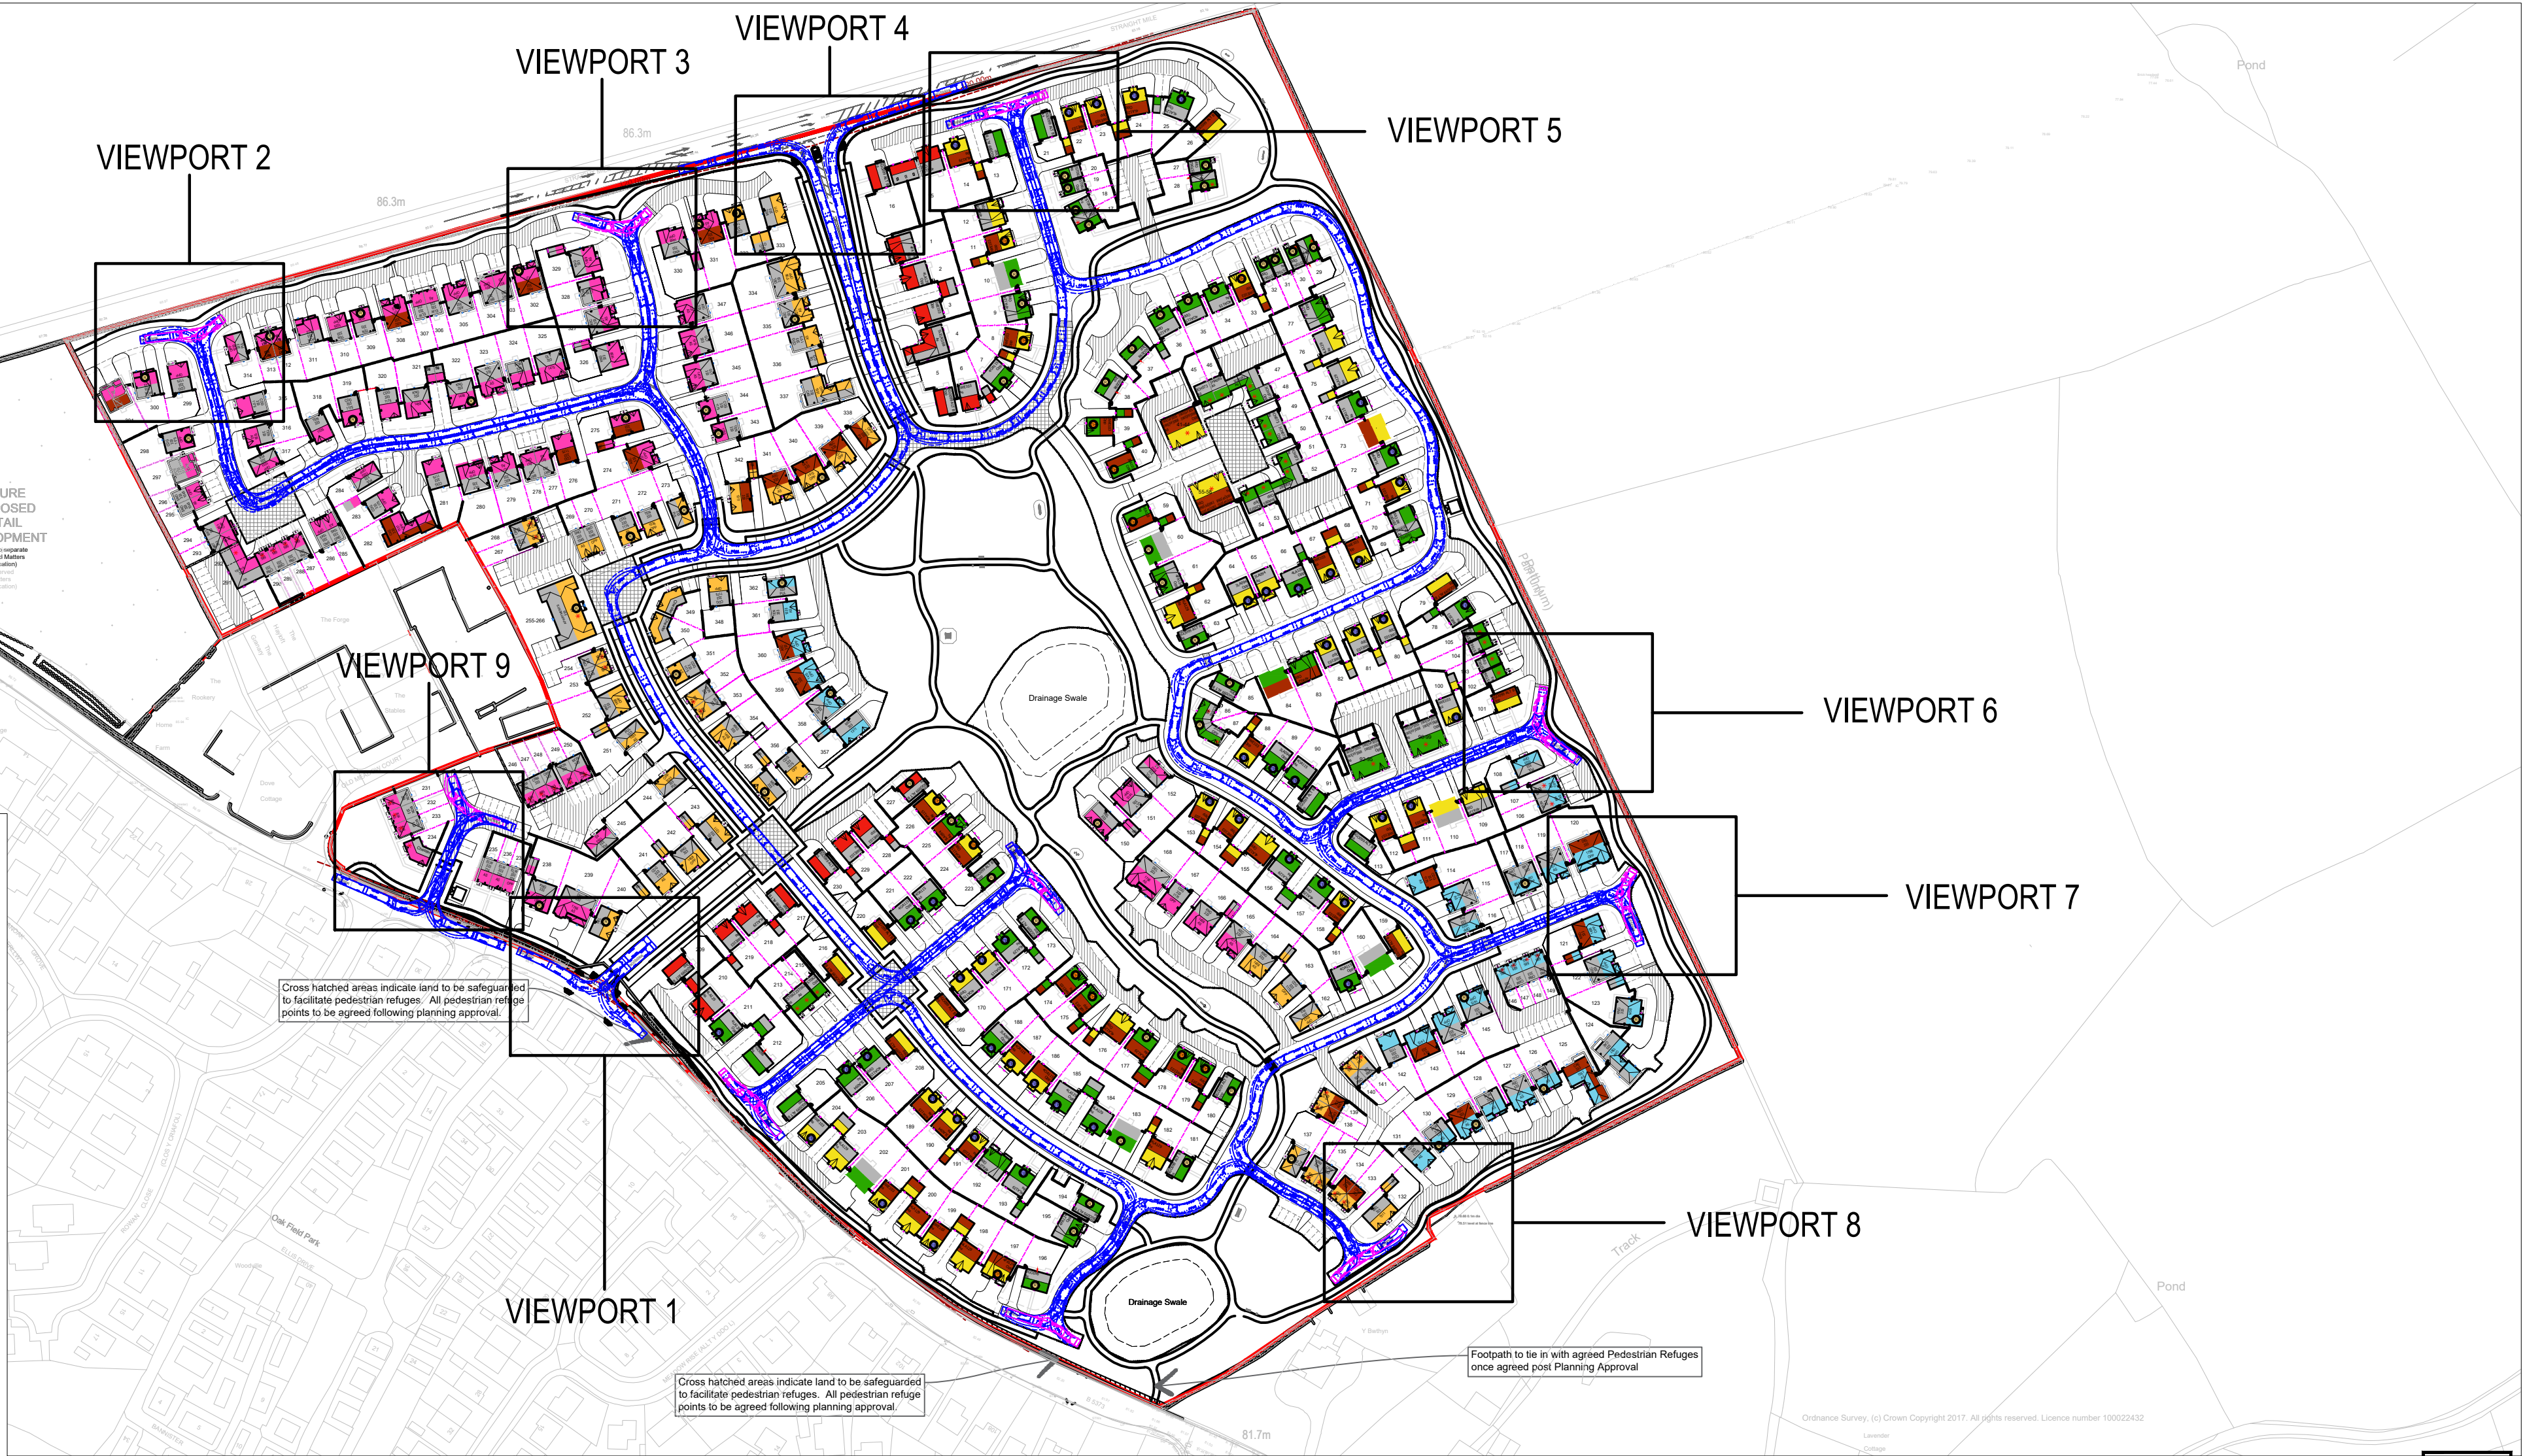
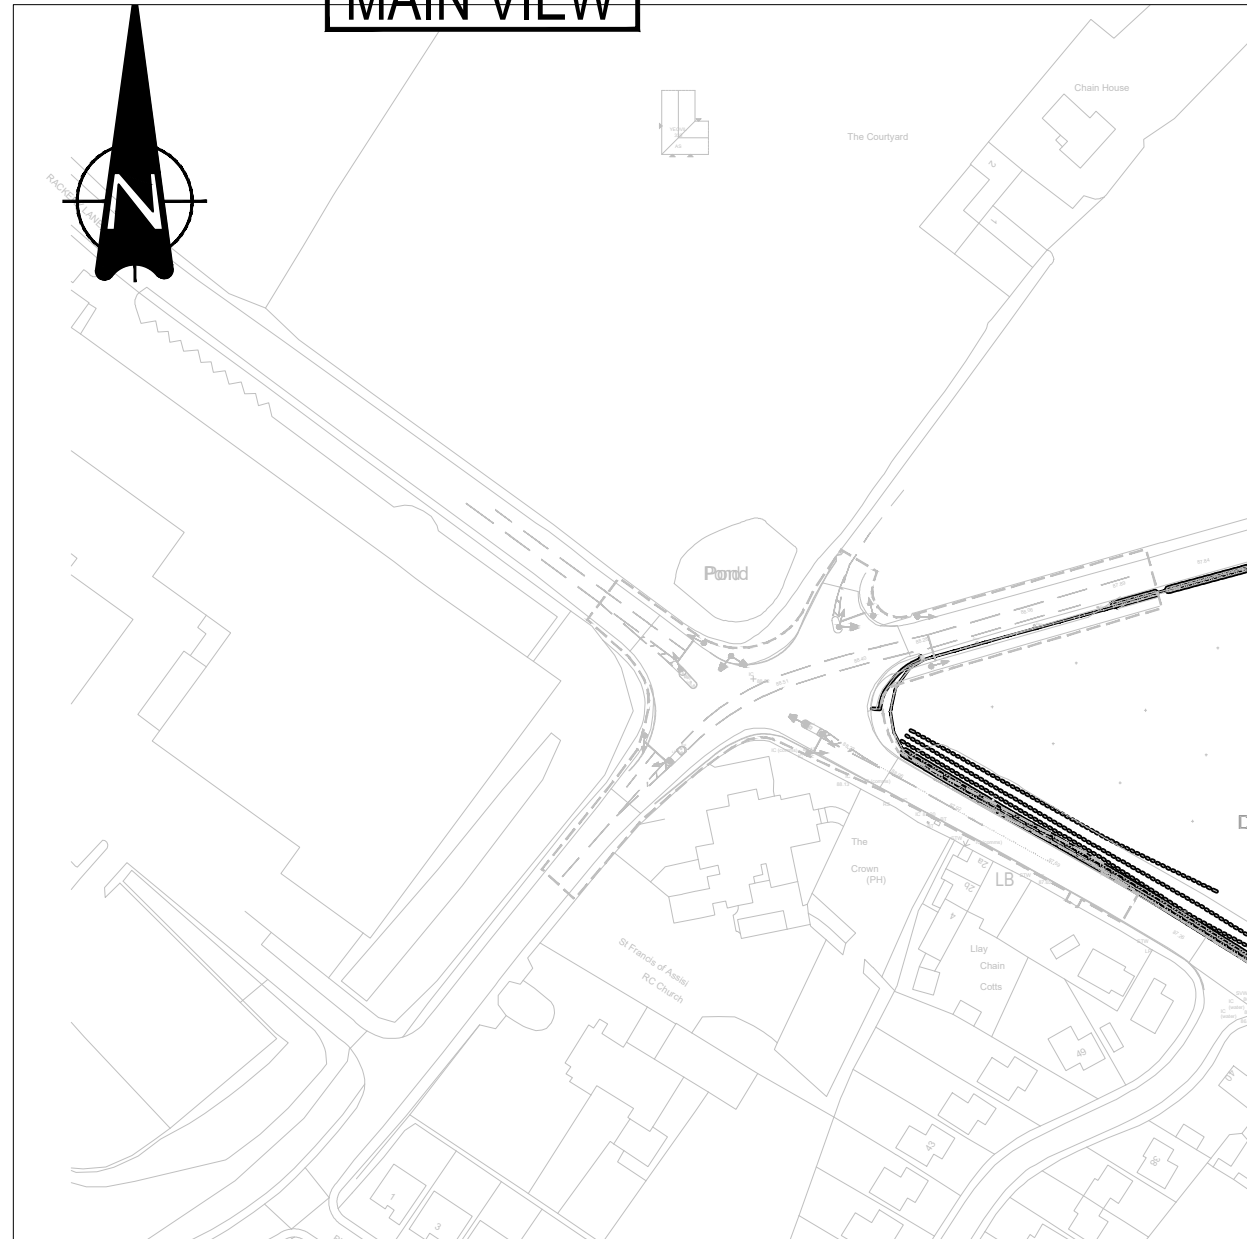
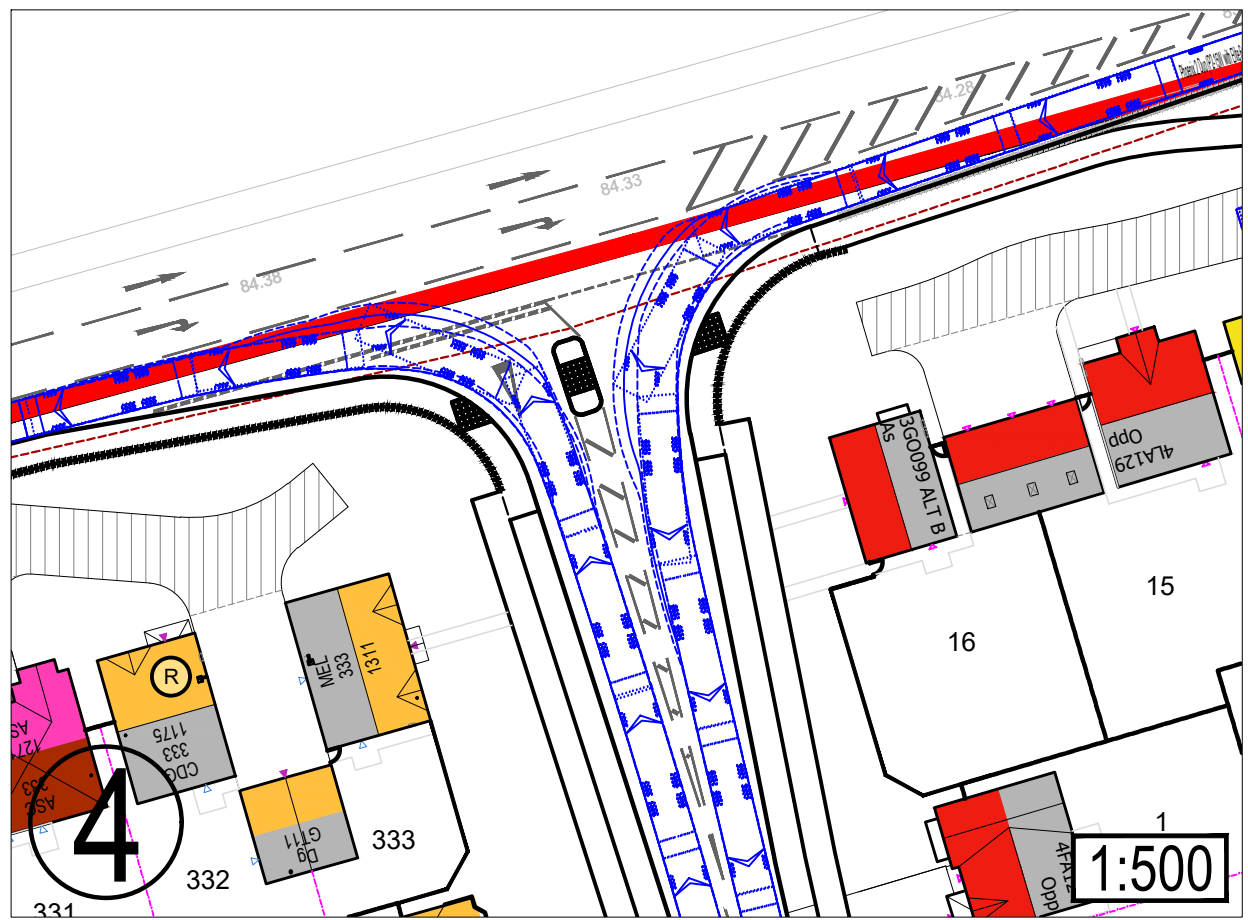
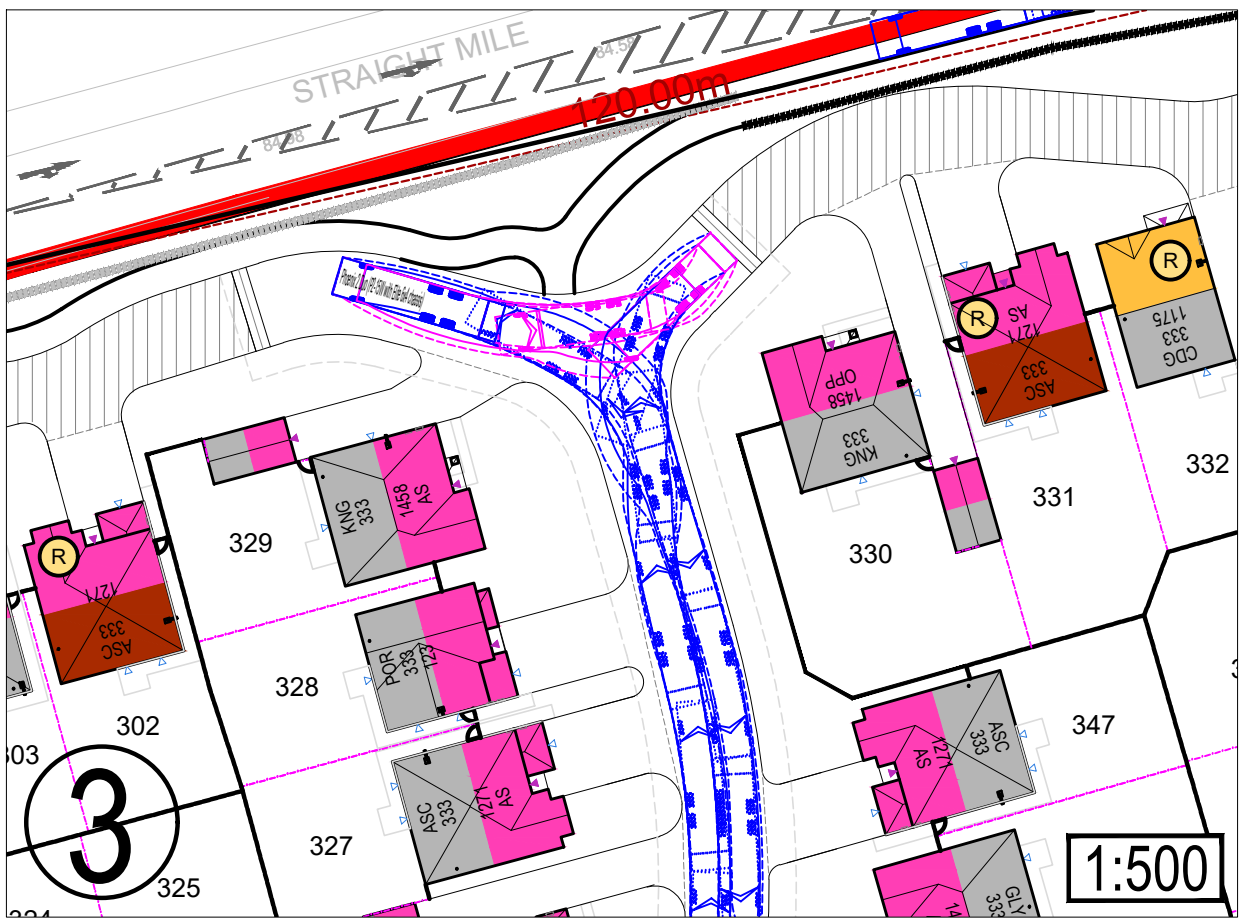
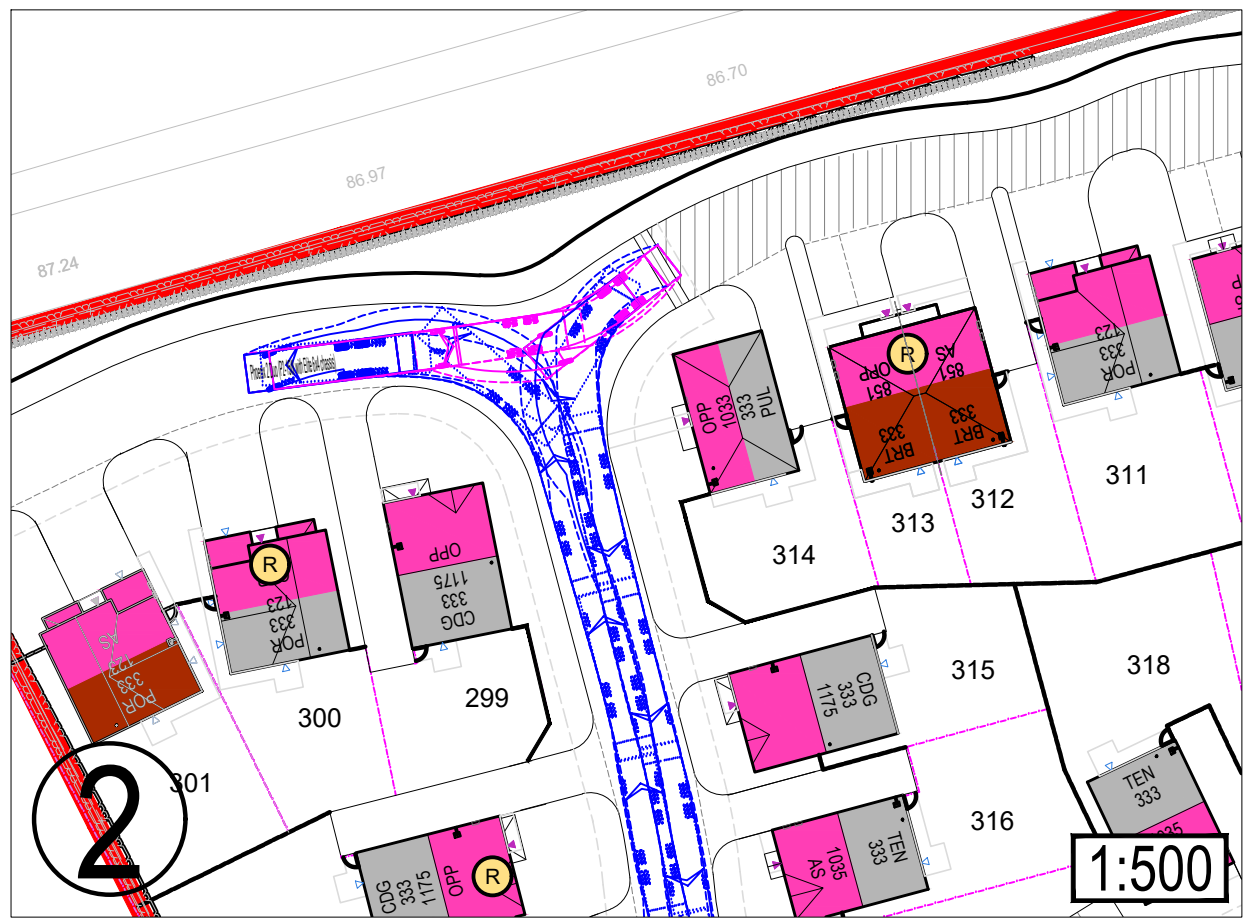


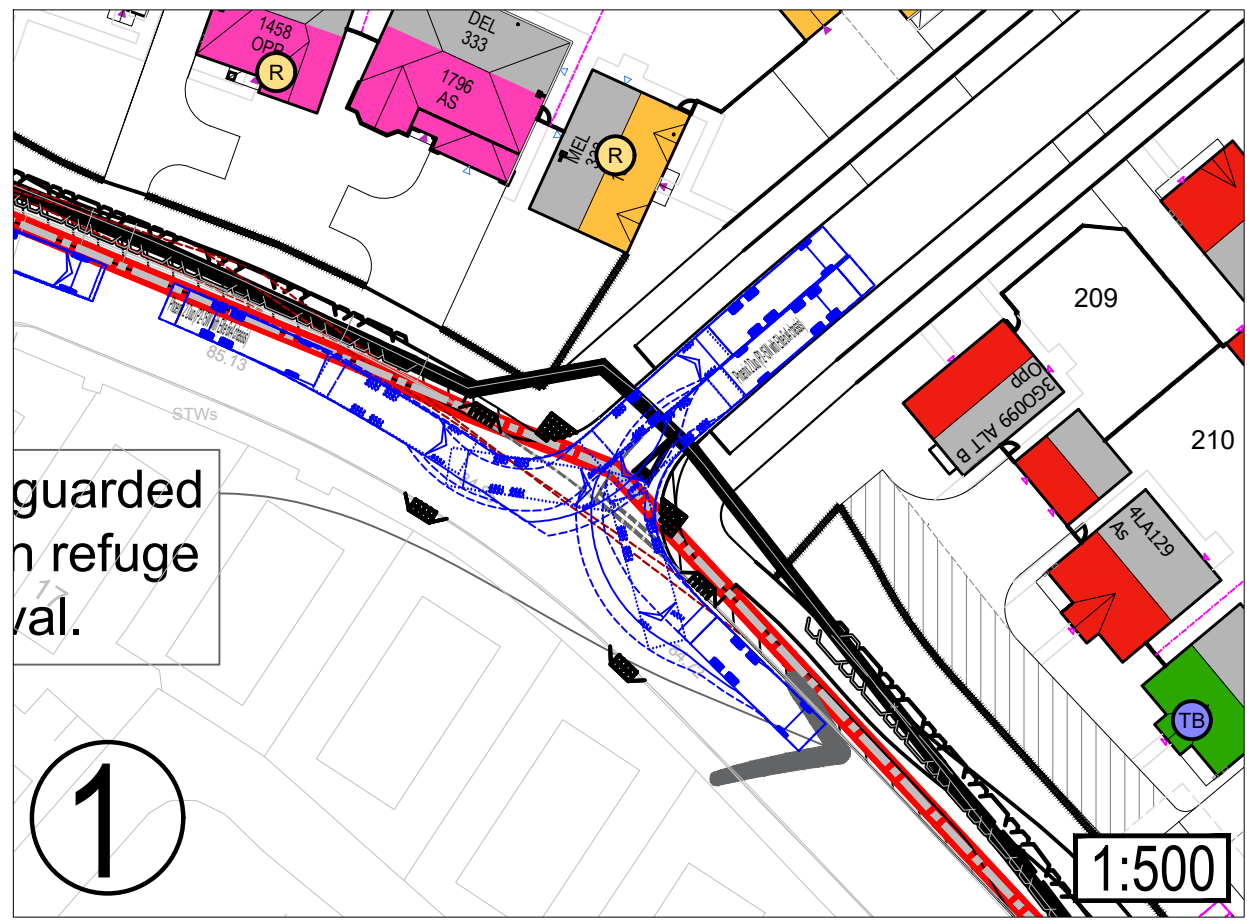

- GENERAL NOTES:
- THIS DRAWING IS TO BE READ IN CONJUNCTION WITH ALL RELEVANT ARCHITECTS AND ENGINEERS DRAWINGS AND SPECIFICATIONS.
 - DO NOT SCALE THIS DRAWING. ANY AMBIGUITIES, OMISSIONS AND ERRORS ON DRAWINGS SHALL BE BROUGHT TO THE ENGINEERS ATTENTION IMMEDIATELY. ALL DIMENSIONS MUST BE CHECKED / VERIFIED ON SITE.
 - ALL DIMENSIONS ARE IN MILLIMETRES UNLESS NOTED OTHERWISE.
 - FOR GENERAL NOTES REFER TO DRAWING.

VEHICLE PROFILE

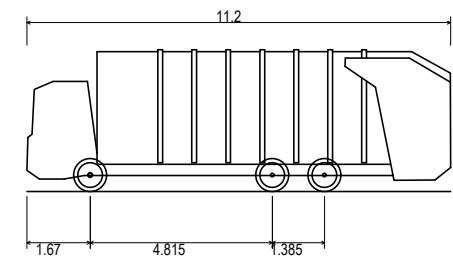

Phoenix 2 Duo (P2-15W with Elite 6x4 chassis)
Overall Length 11.200m
Overall Width 2.530m
Overall Body Height 3.751m
Min Body Ground Clearance 0.394m
Track Width 2.500m
Lock to lock time 4.00s
Kerb to Kerb Turning Radius 9.500m

PO6	SITE LAYOUT UPDATED	16/07/18	LK	LK
PO5	SITE LAYOUT UPDATED	28/06/18	JM	LK
PO4	SITE LAYOUT UPDATED	27/03/18	JM	LK
PO3	SITE LAYOUT UPDATED	27/03/18	JM	LK
PO2	SITE LAYOUT UPDATED	06/12/17	JM	LK
Rev:	Description:	Date:	By:	Chkd:



Merchant Exchange, 17-19 Whitworth Street, West Manchester M1 5WG
0161 236 2334
manchester@curtins.com
www.curtins.com

Civils & Structures • Transport Planning • Environmental • Infrastructure • Geotechnical • Conservation & Heritage • Principal Designer
Birmingham • Bristol • Cambridge • Cardiff • Douglas • Dublin • Edinburgh • Glasgow • Kentish • Leeds • Liverpool • London • Manchester • Nottingham

Status:

PRELIMINARY

Project:

GRESFORD ROAD, LLAY

Orig Title:

SWEPT PATH ANALYSIS OF
RESIDENTIAL SITE LAYOUT WITH
REFUSE VEHICLE

Size: A1 Date: 29/10/17 Drawn By: JM Designed By: LK Checked By: LK

Scale: AS INDICATED

Project No: 65665 - CUR - 00 - XX - DR - TP - 05001 - P06