



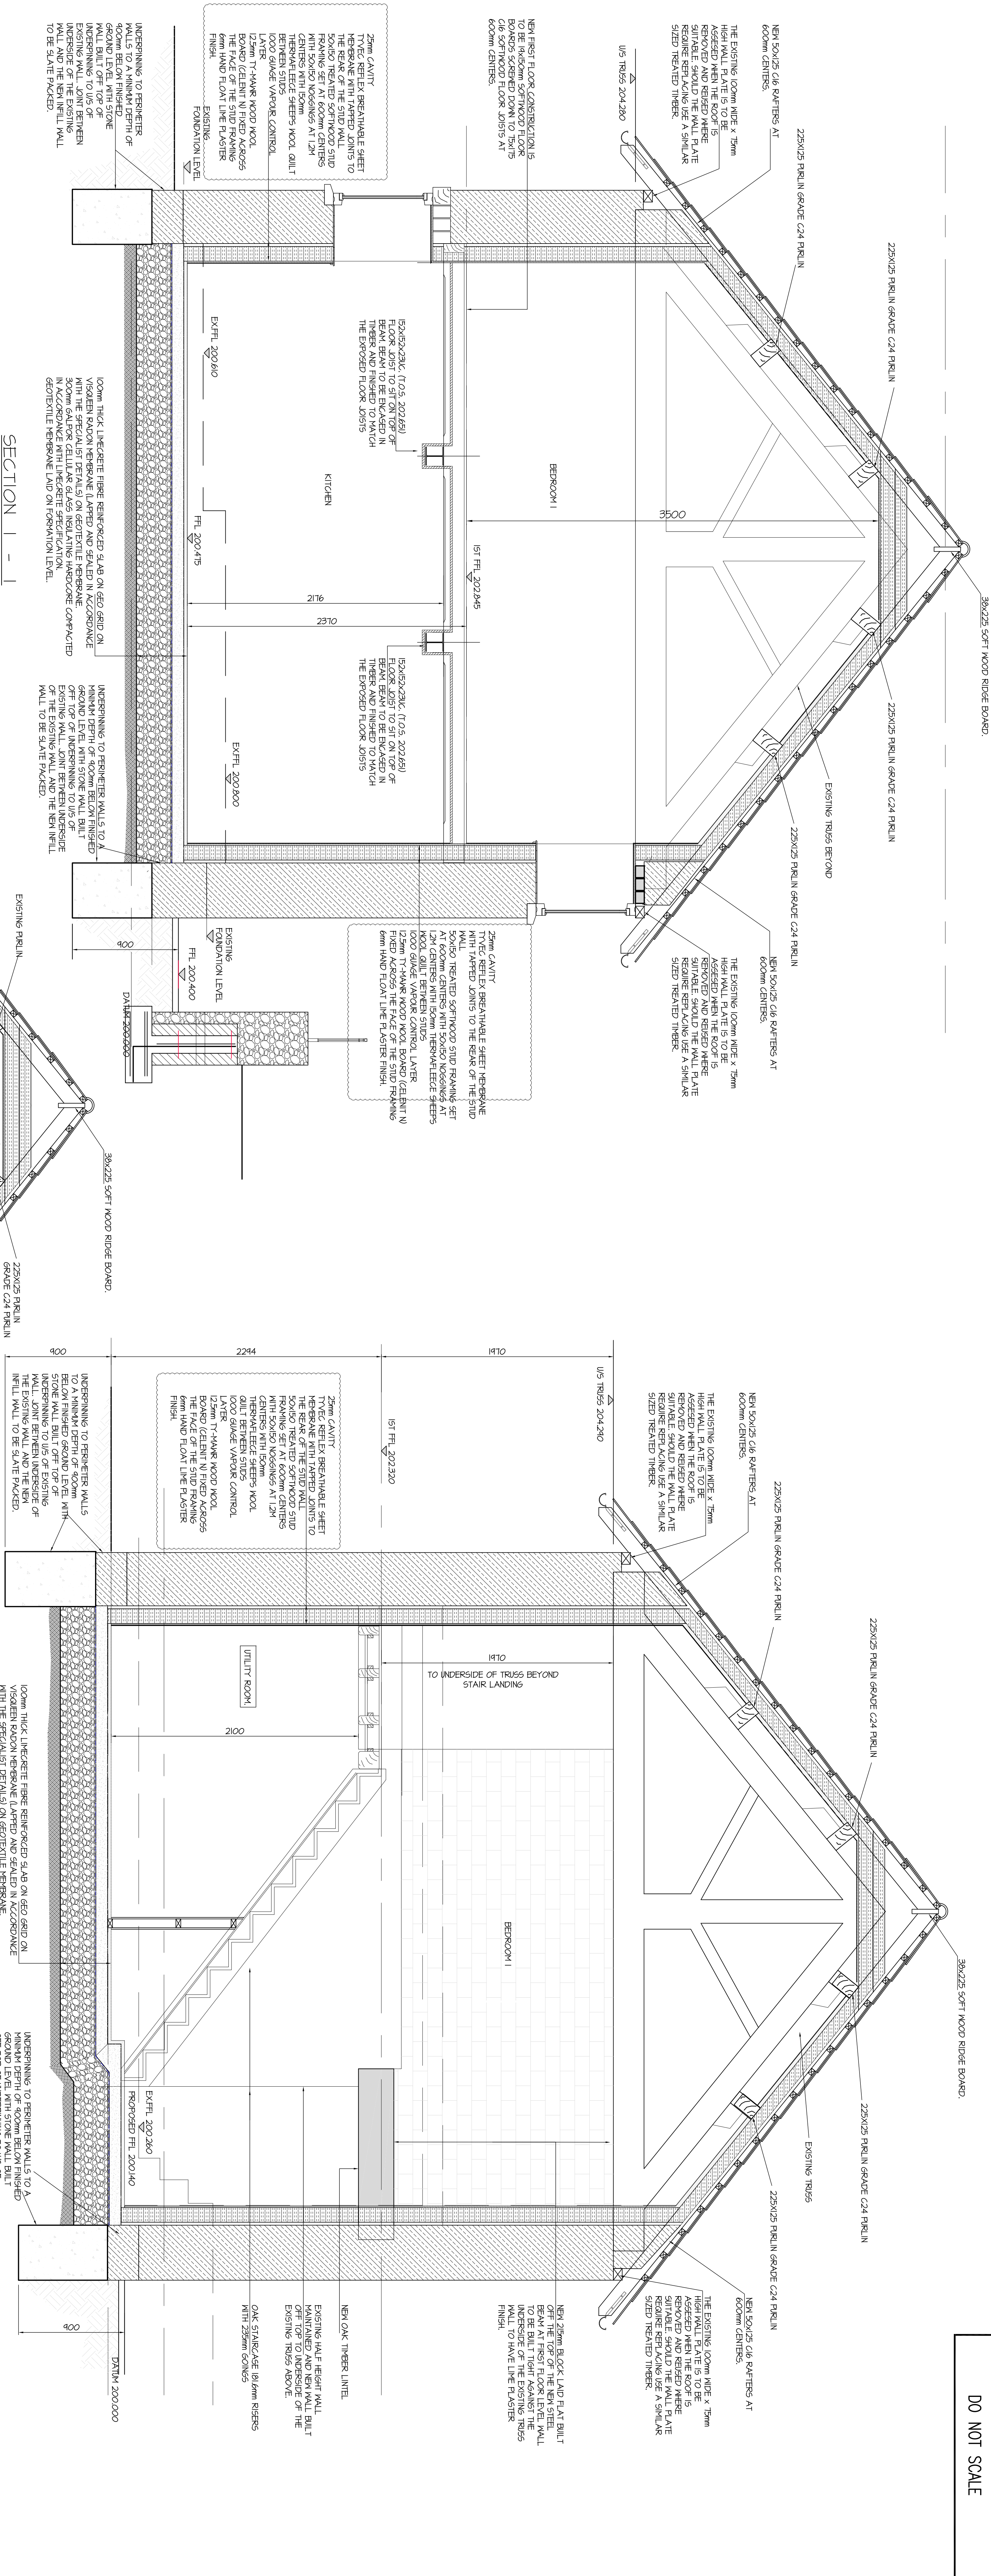

SECTION 2 - 2

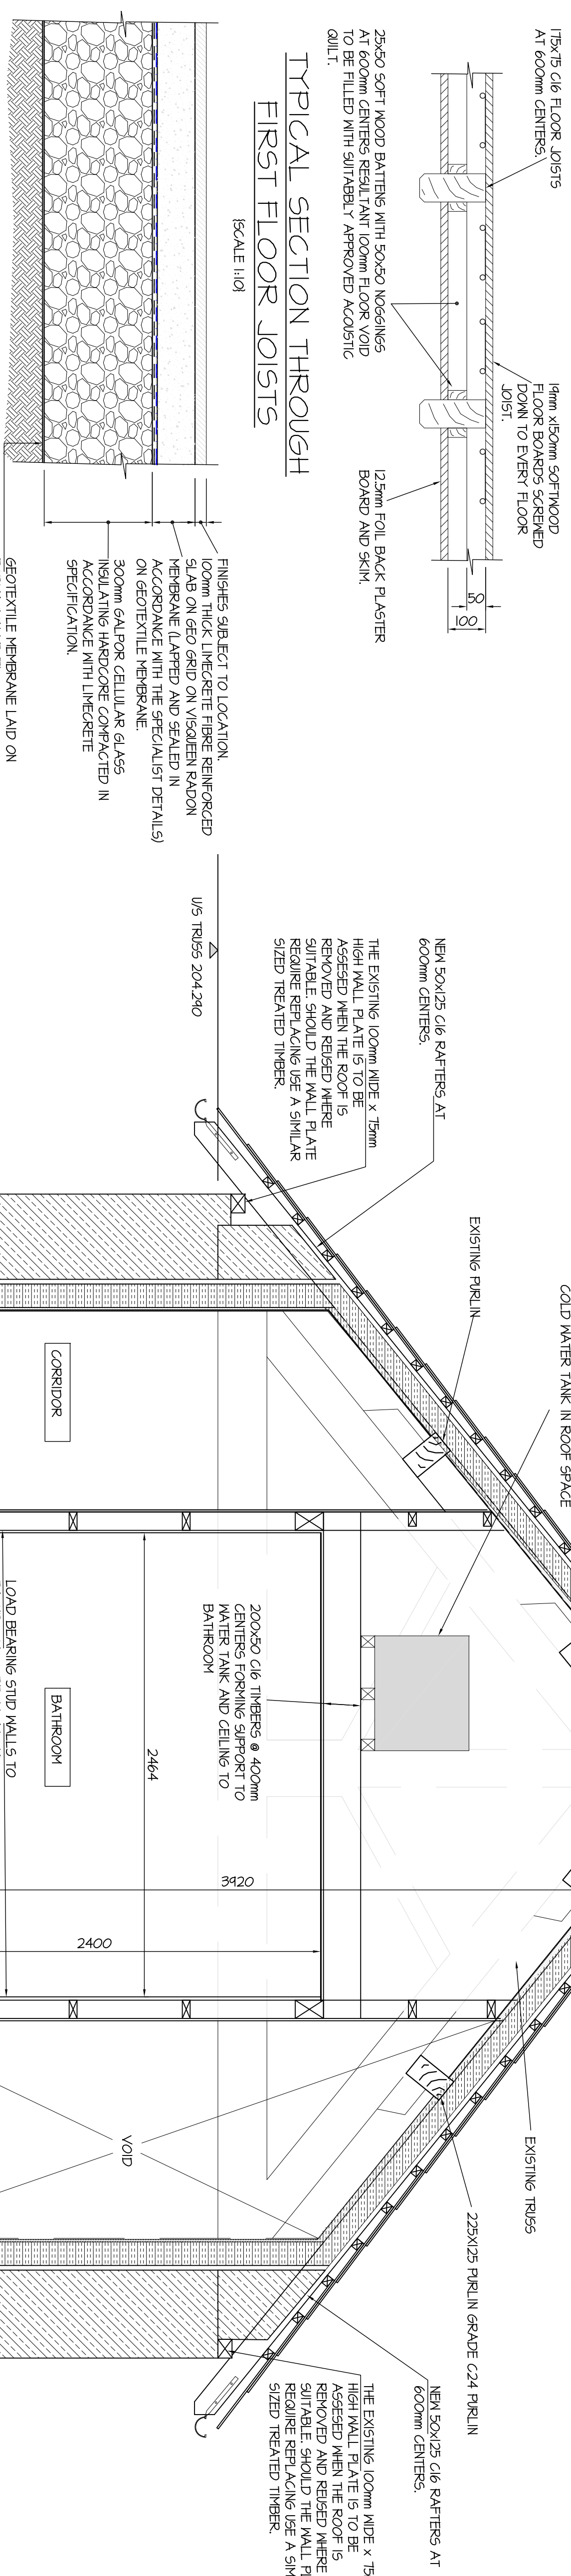


TYPICAL GROUND FLOOR SLAB CONSTRUCTION MAKEUP

SCALE 1/4"


TYPICAL SECTION THROUGH FIRST FLOOR JOIST

SCALE 1/4"

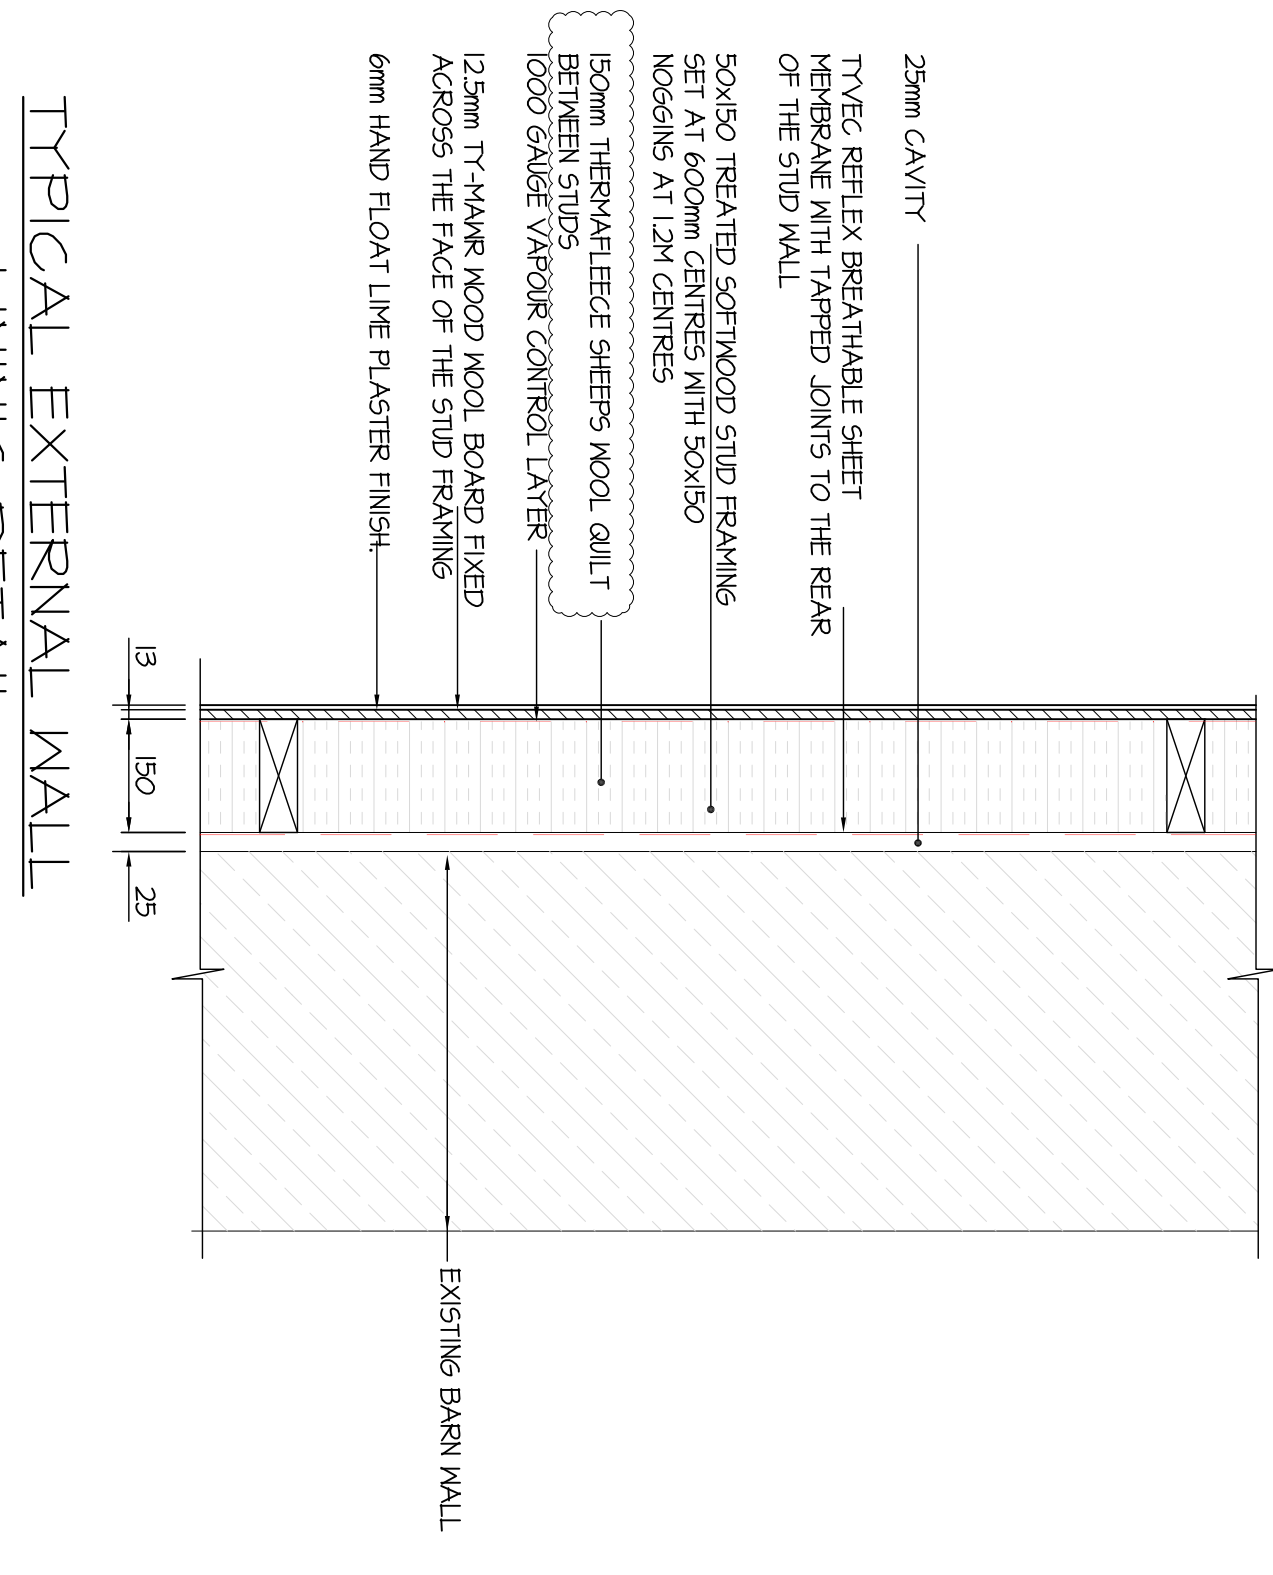


TYPICAL EXTERNAL WALL LINING DETAIL

SCALE 1/4"

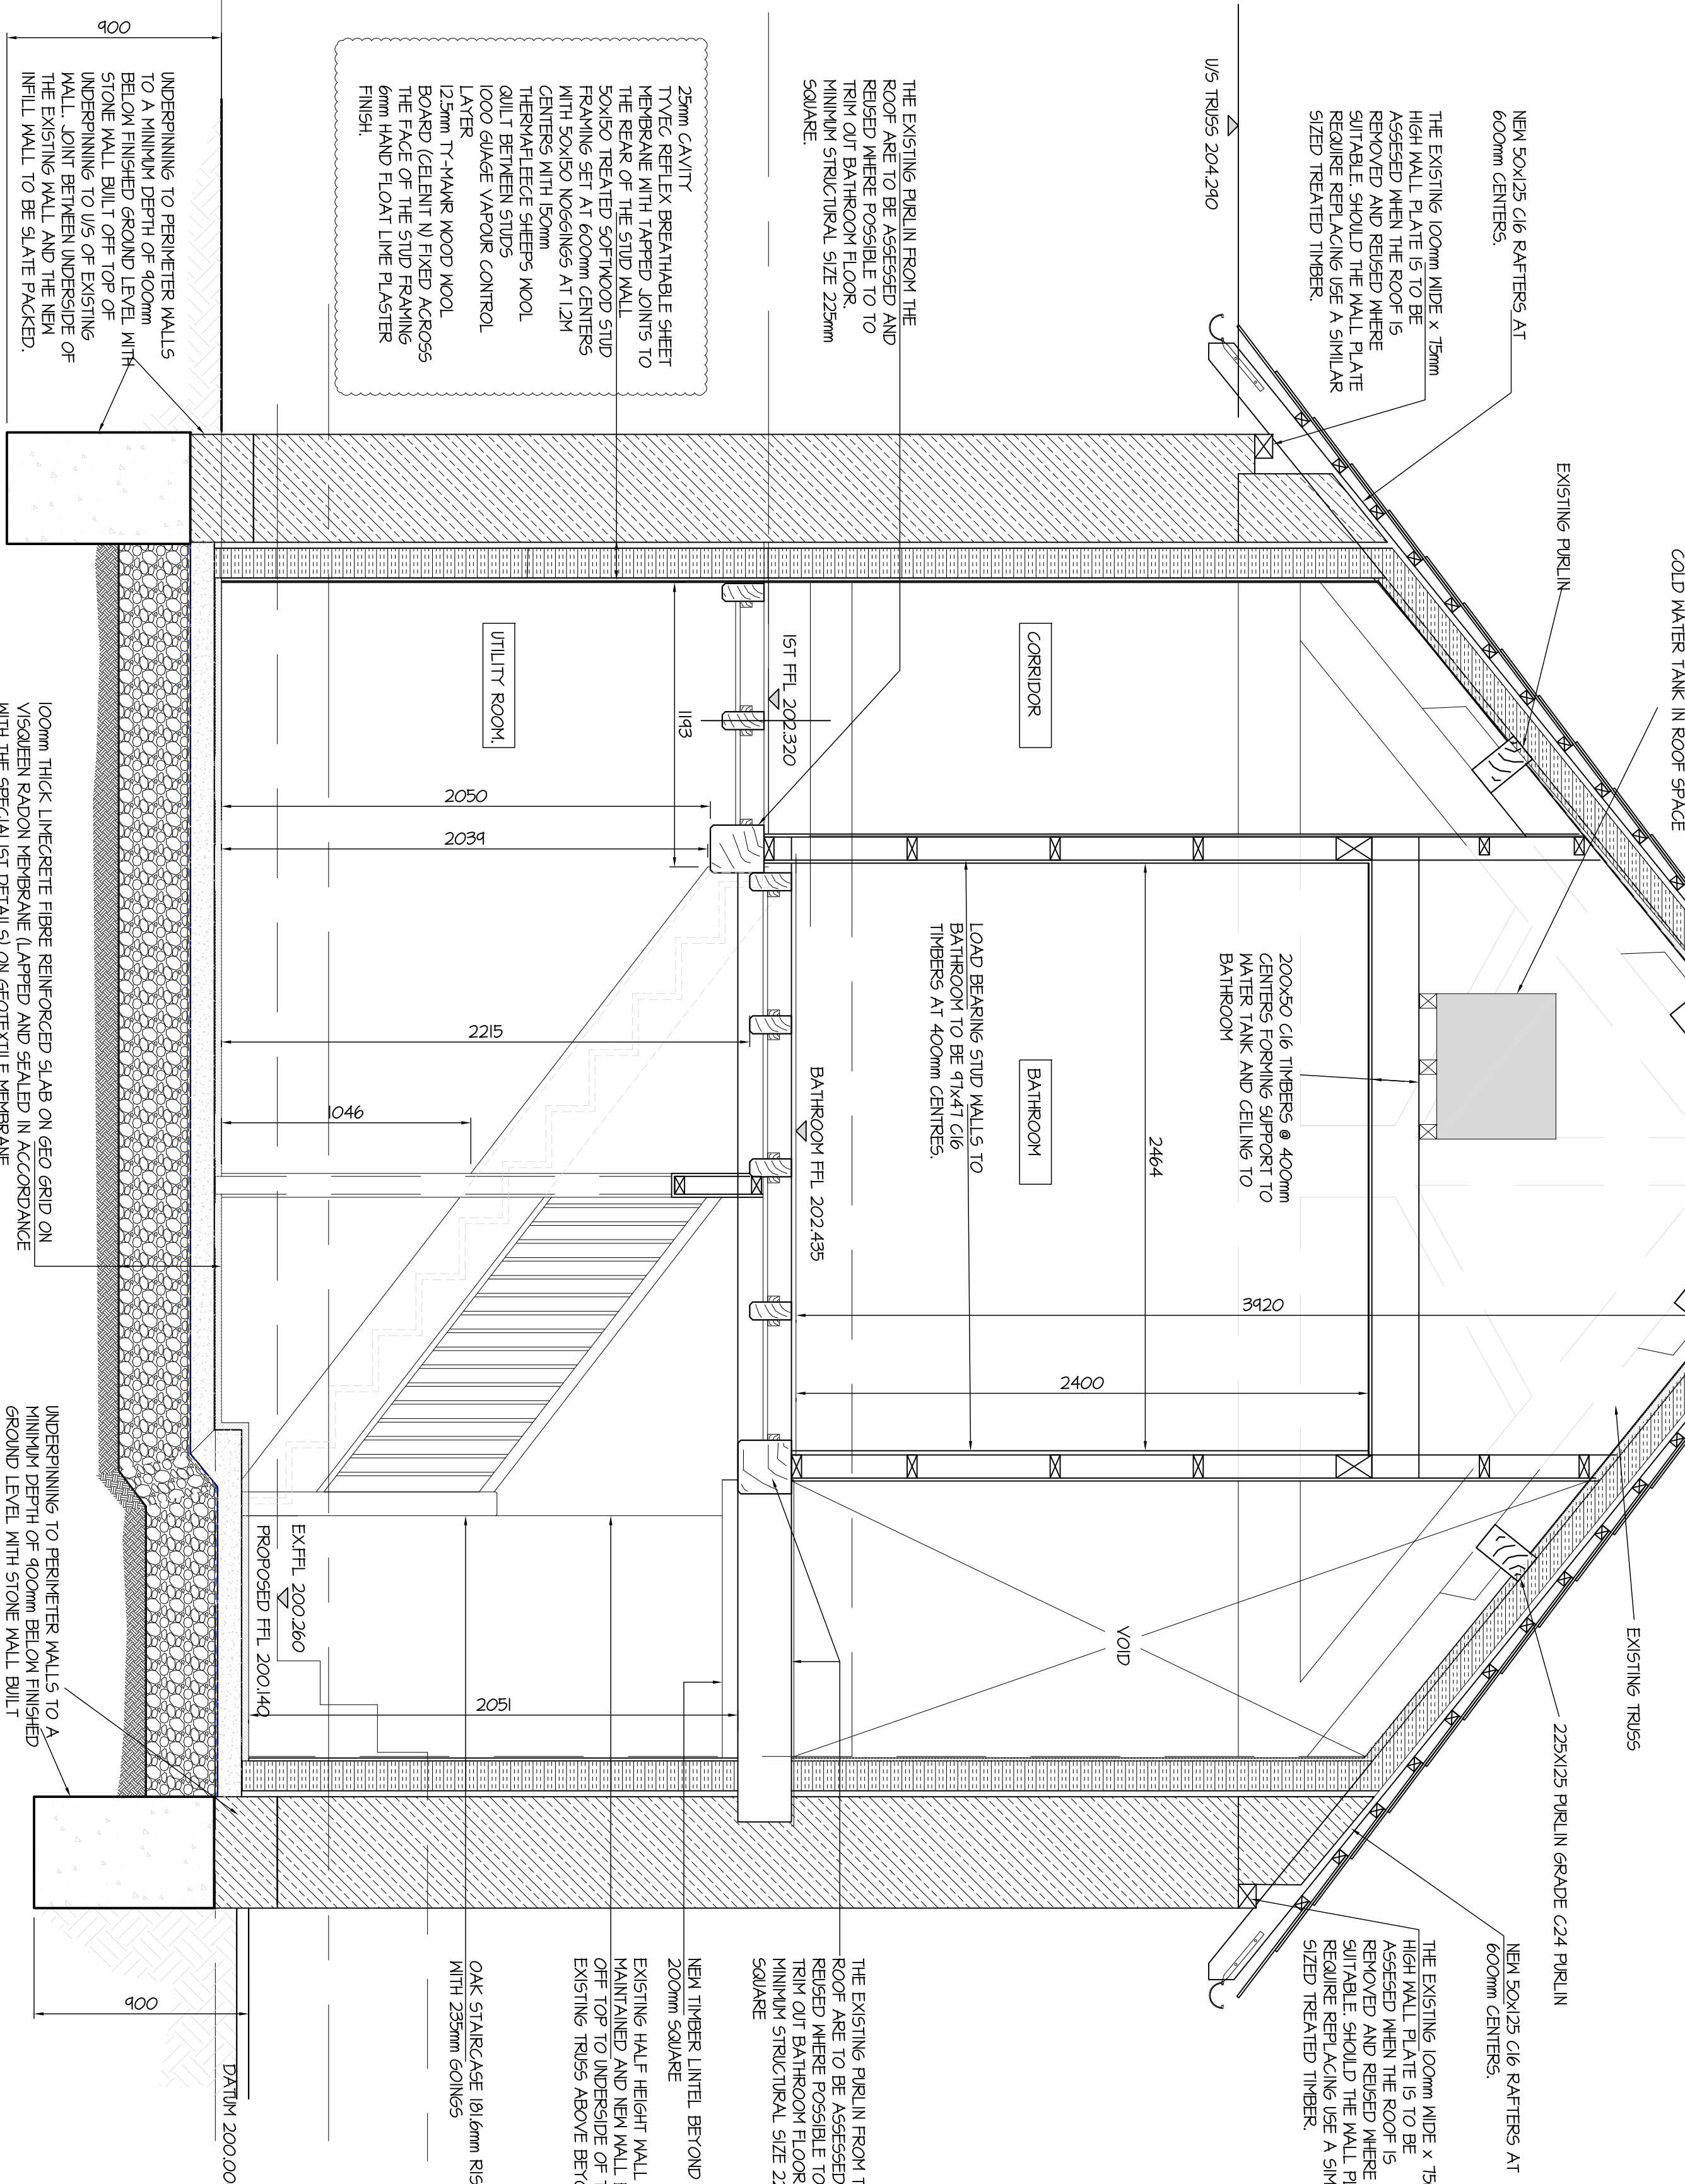

SECTION 6 - 6

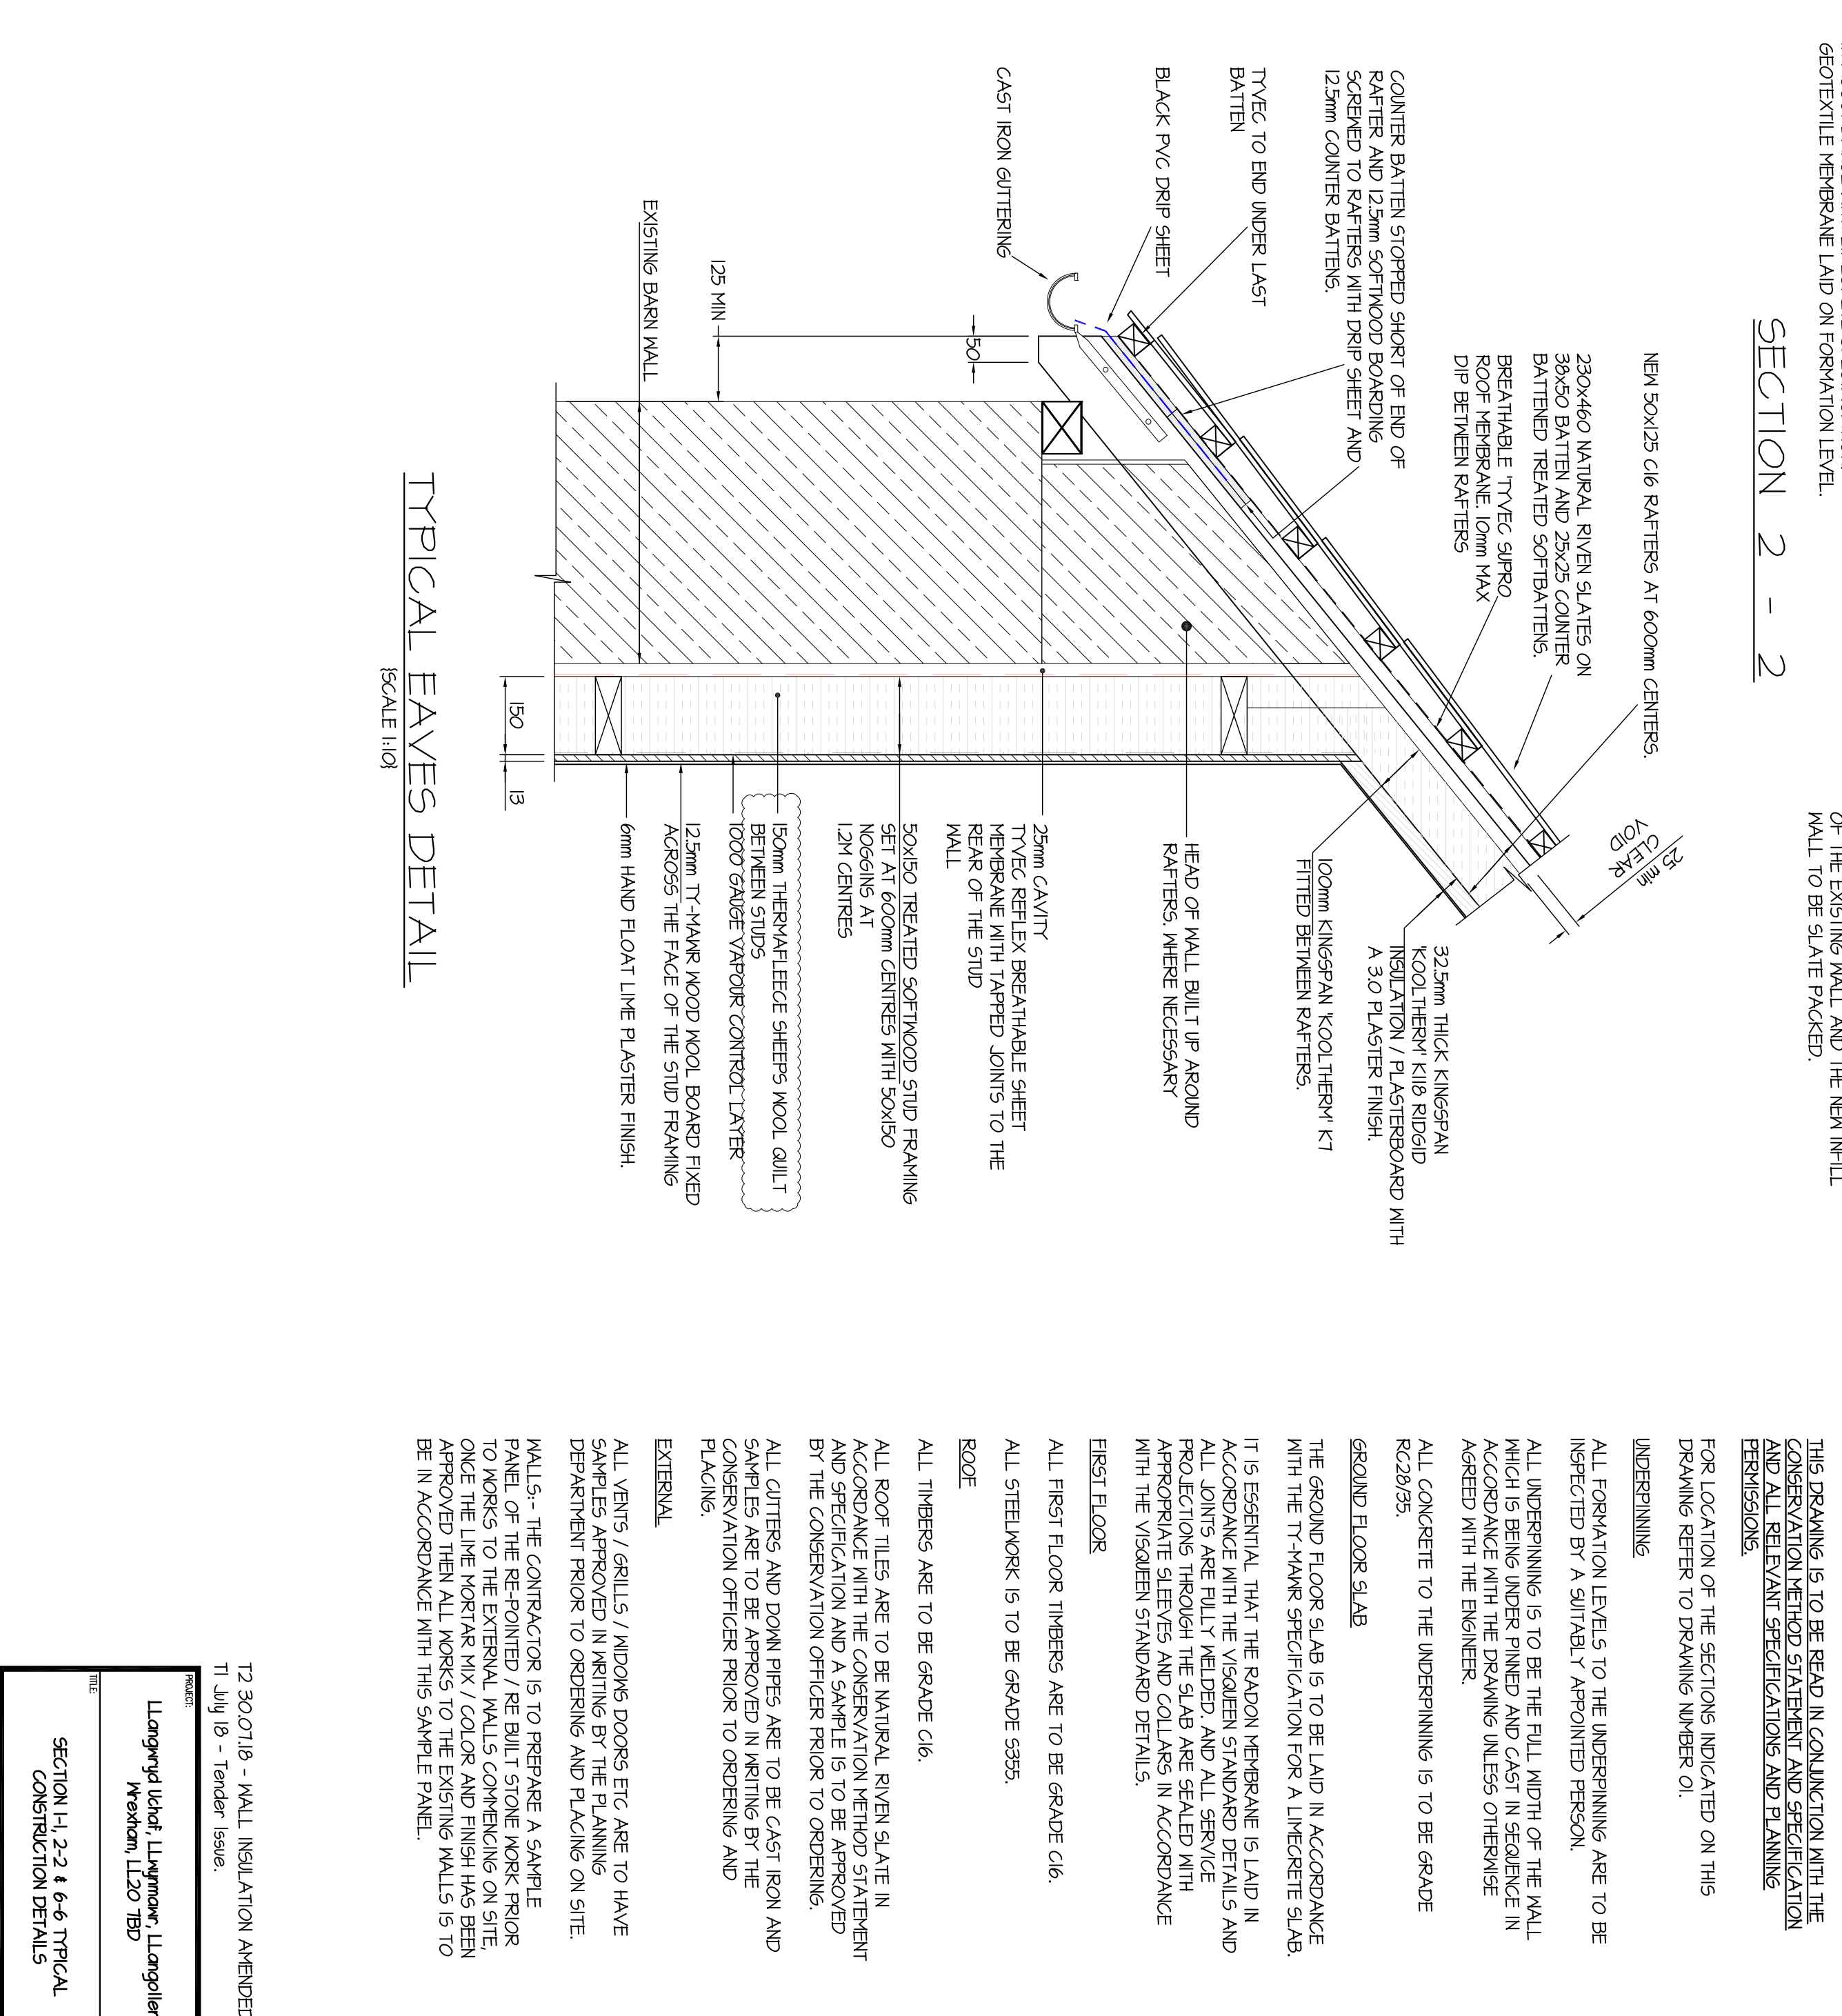

TYPICAL EAVES DETAIL

SCALE 1/4"

Table with 3 columns: Item, Description, and Quantity. It lists materials and components for the wall insulation assembly.

12 200718 - WALL INSULATION ASSEMBLY
11 July 18 - Tender Issue