


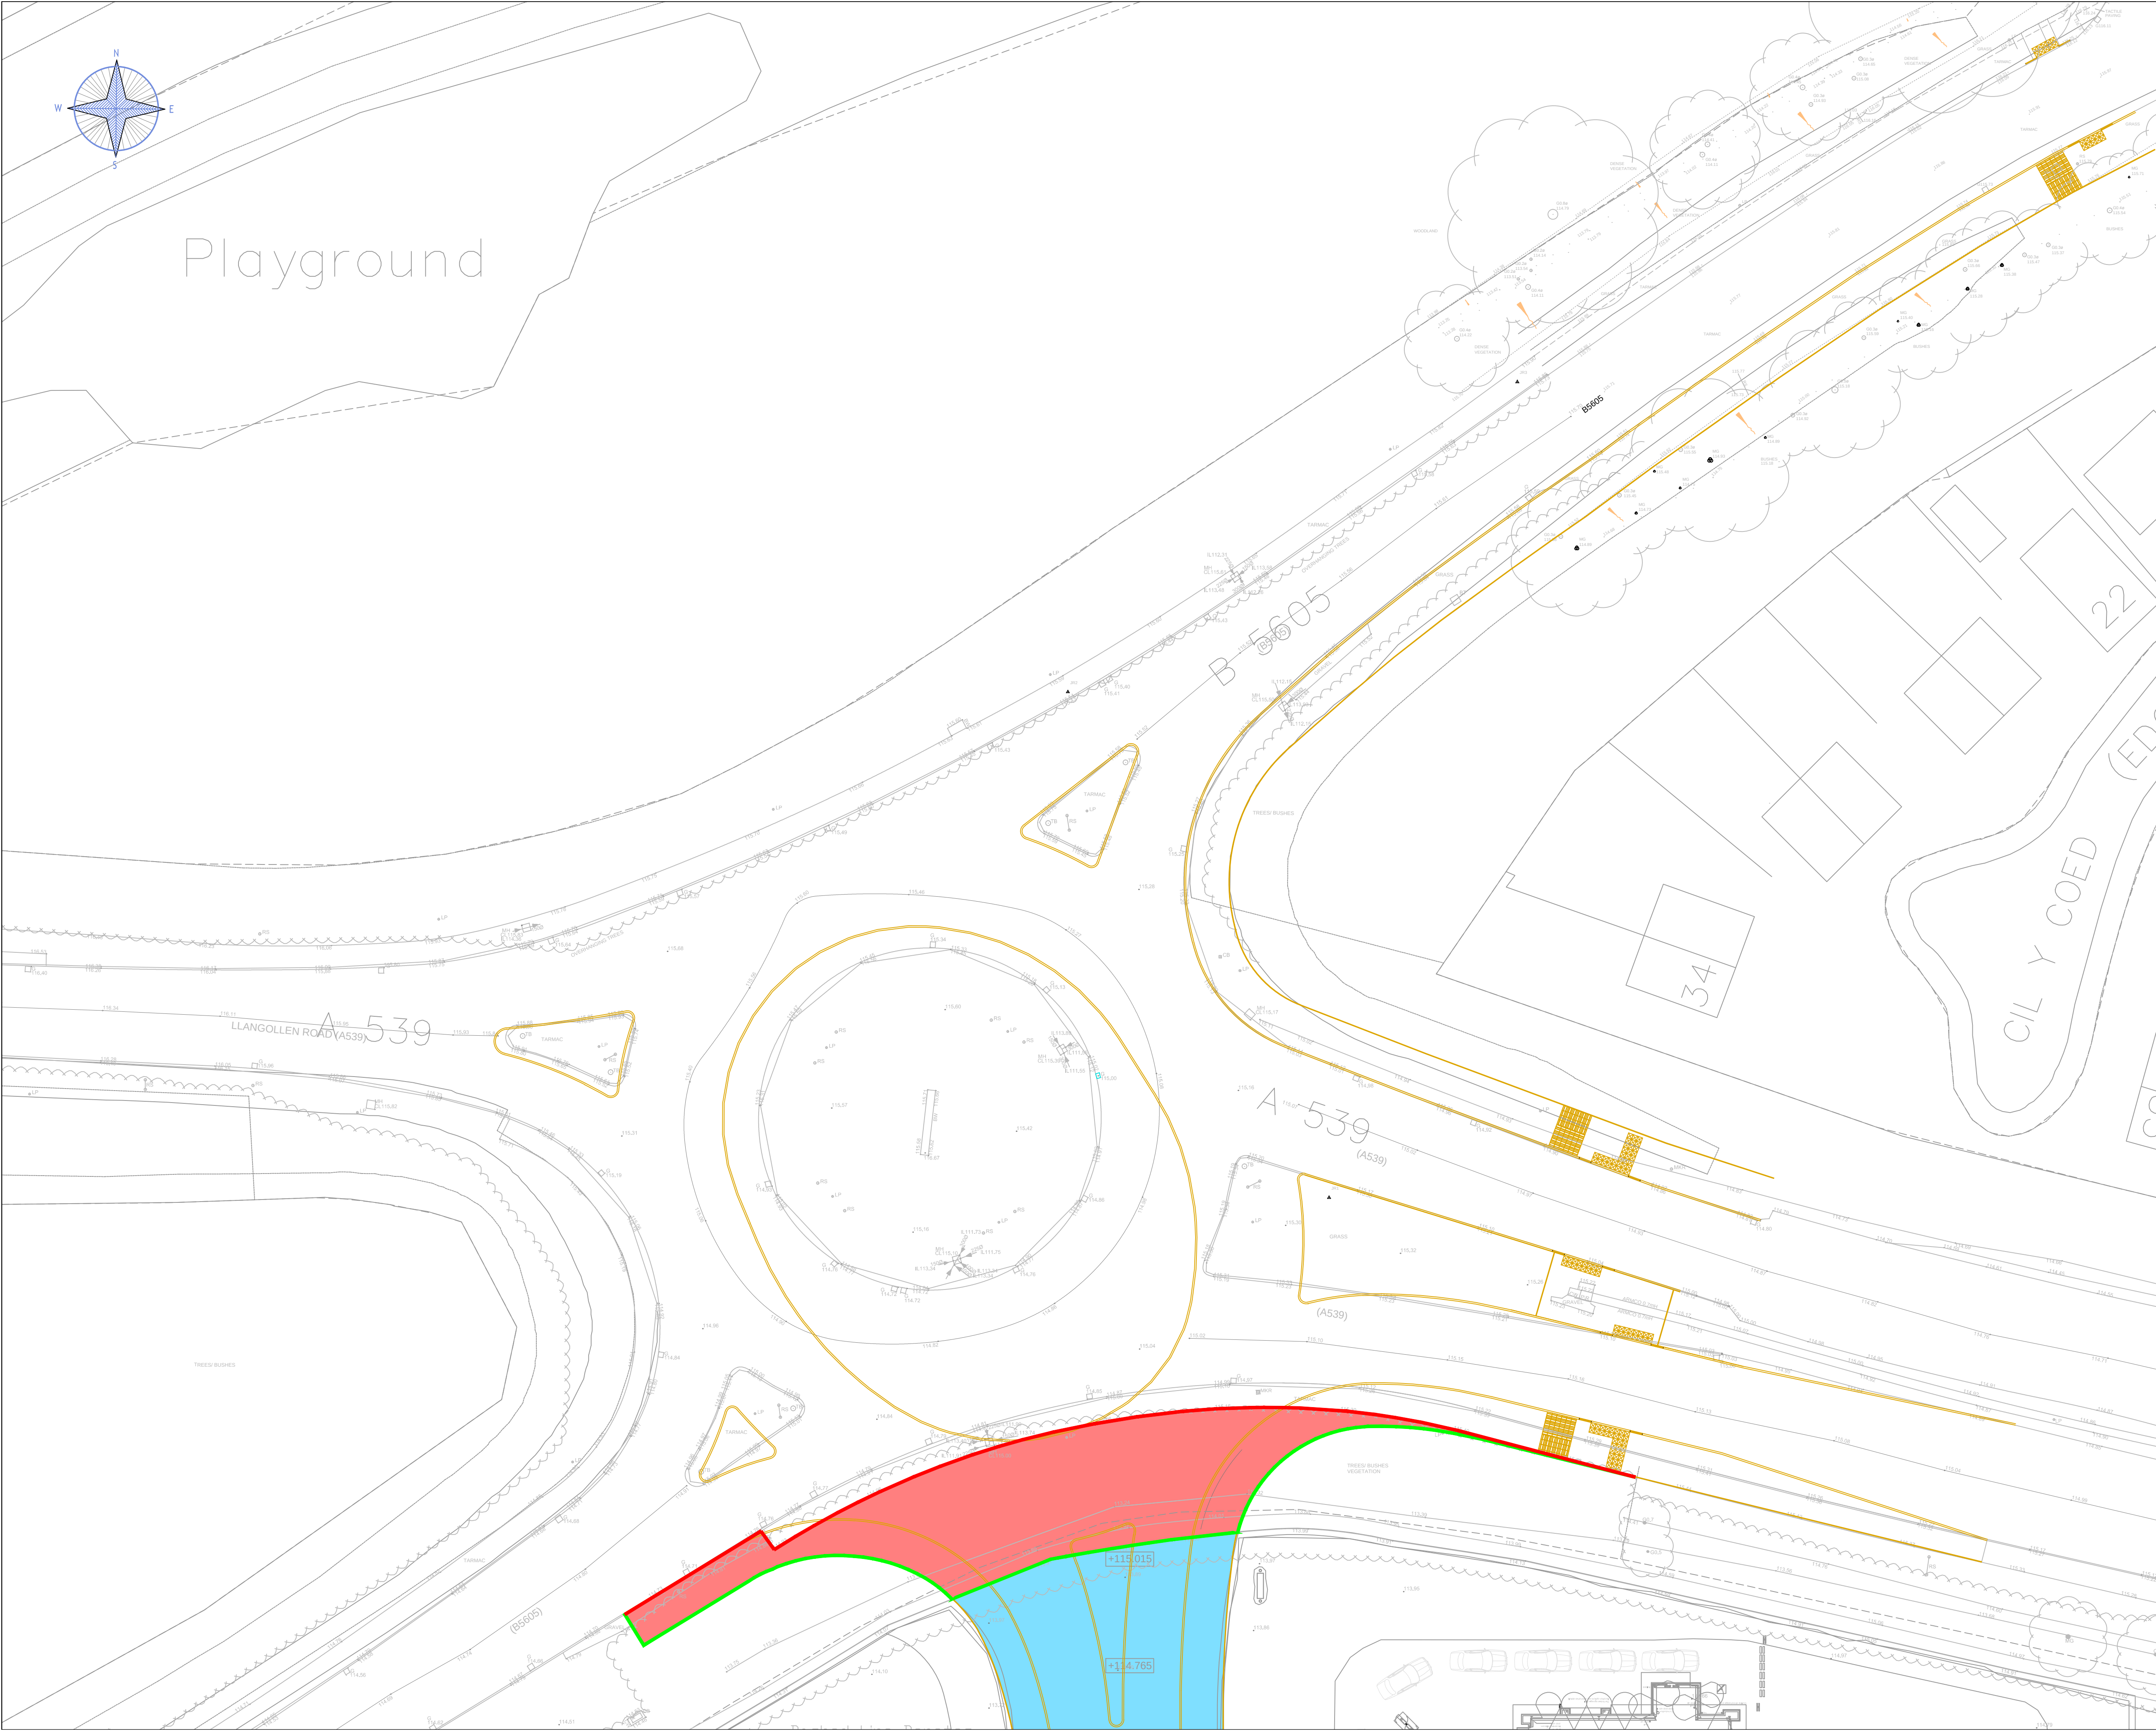

DO NOT SCALE

NOTES

THIS DRAWING IS TO BE READ IN CONJUNCTION WITH ALL OTHER RELEVANT ARCHITECTS', ENGINEERS AND SPECIALISTS' DRAWINGS TOGETHER WITH THE APPROPRIATE SPECIFICATION.

IT IS THE CONTRACTOR'S RESPONSIBILITY TO CHECK ALL DIMENSIONS ON SITE. DIMENSIONS MUST NOT BE SCALED FROM THIS DRAWING. ANY DISCREPANCIES TO BE BROUGHT TO THE IMMEDIATE ATTENTION OF THE ARCHITECT IN WRITING.

ALL DIMENSIONS ARE IN MILLIMETRES, UNLESS NOTED OTHERWISE. ALL LEVELS ARE IN METRES, UNLESS NOTED OTHERWISE.

LEGEND

- PROPOSED KERB LINES
- PROPOSED FUTURE EXTENT OF HIGHWAY BOUNDARY
- EXISTING HIGHWAY BOUNDARY
- AREA TO BE ADOPTED BY SECTION 278 AGREEMENT
- AREA SUBJECT TO SECTION 38 AGREEMENT

P1	27.04.18	LAD	ISSUED FOR INFORMATION	MCH	PJB
REV	DATE	BY	DESCRIPTION	CHK	APD

DRAWING STATUS:	PRELIMINARY
-----------------	-------------

Tier Consult Ltd.
Richmond House,
Sandpiper Court,
Chester Business Park,
Chester,
CH4 9QZ

Telephone: 01244 684900
Fax: 01244 684901
Email: info@tieruk.com

ARCHITECT: THE HARRIS PARTNERSHIP

PROJECT: PROPOSED STORE RUABON

TITLE: LAND TRANSFER 1 OF 2

SCALE @ SIZE: 1:250 on A1	CHECKED: MCH	APPROVED: PJB
CAD FILE:	DESIGN/DRAWN: LAD	DATE: APR 18
PROJECT No: T/18/2007	DRAWING No: 65-10.1	REV: P1