

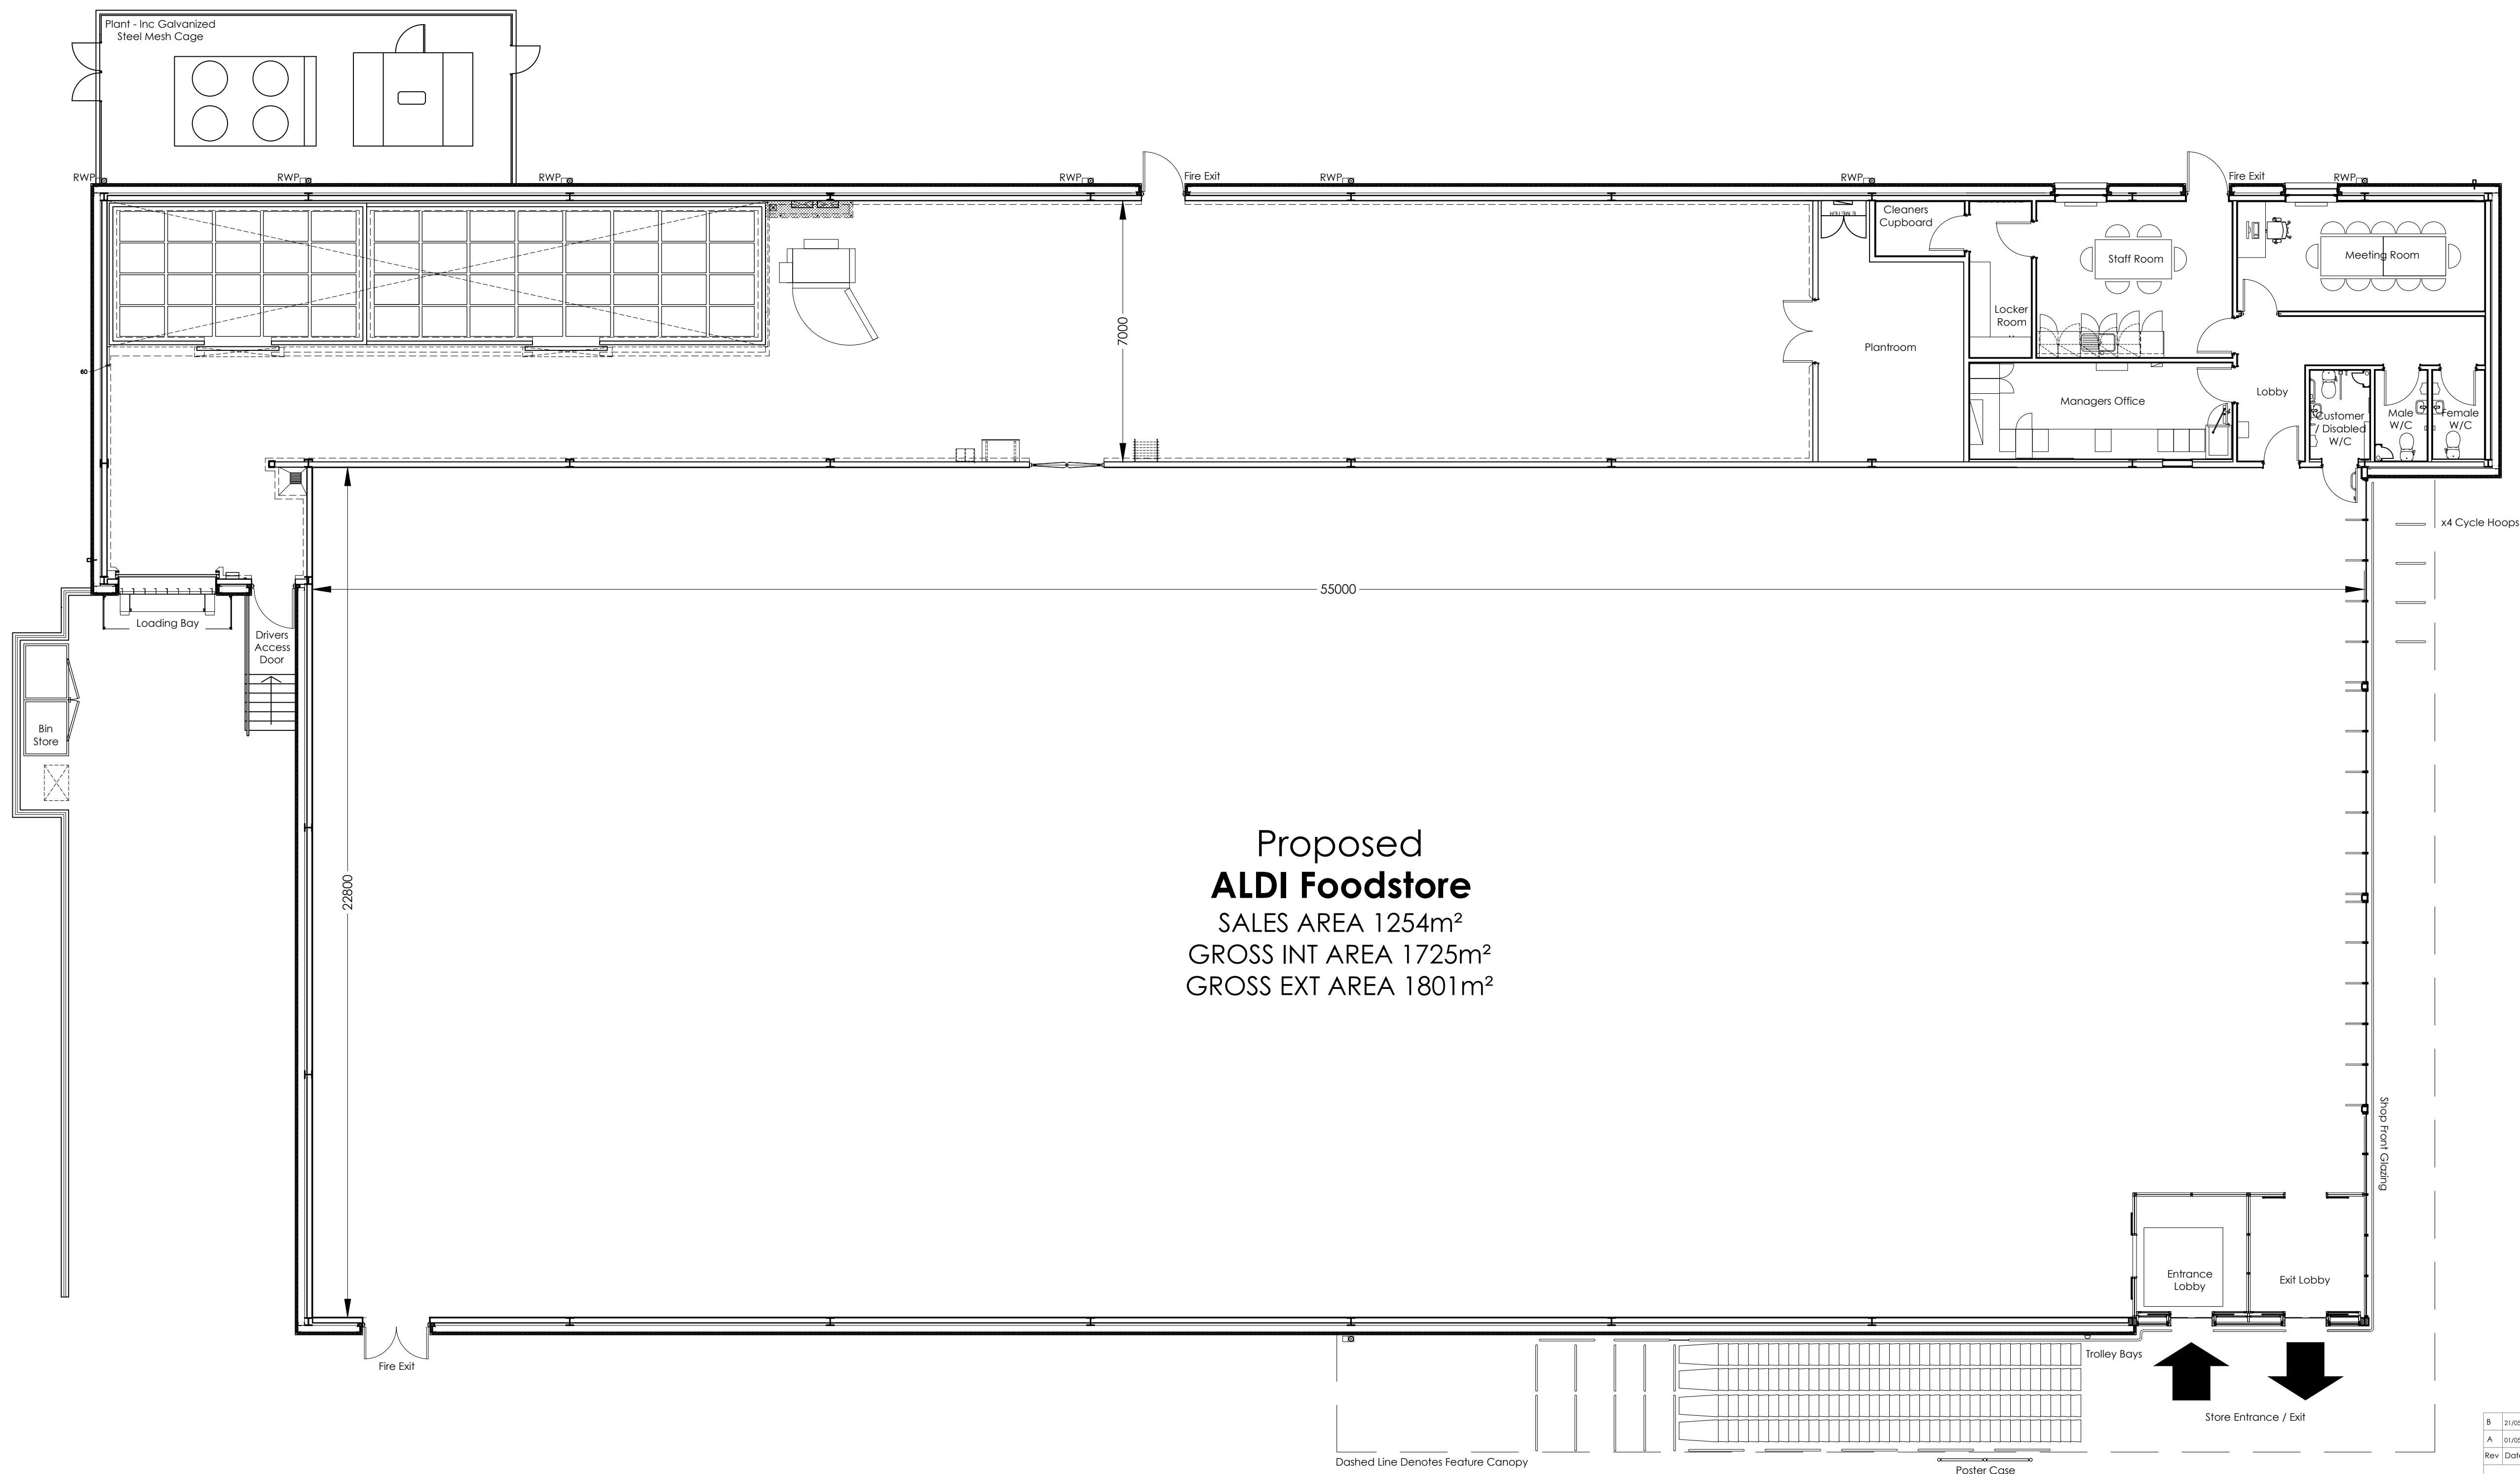


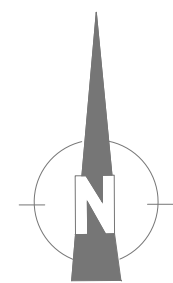

Proposed ALDI Foodstore GA Plan - Scale 1:100

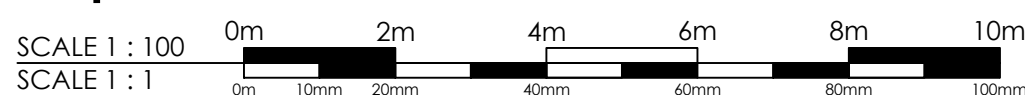

CAD file reference J:\1847NESW - Ruabon\17.0 - DWG & I.S.\100 Series Planning

B	21/03/18	Plant Updated.	MS	MS
A	01/03/18	General Update.	MS	MS
Rev	Date	Description	Rev By	Ch'd By

Project Title	PROPOSED DEVELOPMENT	
	RUABON PARK PARK ROAD RUABON WALES	
Client	ALDI STORES LTD.	
Status	PLANNING	

Scale	1:100	Drawing Size	A1
Date	March 2018	Drawn By	MM
		Checked	SSR

Drawing Title	PROPOSED ALDI GA PLAN		
Job-Dwg No	1847NESW-103	Rev	B

☐ 2 St. Johns North, Wakefield, WF1 3QA t. 01924 291800	
☒ Carvers Warehouse, 77 Dale Street, Manchester, M1 2HG t. 0161 2386555	
☐ The Old Rectory, 79 High Street, Newport Pagnell, MK16 6AB t. 01908 211577	
☐ 101 London Road, Reading, RG1 5BY t. 0118 9507700	
☐ 10 Green Court, St Christophers Place, London, W1U 1JJ t. 0207 4091215	
☐ 10 Green Court, St Christophers Place, London, W1U 1JJ t. 0207 4091215	

This drawing is copyright and may not be reproduced in whole or part without written authority. Do not scale off this drawing.