


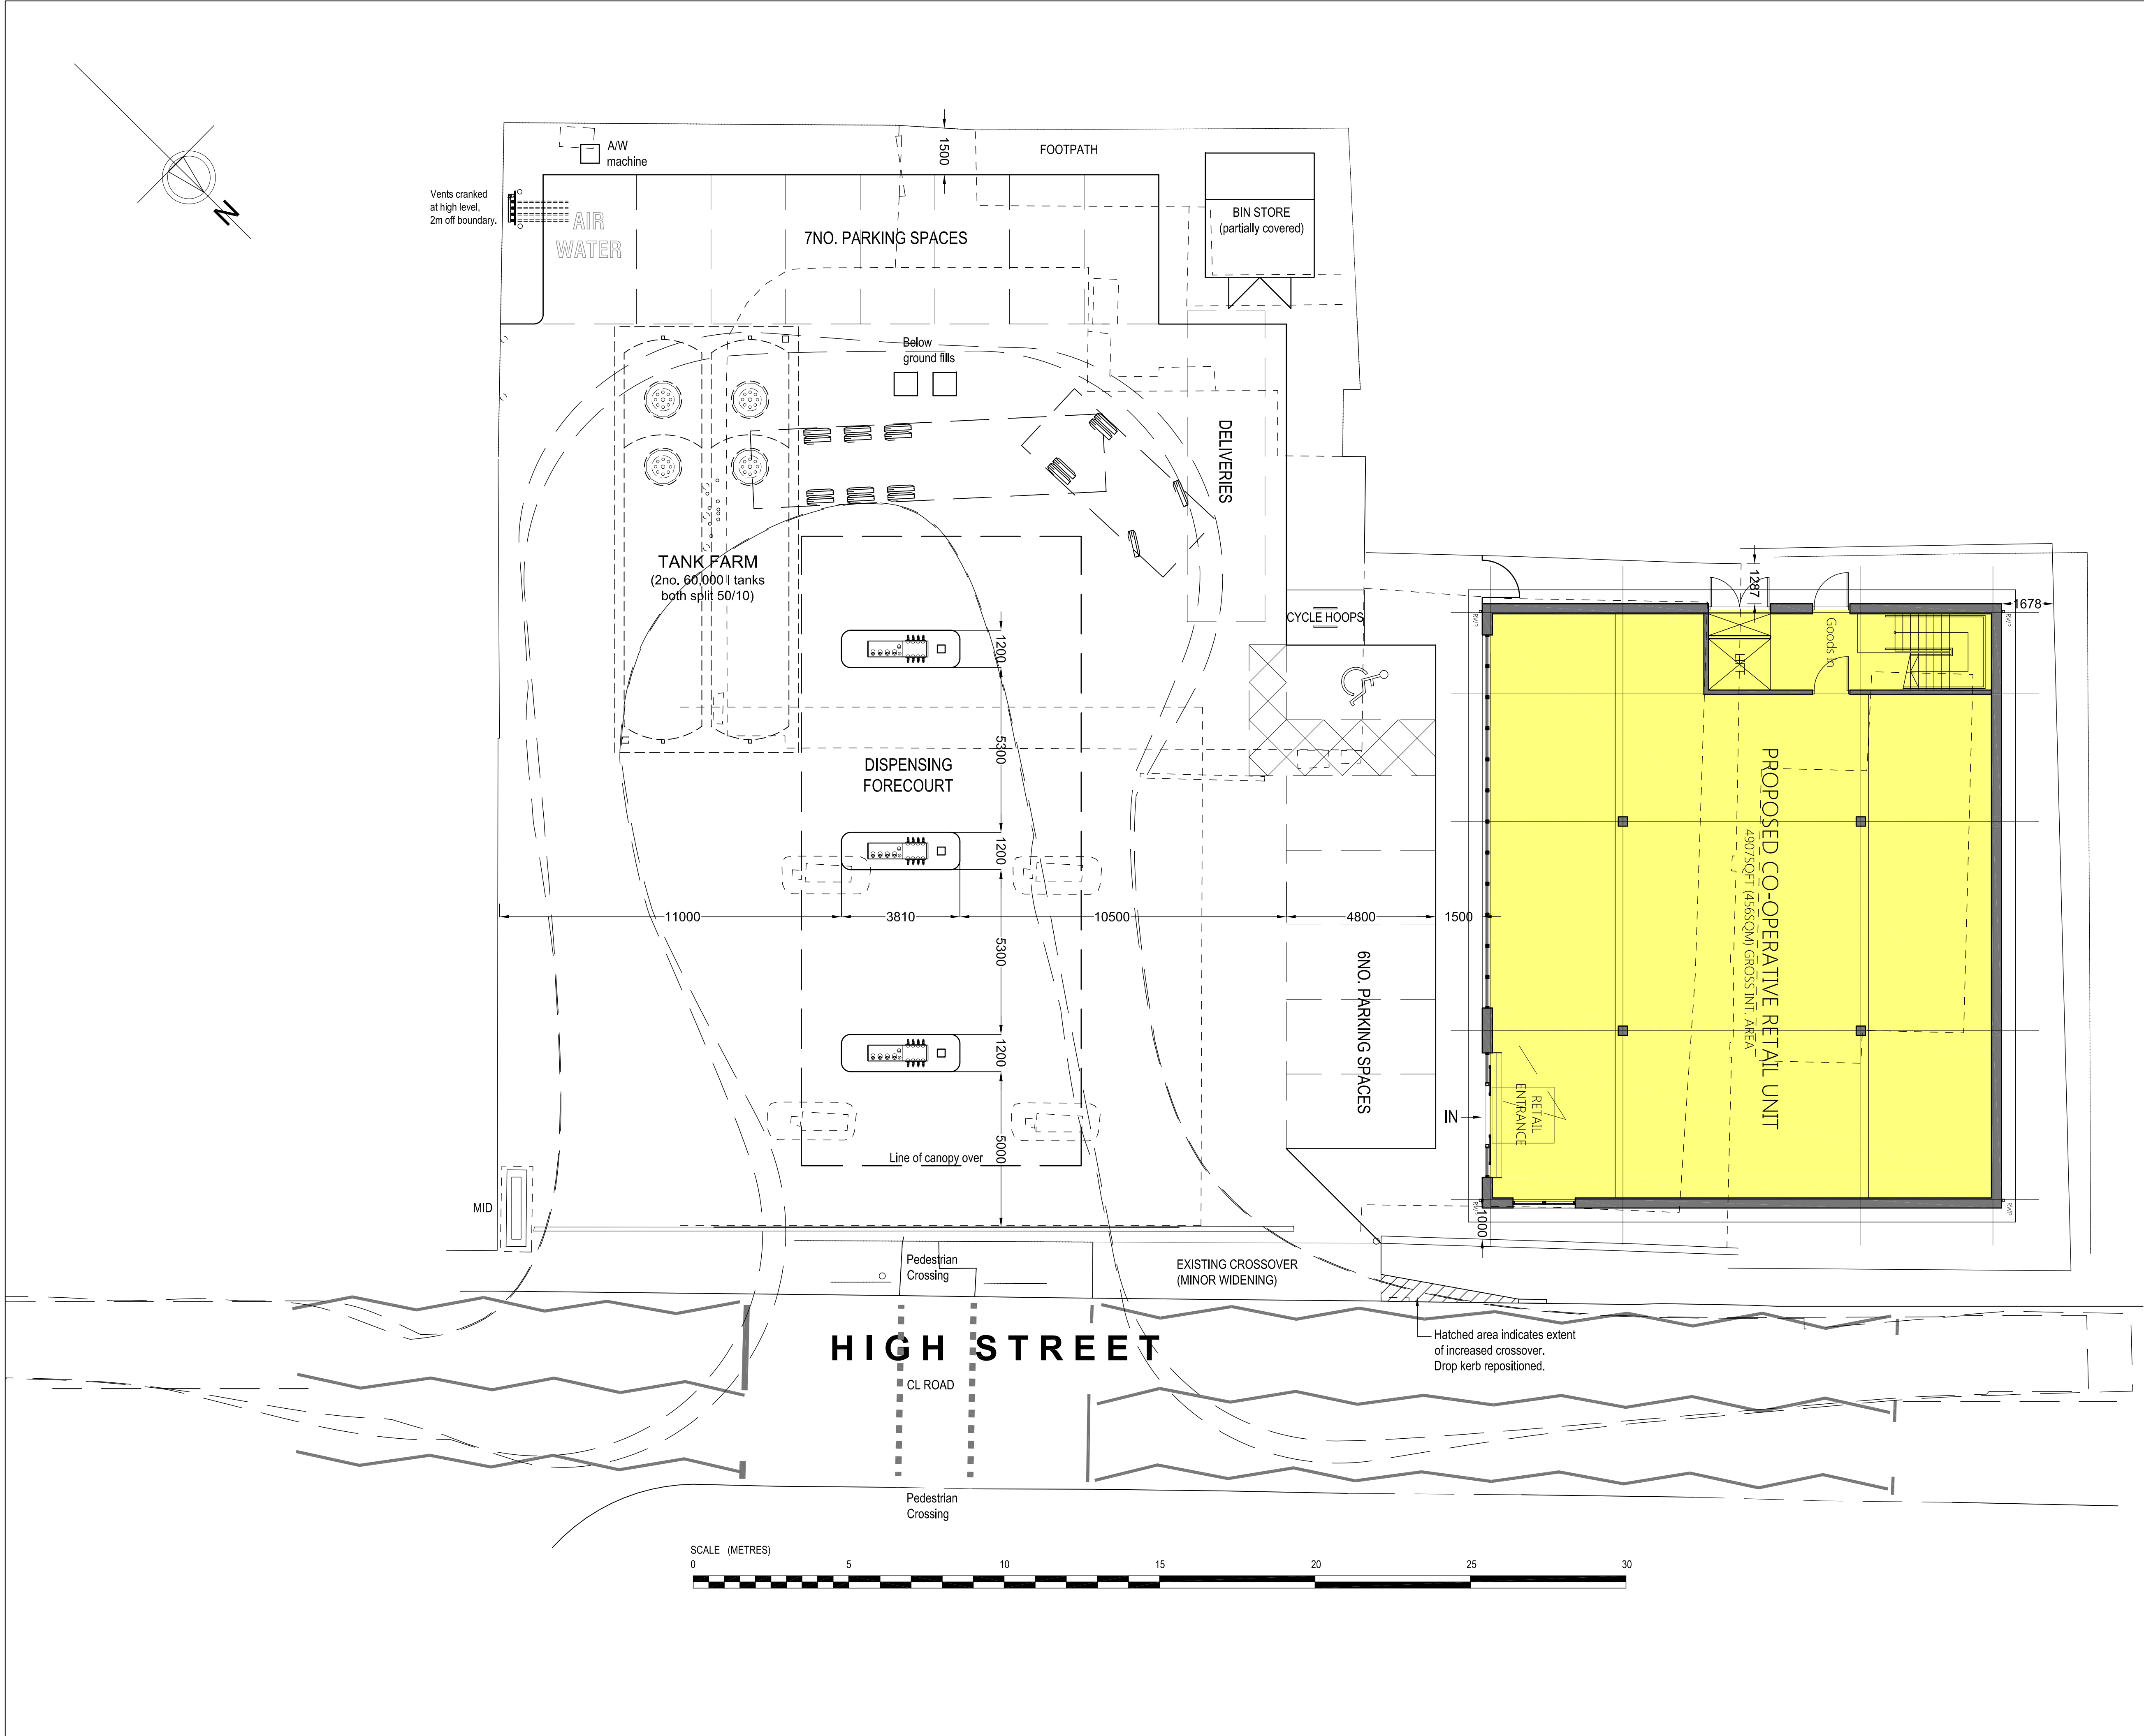

NOTES

Figured dimensions must be taken in preference to scaled dimensions. Contractors, Sub-Contractors and Suppliers must verify all dimensions on site before commencing or preparing shop drawings. All drawings are subject to Copyright.

REVISION		
no.	date	details
A	02/17	Crossover hatching added.
B	04/18	Changes to sales building, bin store, cycle hoops.

ALLAN.B. MATTHEWS A.R.I.B.A.



37 Fore Street,
Bovey Tracey, Devon
TQ13 9AD
Tel : (01626) 833727
Fax : (01626) 833102
enquiries@allanbmattthews.co.uk
www.allanbmattthews.co.uk

The **co-operative**

CLIENT

WILLIAMS SOUTHERN LIMITED
Building & Civil Engineering Contractors

Ashleigh Way
Langage Business Park
Plymouth PL7 5JX

Tel: 01752 201300
Fax: 01752 201399
Email: mail@williamsbuild.com
Web: www.williamsbuild.com

JOB

CO-OP Coedpoeth
High Street
Wrexham
Clwyd
LL11 3UF

DRAWING TITLE

FEASIBILITY
OPTION 2 - TRACK A

M:\2206\2206-Feasibility.dwg	
drawn by: EH	date: 01/2017
checked by:	date:
Scale: 1:100 @ A1 1:200 @ A3	Type:
ABM Job No. 2207	Drwg. No. 02-A/F
Revision: B	