


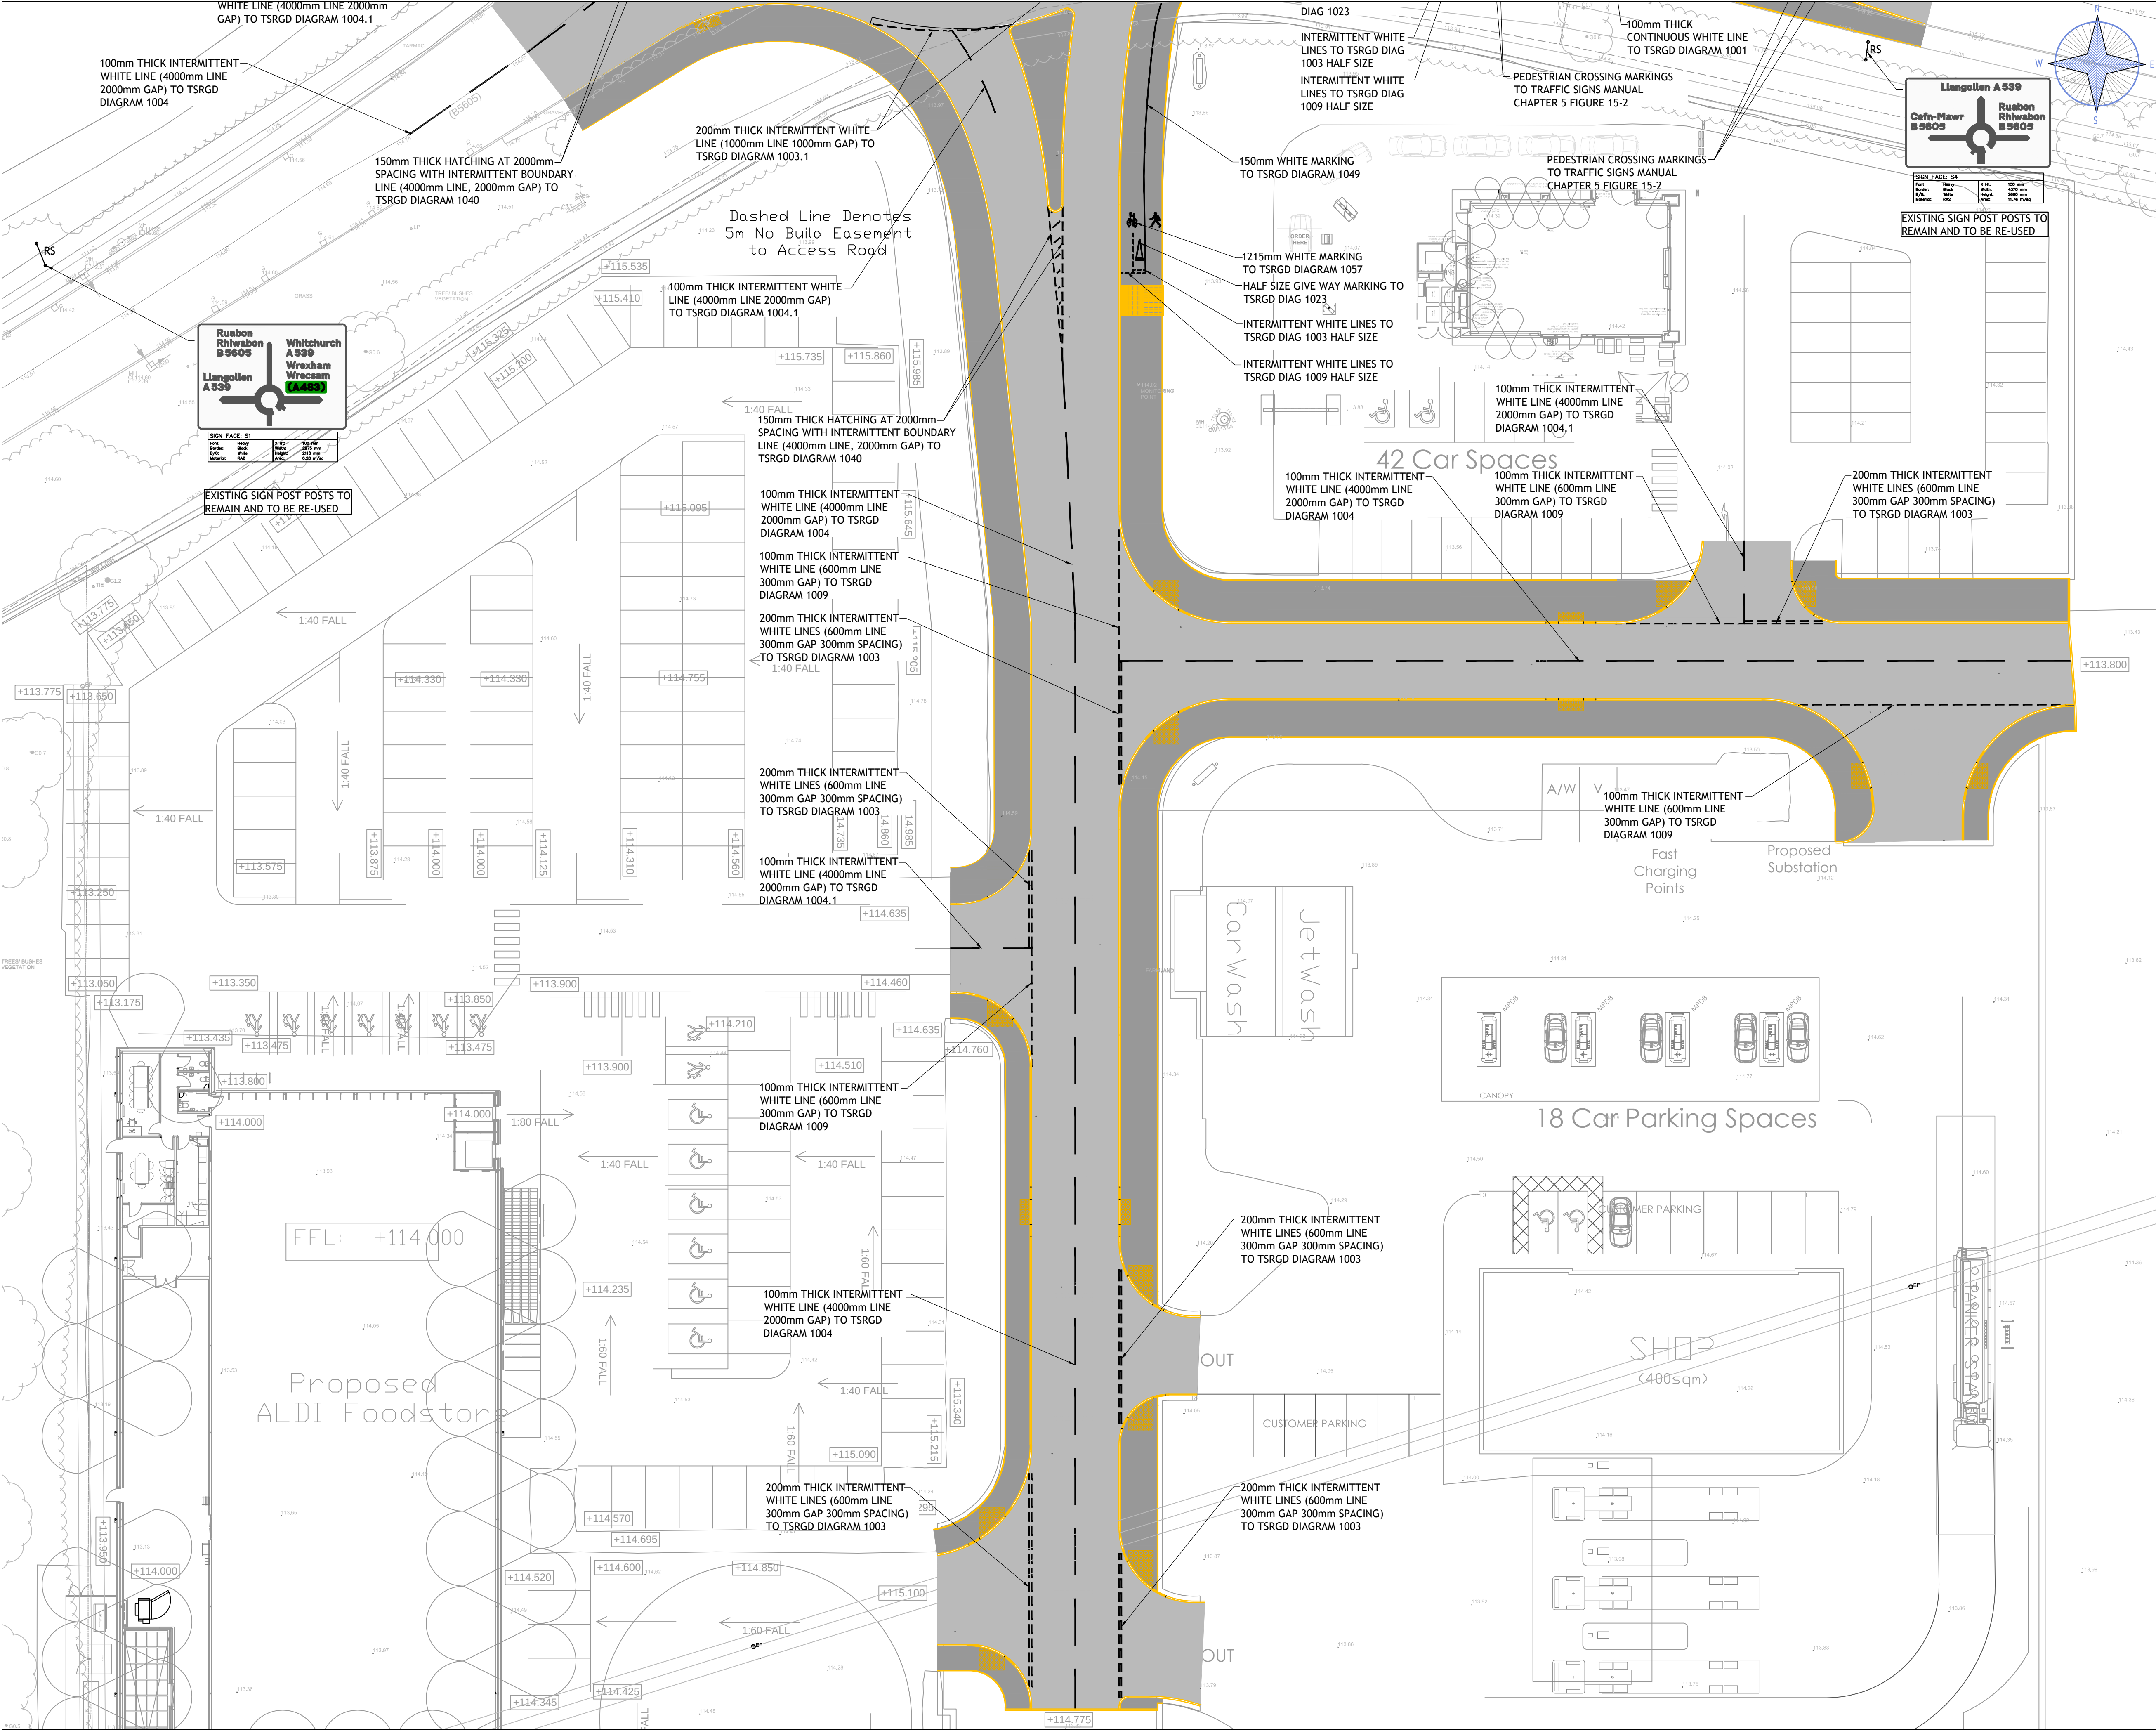

DO NOT SCALE

NOTES

THIS DRAWING IS TO BE READ IN CONJUNCTION WITH ALL OTHER RELEVANT ARCHITECTS, ENGINEERS AND SPECIALISTS DRAWINGS TOGETHER WITH THE APPROPRIATE SPECIFICATION.

IT IS THE CONTRACTOR'S RESPONSIBILITY TO CHECK ALL DIMENSIONS ON SITE. DIMENSIONS MUST NOT BE SCALED FROM THIS DRAWING. ANY DISCREPANCIES TO BE BROUGHT TO THE IMMEDIATE ATTENTION OF THE ARCHITECT IN WRITING.

ALL DIMENSIONS ARE IN MILLIMETRES, UNLESS NOTED OTHERWISE. ALL LEVELS ARE IN METRES, UNLESS NOTED OTHERWISE.

LEGEND

- ROAD MARKINGS**
- WHITE ROAD MARKINGS TO BE CLASS R2 100 MCD/M2/LUX THERMOPLASTIC SCREED TO TRAFFIC SIGNS REGULATIONS AND GENERAL DIRECTIONS DIAGRAM REFERENCE
- YELLOW ROAD MARKINGS TO BE CLASS R1 80 MCD/M2/LUX THERMOPLASTIC SCREED TO TRAFFIC SIGNS REGULATIONS AND GENERAL DIRECTIONS DIAGRAM REFERENCE
- TRAFFIC SIGNS**
- ALL SIGNS TO BE TO TRAFFIC SIGNS REGULATIONS AND GENERAL DIRECTIONS AND TO BE CLASS RA2 (12899-1:2007) REFLECTIVITY
- SIGN PLATES SHOULD BE SET OUT SO THAT THEY ARE NO CLOSER THAN 450mm TO THE CARRIAGEWAY AND A MINIMUM MOUNT HEIGHT OF 2.3m

P1	27.04.18	LAD	ISSUED FOR INFORMATION	MCH	PJB
REV	DATE	BY	DESCRIPTION	CHK	APD

DRAWING STATUS: PRELIMINARY

Tier Consult Ltd.
Richmond House,
Sandpiper Court,
Chester Business Park,
Chester,
CH4 9QZ

Telephone: 01244 684900
Fax: 01244 684901
Email: info@tieruk.com

ARCHITECT: THE HARRIS PARTNERSHIP

PROJECT: PROPOSED STORE RUABON

TITLE: SIGNS AND MARKINGS 2 OF 2

SCALE @ SIZE: 1:250 on A1	CHECKED: MCH	APPROVED: PJB
CAD FILE:	DESIGN/DRAWN: WNL	DATE: APR 18
PROJECT No: T/18/2007	DRAWING No: 65-07.2	REV: P1