



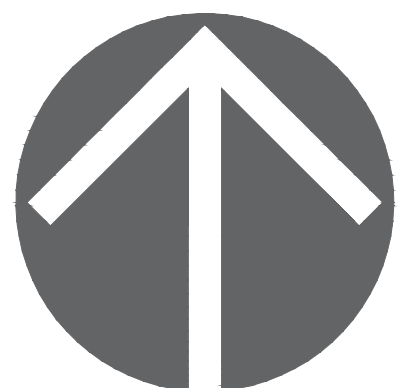

Home Farm Gresford Road, Llay

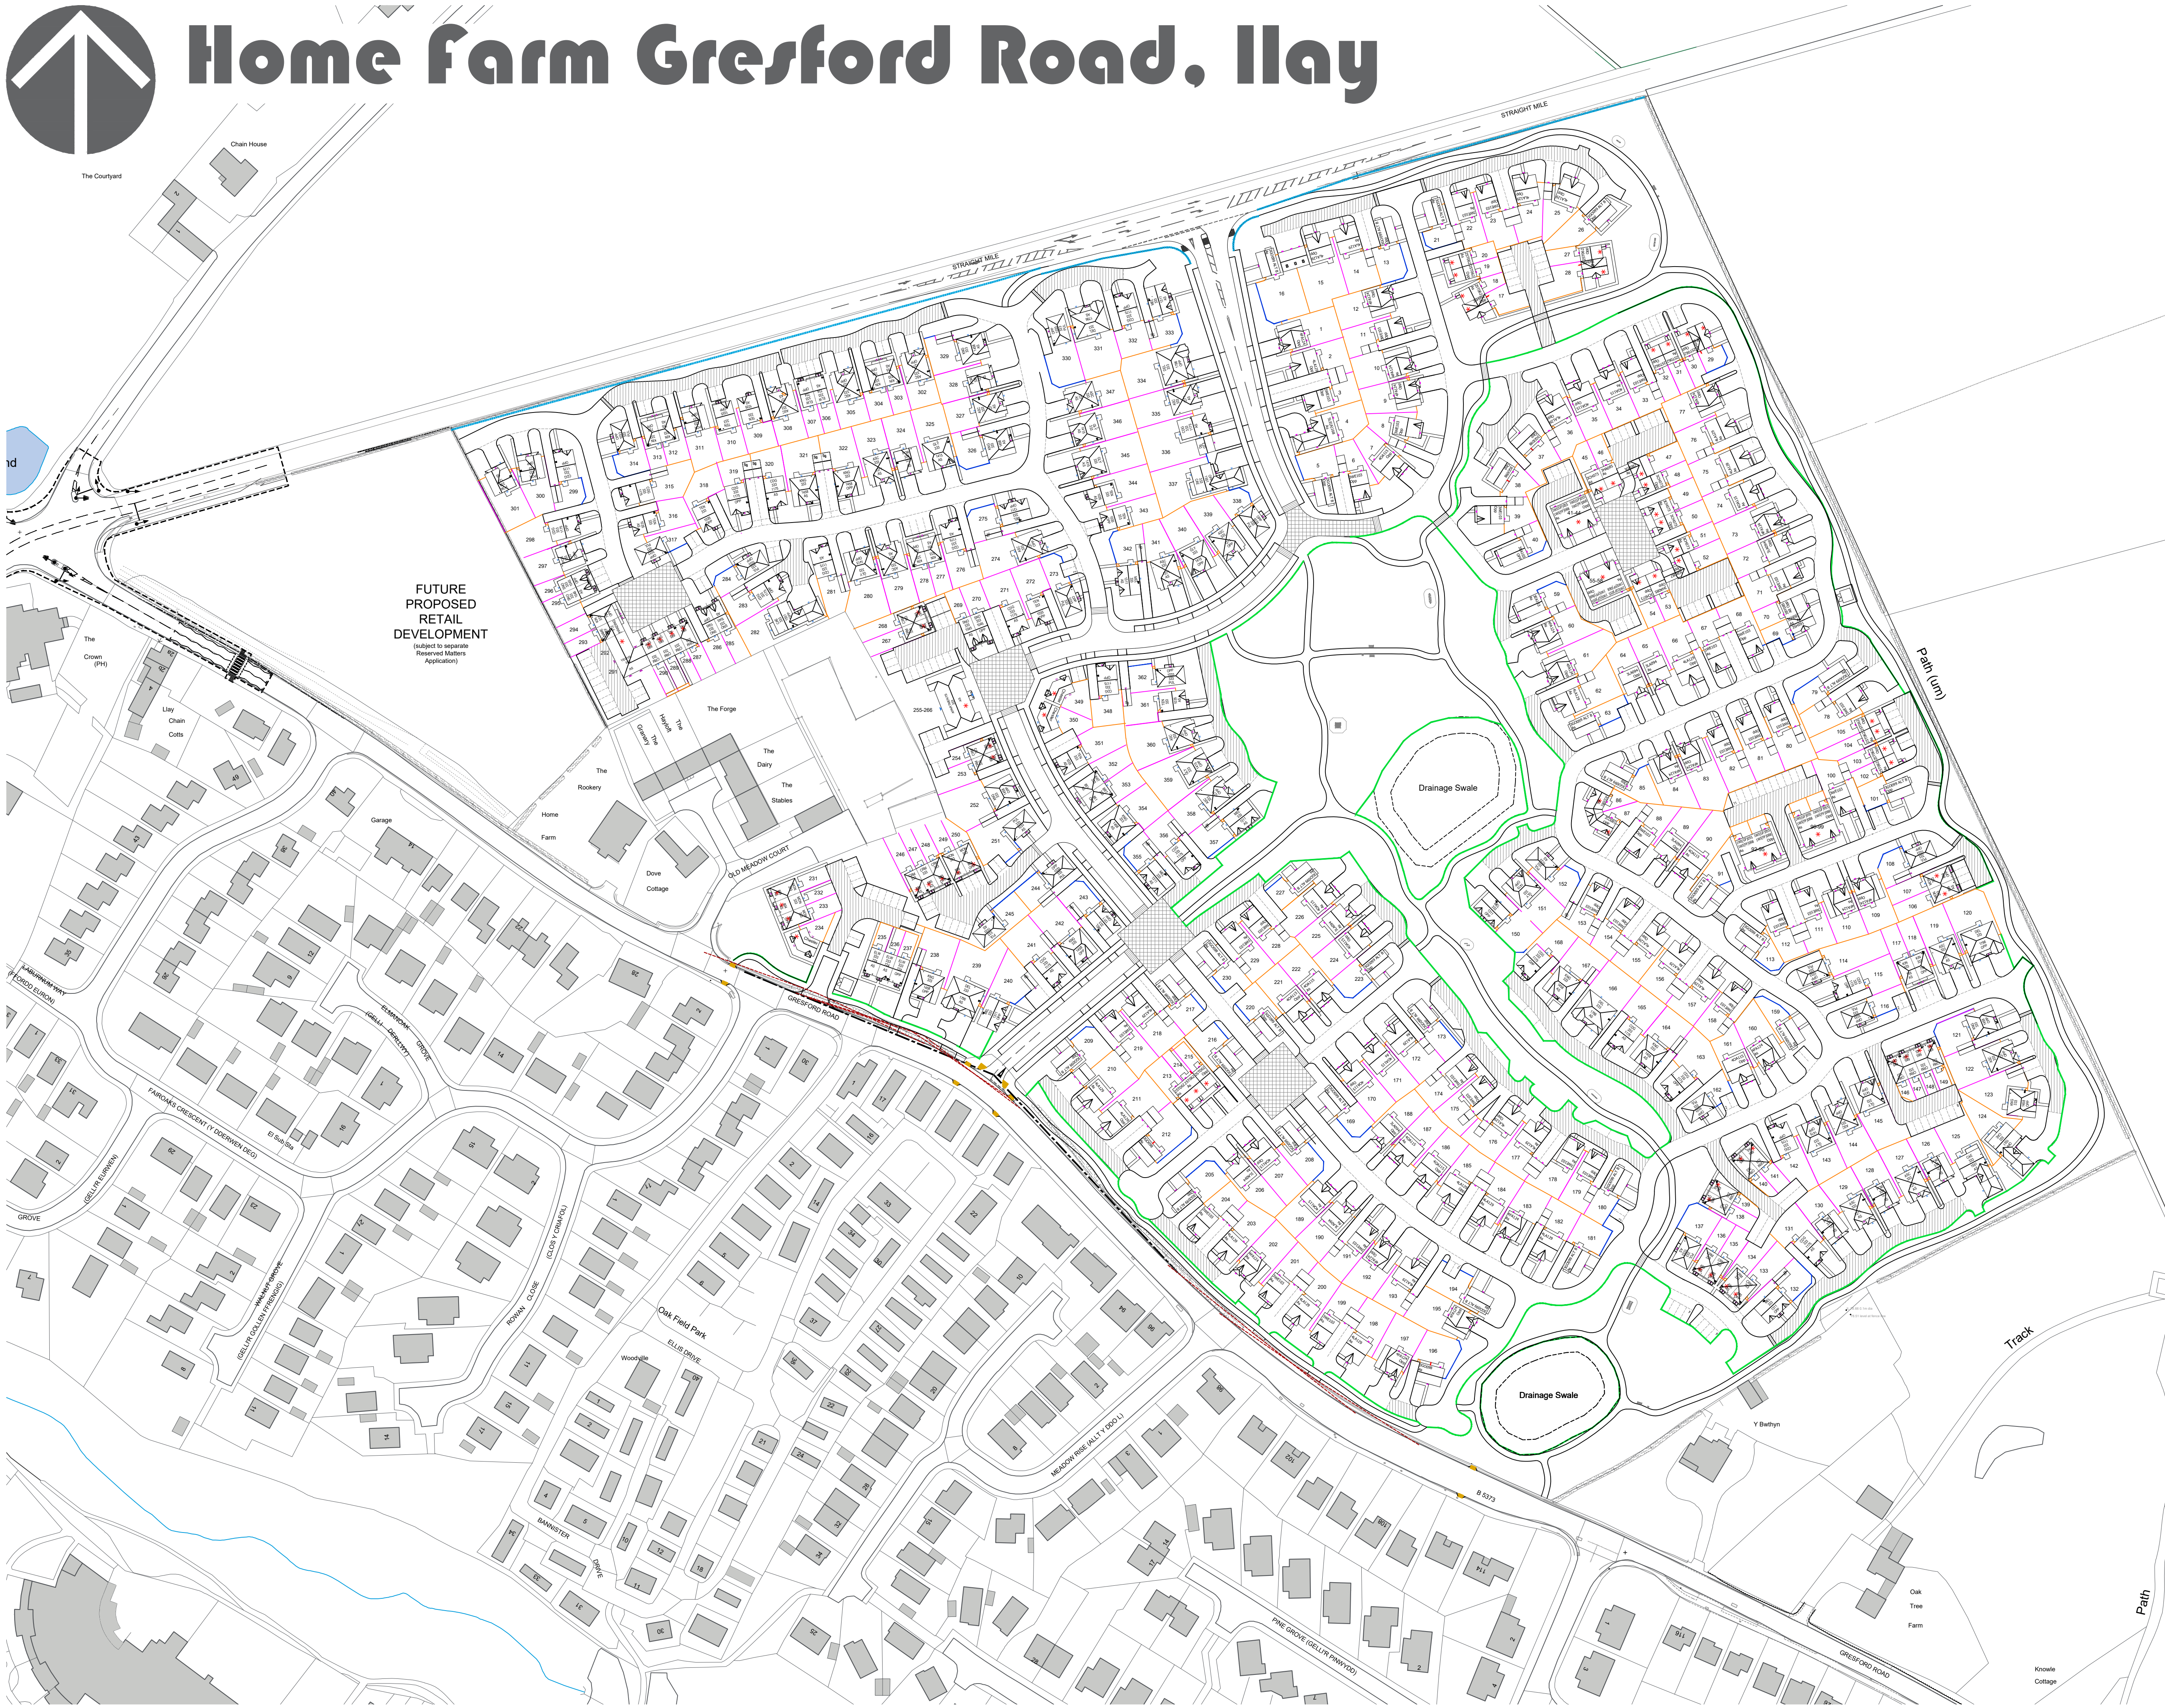

Boundary Treatment Key

- 0.9m post and rail fence
- 1.8m high close boarded fence with gates as required
- 1.8m high brick wall
- 1.2m high Cheshire railing
- 1.2m high hoop top railing
- 0.45m Knee rail fence

ISSUED FOR
PLANNING

1:1000 0 10 20 30 50m

Client			
ANWYL Bellway thoughtful homes			
Project			
Home Farm, Gresford Road Llay			
Drawing Title			
Boundary Treatment Plan			
Drawn by	RH	Checked by	JNL
Status	Planning	Scale @ A1	November 2017
Job no.	AH085	Dwg no.	BT01
Rev.		Rev.	C
Aslie Planning & Design Limited			
The Steam Mill, Steam Mill Street, Chester, CH3 5AN			
01244 886644			
info@astlepd.co.uk			
www.astlepd.co.uk			
This drawing is the copyright © of Aslie Planning & Design Ltd and shall not be altered, copied, photographed or reproduced in any way without the written authority of Aslie Planning & Design Ltd.			