
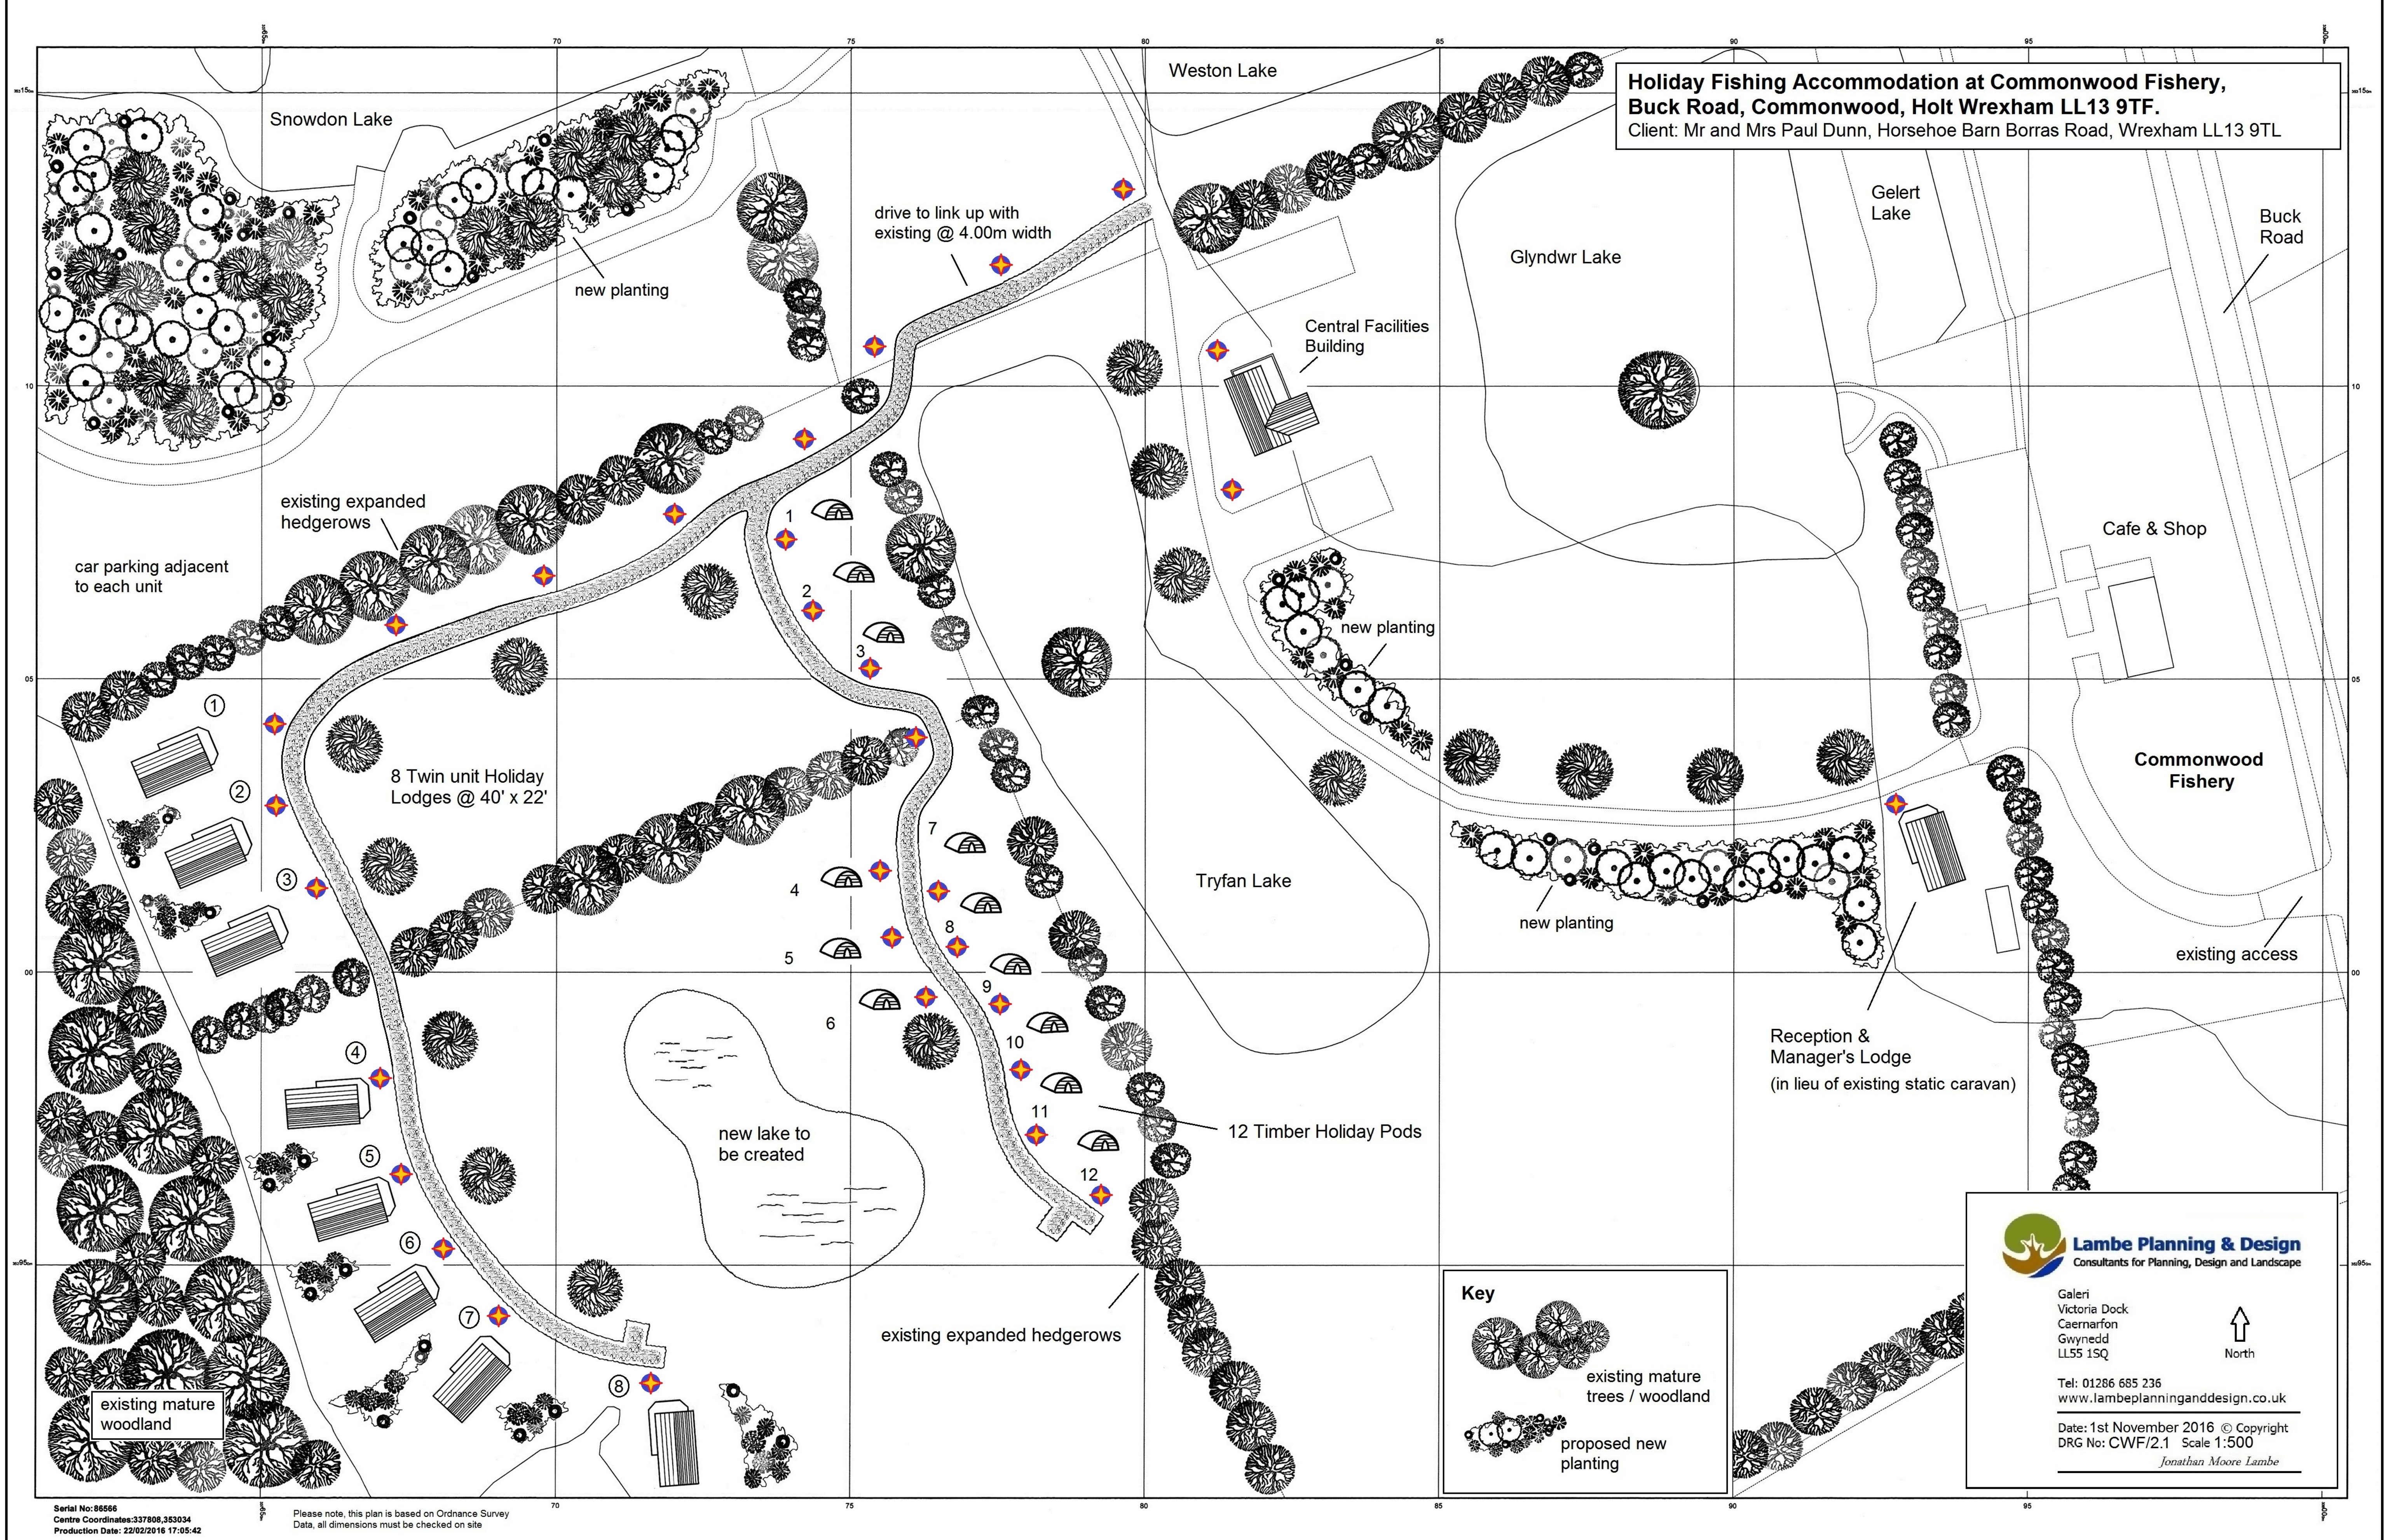


External Bollard Lighting Scheme
The Lighting scheme utilises low level bollard lighting with the emphasis on background illumination for safety and way marking rather than full illumination. Lighting is therefore restricted to a Low Level Bollard outside each unit with the remainder of the drive way-marked with a bollard at approximately 25 metre intervals. Bollard locations are identified as

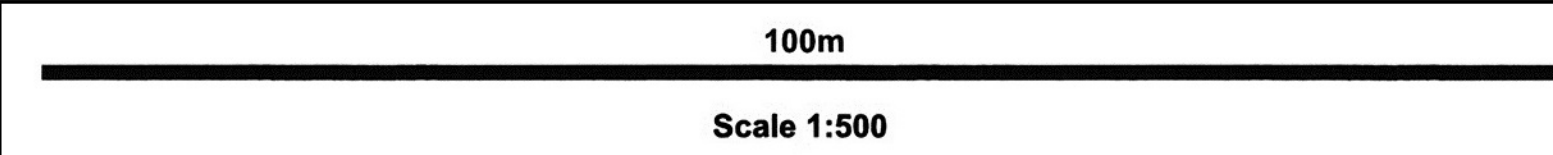

Key

- existing mature trees / woodland
- proposed new planting

Lambe Planning & Design
Consultants for Planning, Design and Landscape

Galeri
Victoria Dock
Caernarfon
Gwynedd
LL55 1SQ

Tel: 01286 685 236
www.lambeplanninganddesign.co.uk

Date: 1st November 2016 © Copyright
DRG No: CWF/2.1 Scale 1:500
Jonathan Moore Lambe

North