


Information taken from:
Connect Consulting dwg ref: 12082-010 Rev B
NRAP dwg Ref: 2500-OP-20- revE

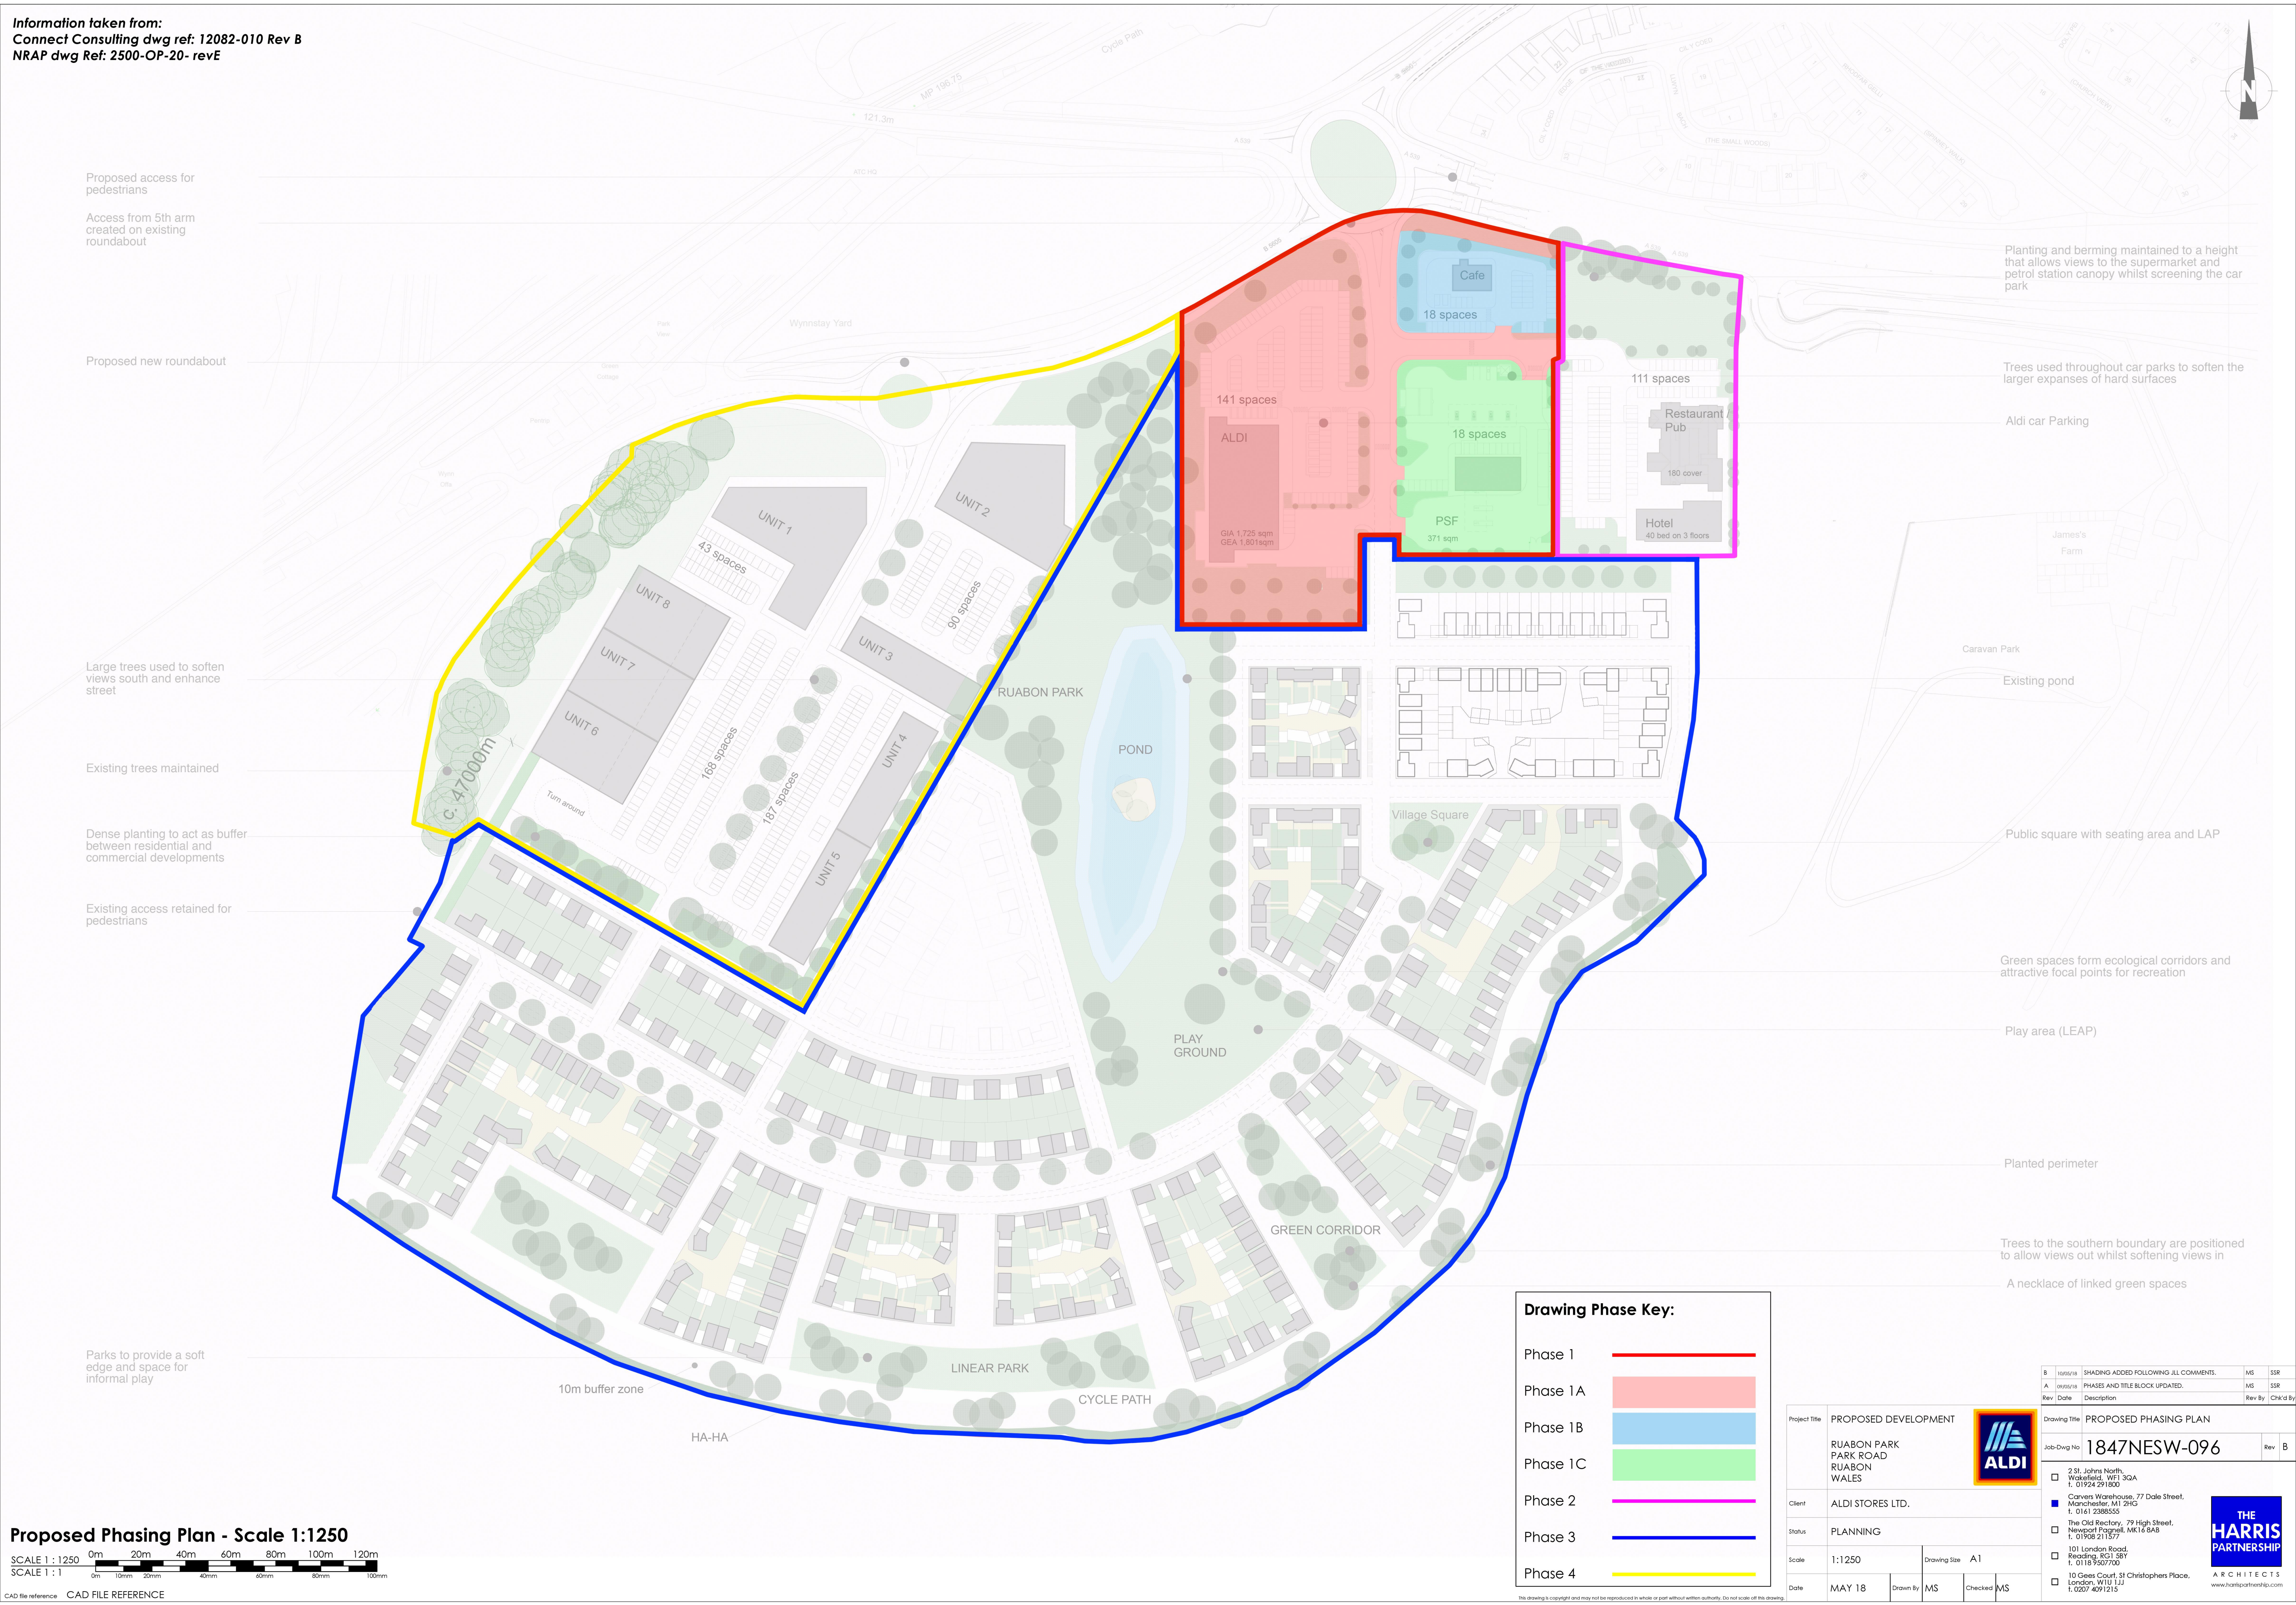

Proposed Phasing Plan - Scale 1:1250
SCALE 1 : 1250 0m 20m 40m 60m 80m 100m 120m
SCALE 1 : 1 0m 10mm 20mm 40mm 60mm 80mm 100mm 120mm

CAD file reference CAD FILE REFERENCE

Drawing Phase Key:

- Phase 1
- Phase 1A
- Phase 1B
- Phase 1C
- Phase 2
- Phase 3
- Phase 4

Project Title	PROPOSED DEVELOPMENT
	RUABON PARK PARK ROAD RUABON WALES
Client	ALDI STORES LTD.
Status	PLANNING
Scale	1:1250
Date	MAY 18



Drawing Title	PROPOSED PHASING PLAN
Job-Dwg No	1847NESW-096
Rev	B
	☐ 2 St. Johns North, Wakefield, WF1 3GA t. 01924 291860
	☒ Carvers Warehouse, 77 Dale Street, Manchester, M1 2HG t. 0161 2388555
	☐ The Old Rectory, 79 High Street, Newport Pagnell, MK16 6AB t. 01908 211577
	☐ 101 London Road, Reading, RG1 3BY t. 0118 9507700
	☐ 10 Gees Court, 51 Christophers Place, London, W1U 1JJ t. 0207 4091215



This drawing is copyright and may not be reproduced in whole or part without written authority. Do not scale off this drawing.