
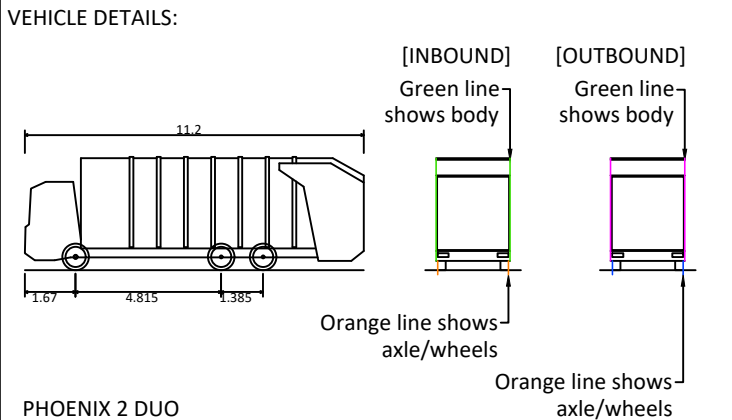


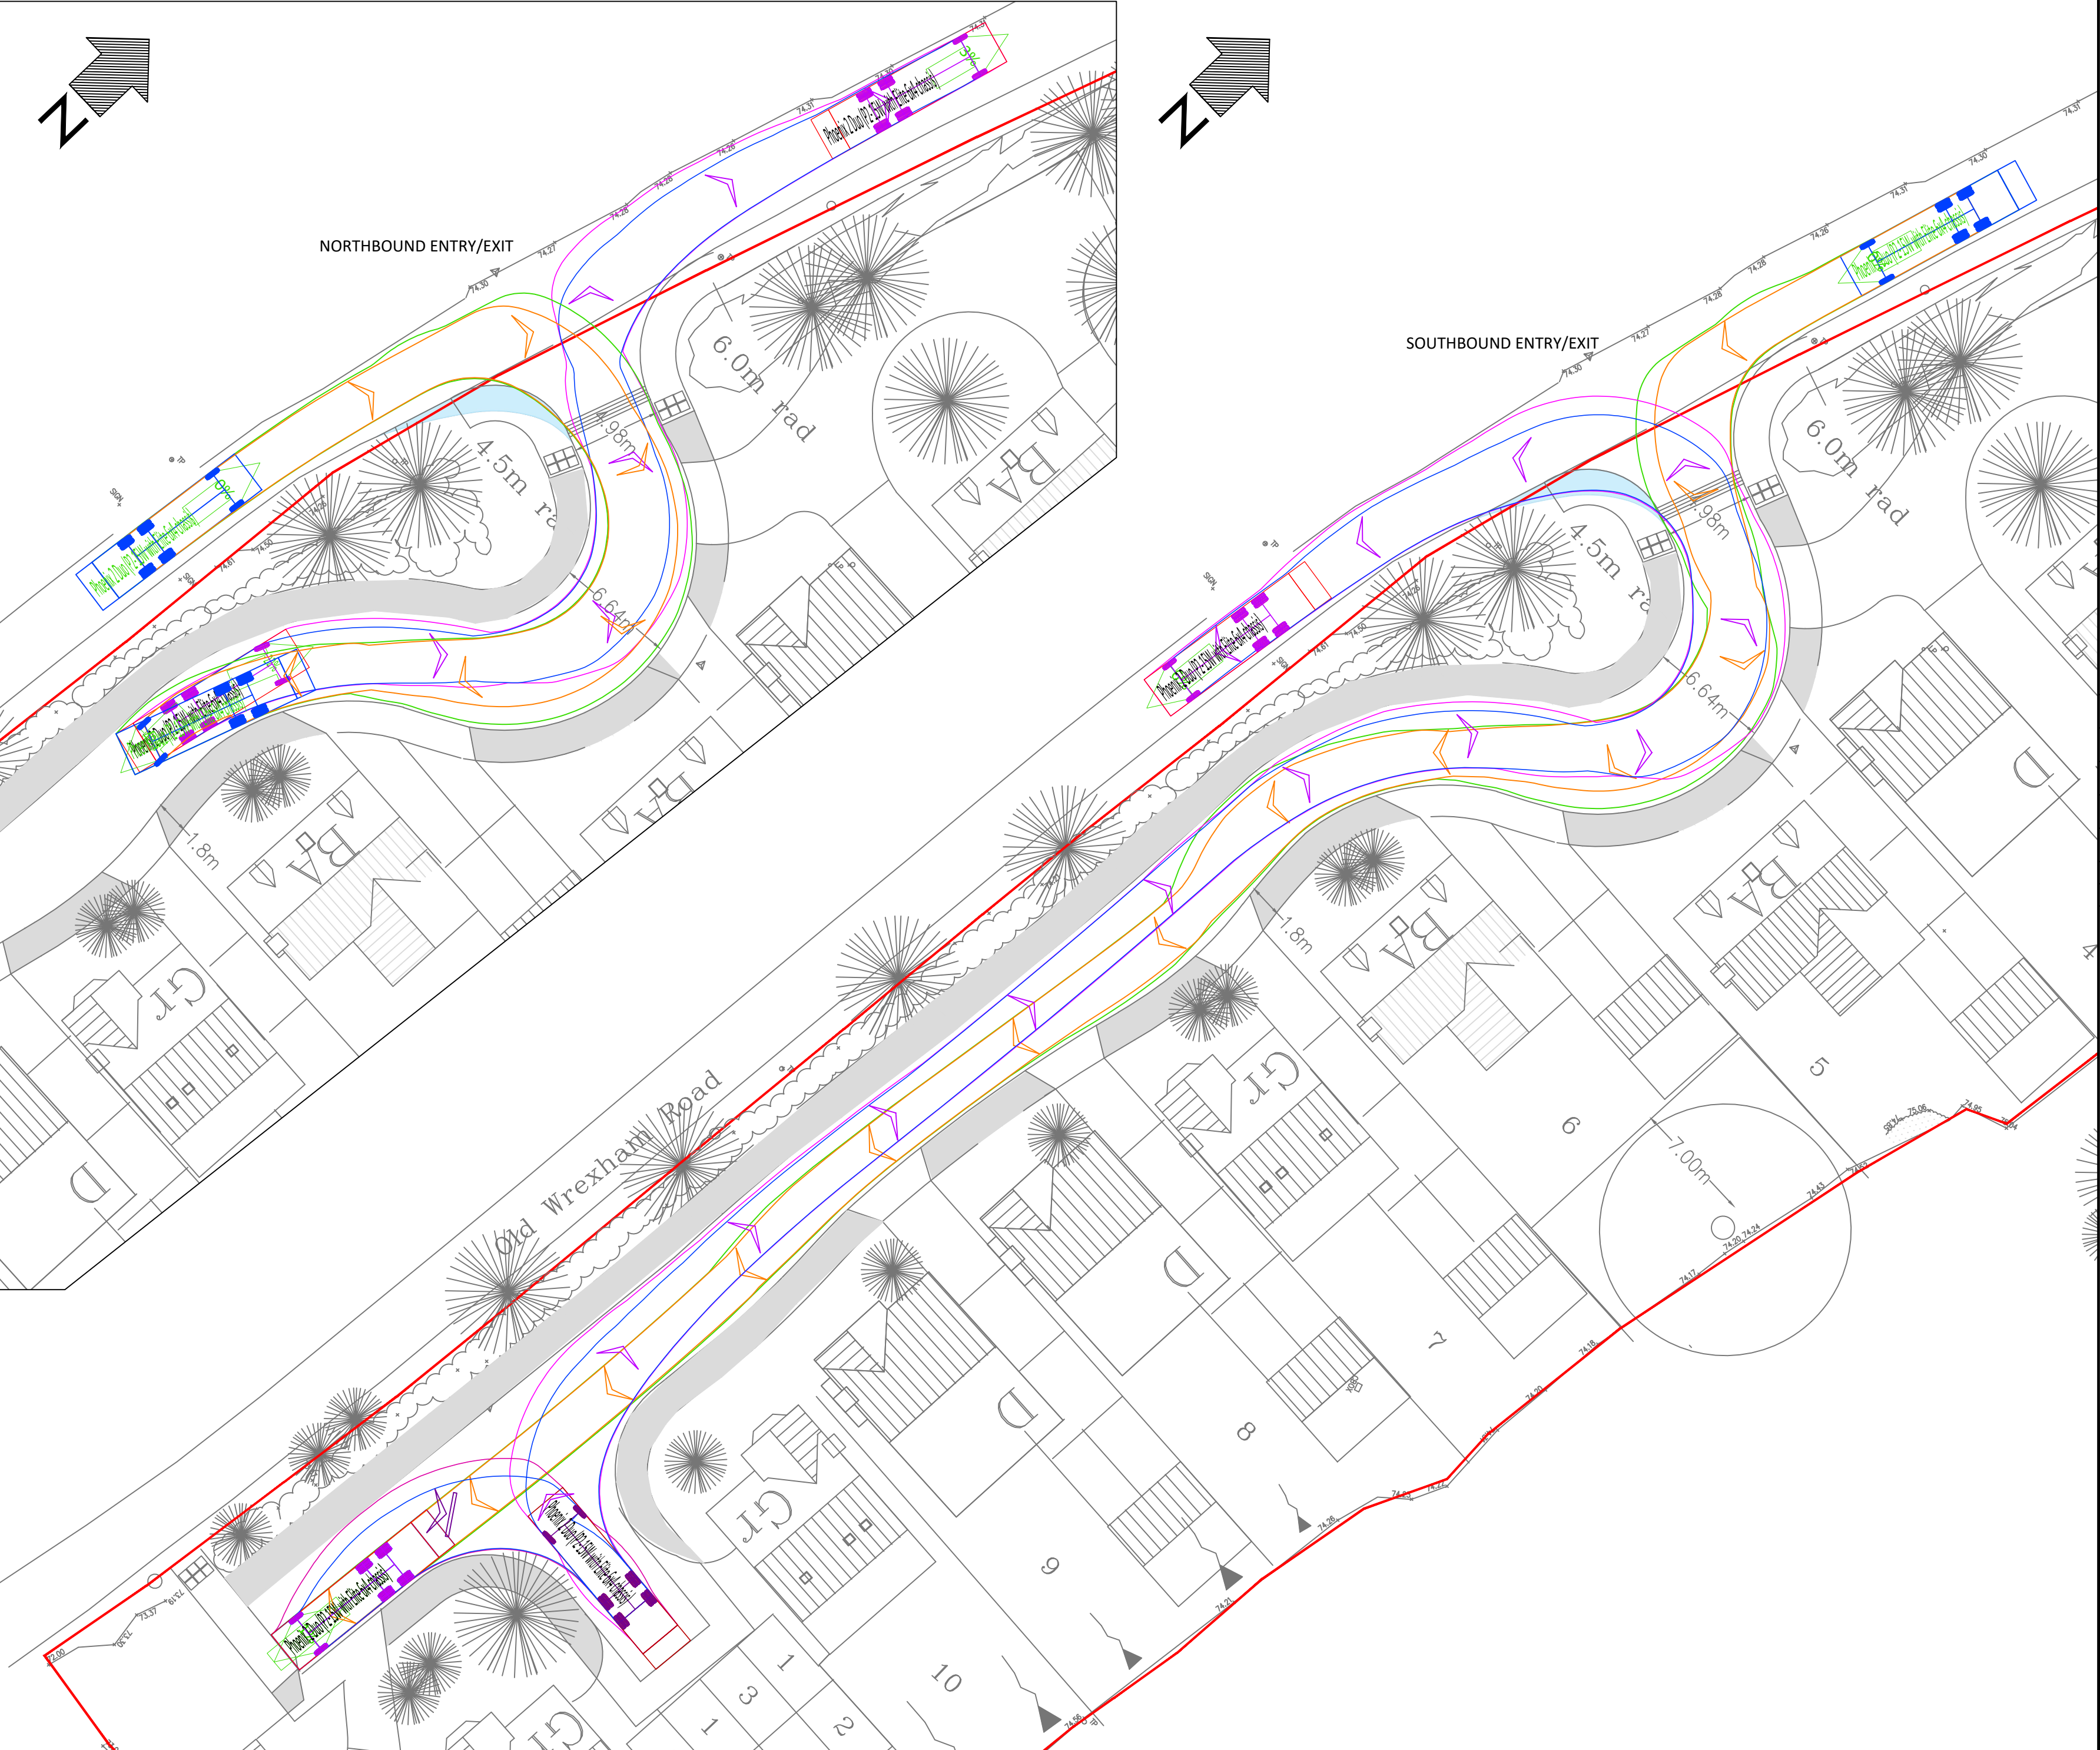

PHOENIX 2 DUO
(P2-15W WITH ELITE 6X4 CHASSIS)

Overall Length	11.200m
Overall Width	2.530m
Overall Body Height	3.751m
Min Body Ground Clearance	0.304m
Track Width	2.500m
Lock to Lock Time	4.00s
Kerb to Kerb Turning Radius	9.500m

Design speed 5kph for all Forward movements
Design speed 2.5kph for all Reverse movements

AREA NEEDED FOR VEHICLE MANOEUVRE

LAYOUT HAS BEEN PROVIDED BY KANE DESIGN DRAWING. NO. 1332- IN-2018-04-12 PLANNING LAYOUT 4 REV E. CAD PRECISION LTD SHALL NOT BE LIABLE FOR ANY INACCURACIES OR DEFICIENCIES.

A	11/05/18	LAYOUT & TRACKING UPDATED	AS	AK	AK
-	12/04/18	ORIGINAL ISSUE	AS	AK	AK
Rev	Date	Description	Drm	Chk	App

This drawing has been specifically prepared to meet the requirements of the named client and may contain design and innovative features which differ from conventional design standards.

CAD precision Ltd

W: www.cad-precision.com
E: info@cad-precision.com
T: 01273 661753

Twitter: #CADprecision
Google+, Facebook
Linked-IN

Client				
KANE DESIGN				
Project				
THE OLD CARAVAN SITE, OLD WREXHAM ROAD, GRESFORD, WREXHAM				
Drawing Title				
SWEPT PATH ANALYSIS USING A LARGE REFUSE VEHICLE				
Drawing Status				
FOR INFORMATION				
Drawn AS	Designed AS	Date APR 2018	Scale 1:250	Size A2
Drawing No. 1594-001			Rev A	