




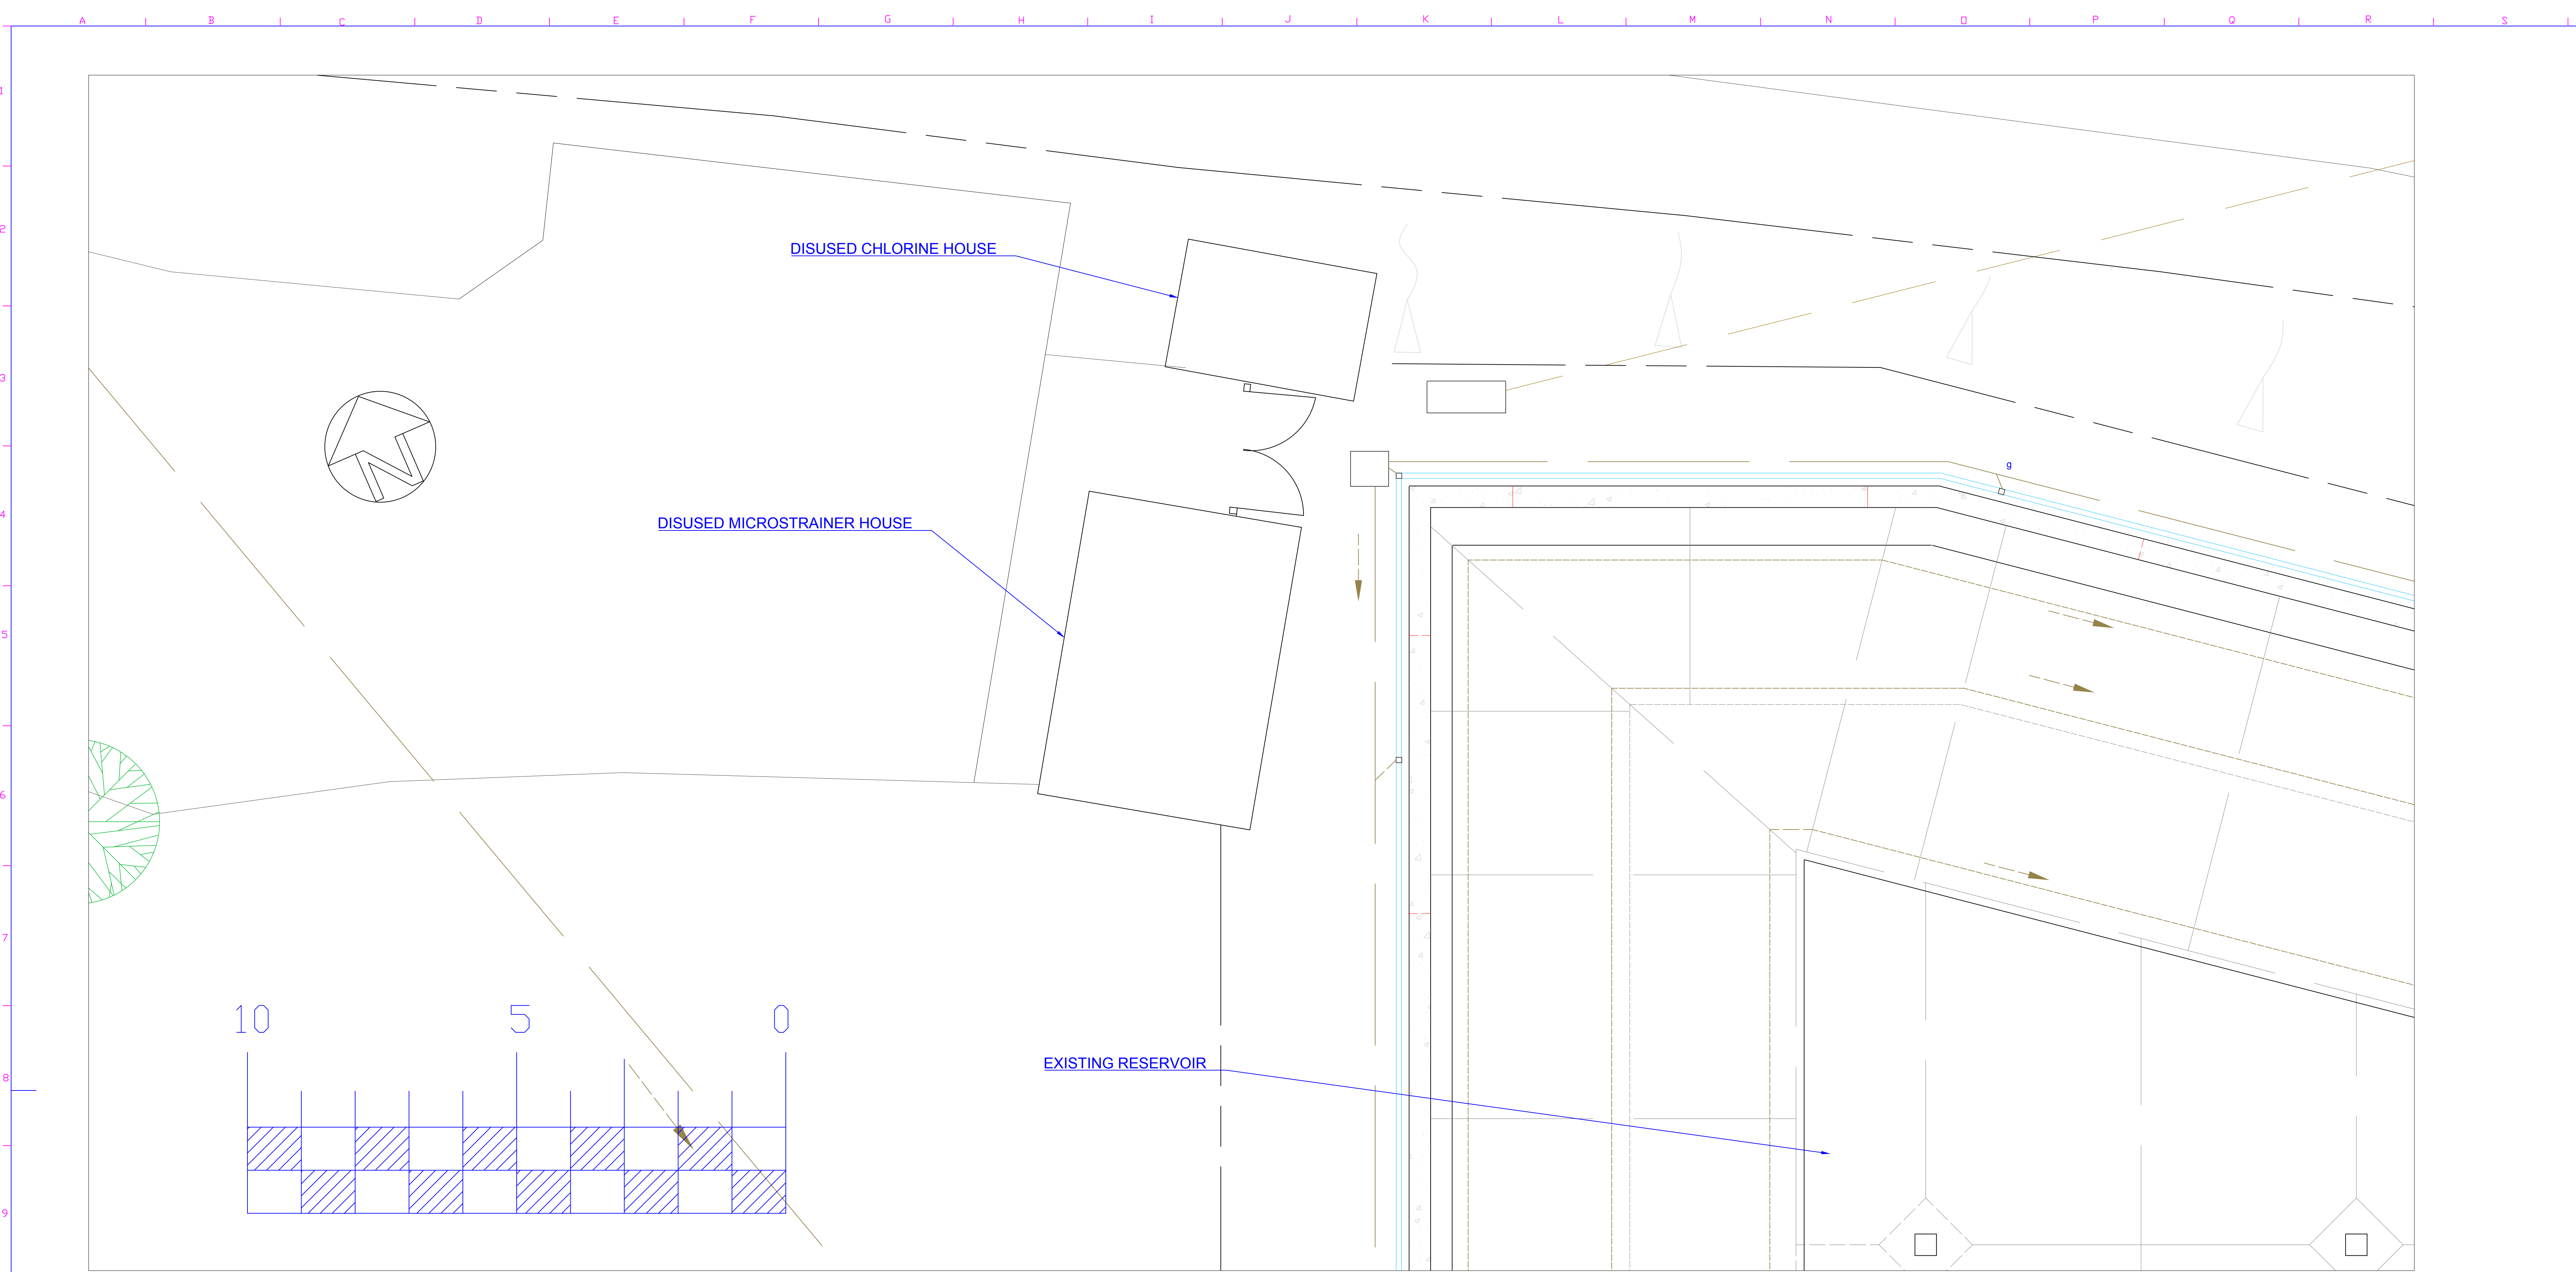

LOCATION PLAN
(SCALE 1:50)

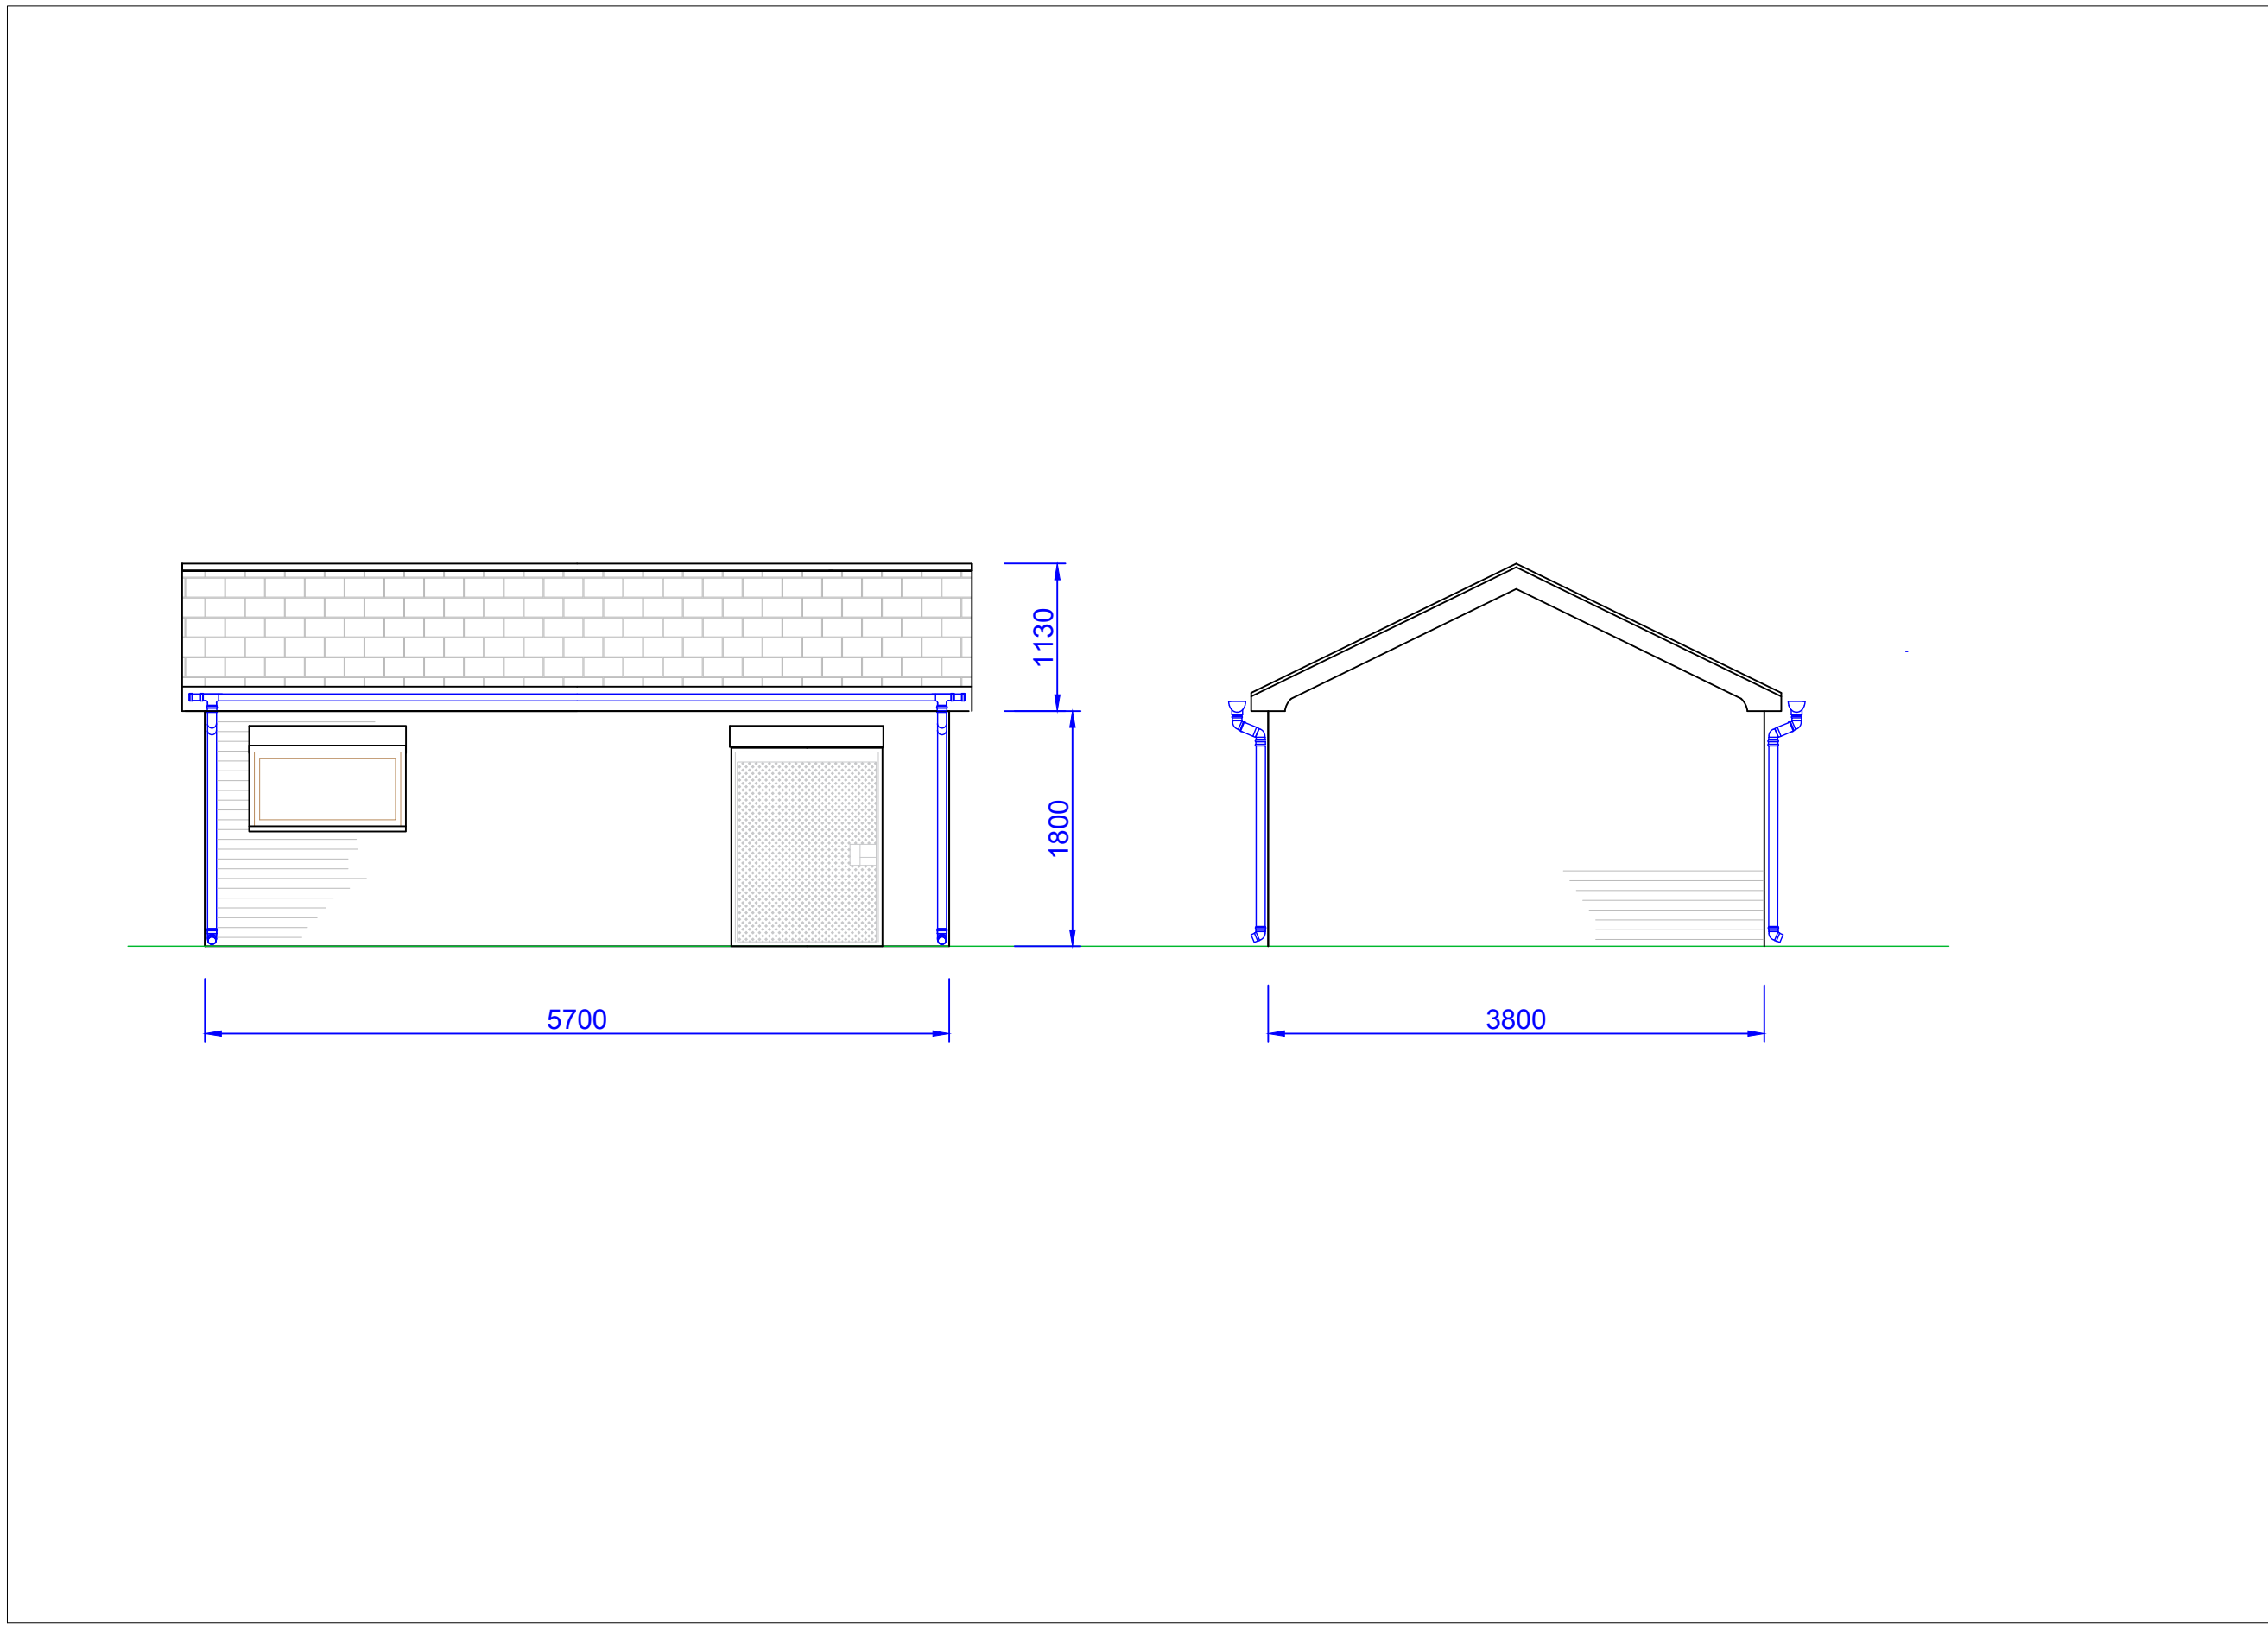

DISUED MICROTRAINER HOUSE
(SCALE 1:50)

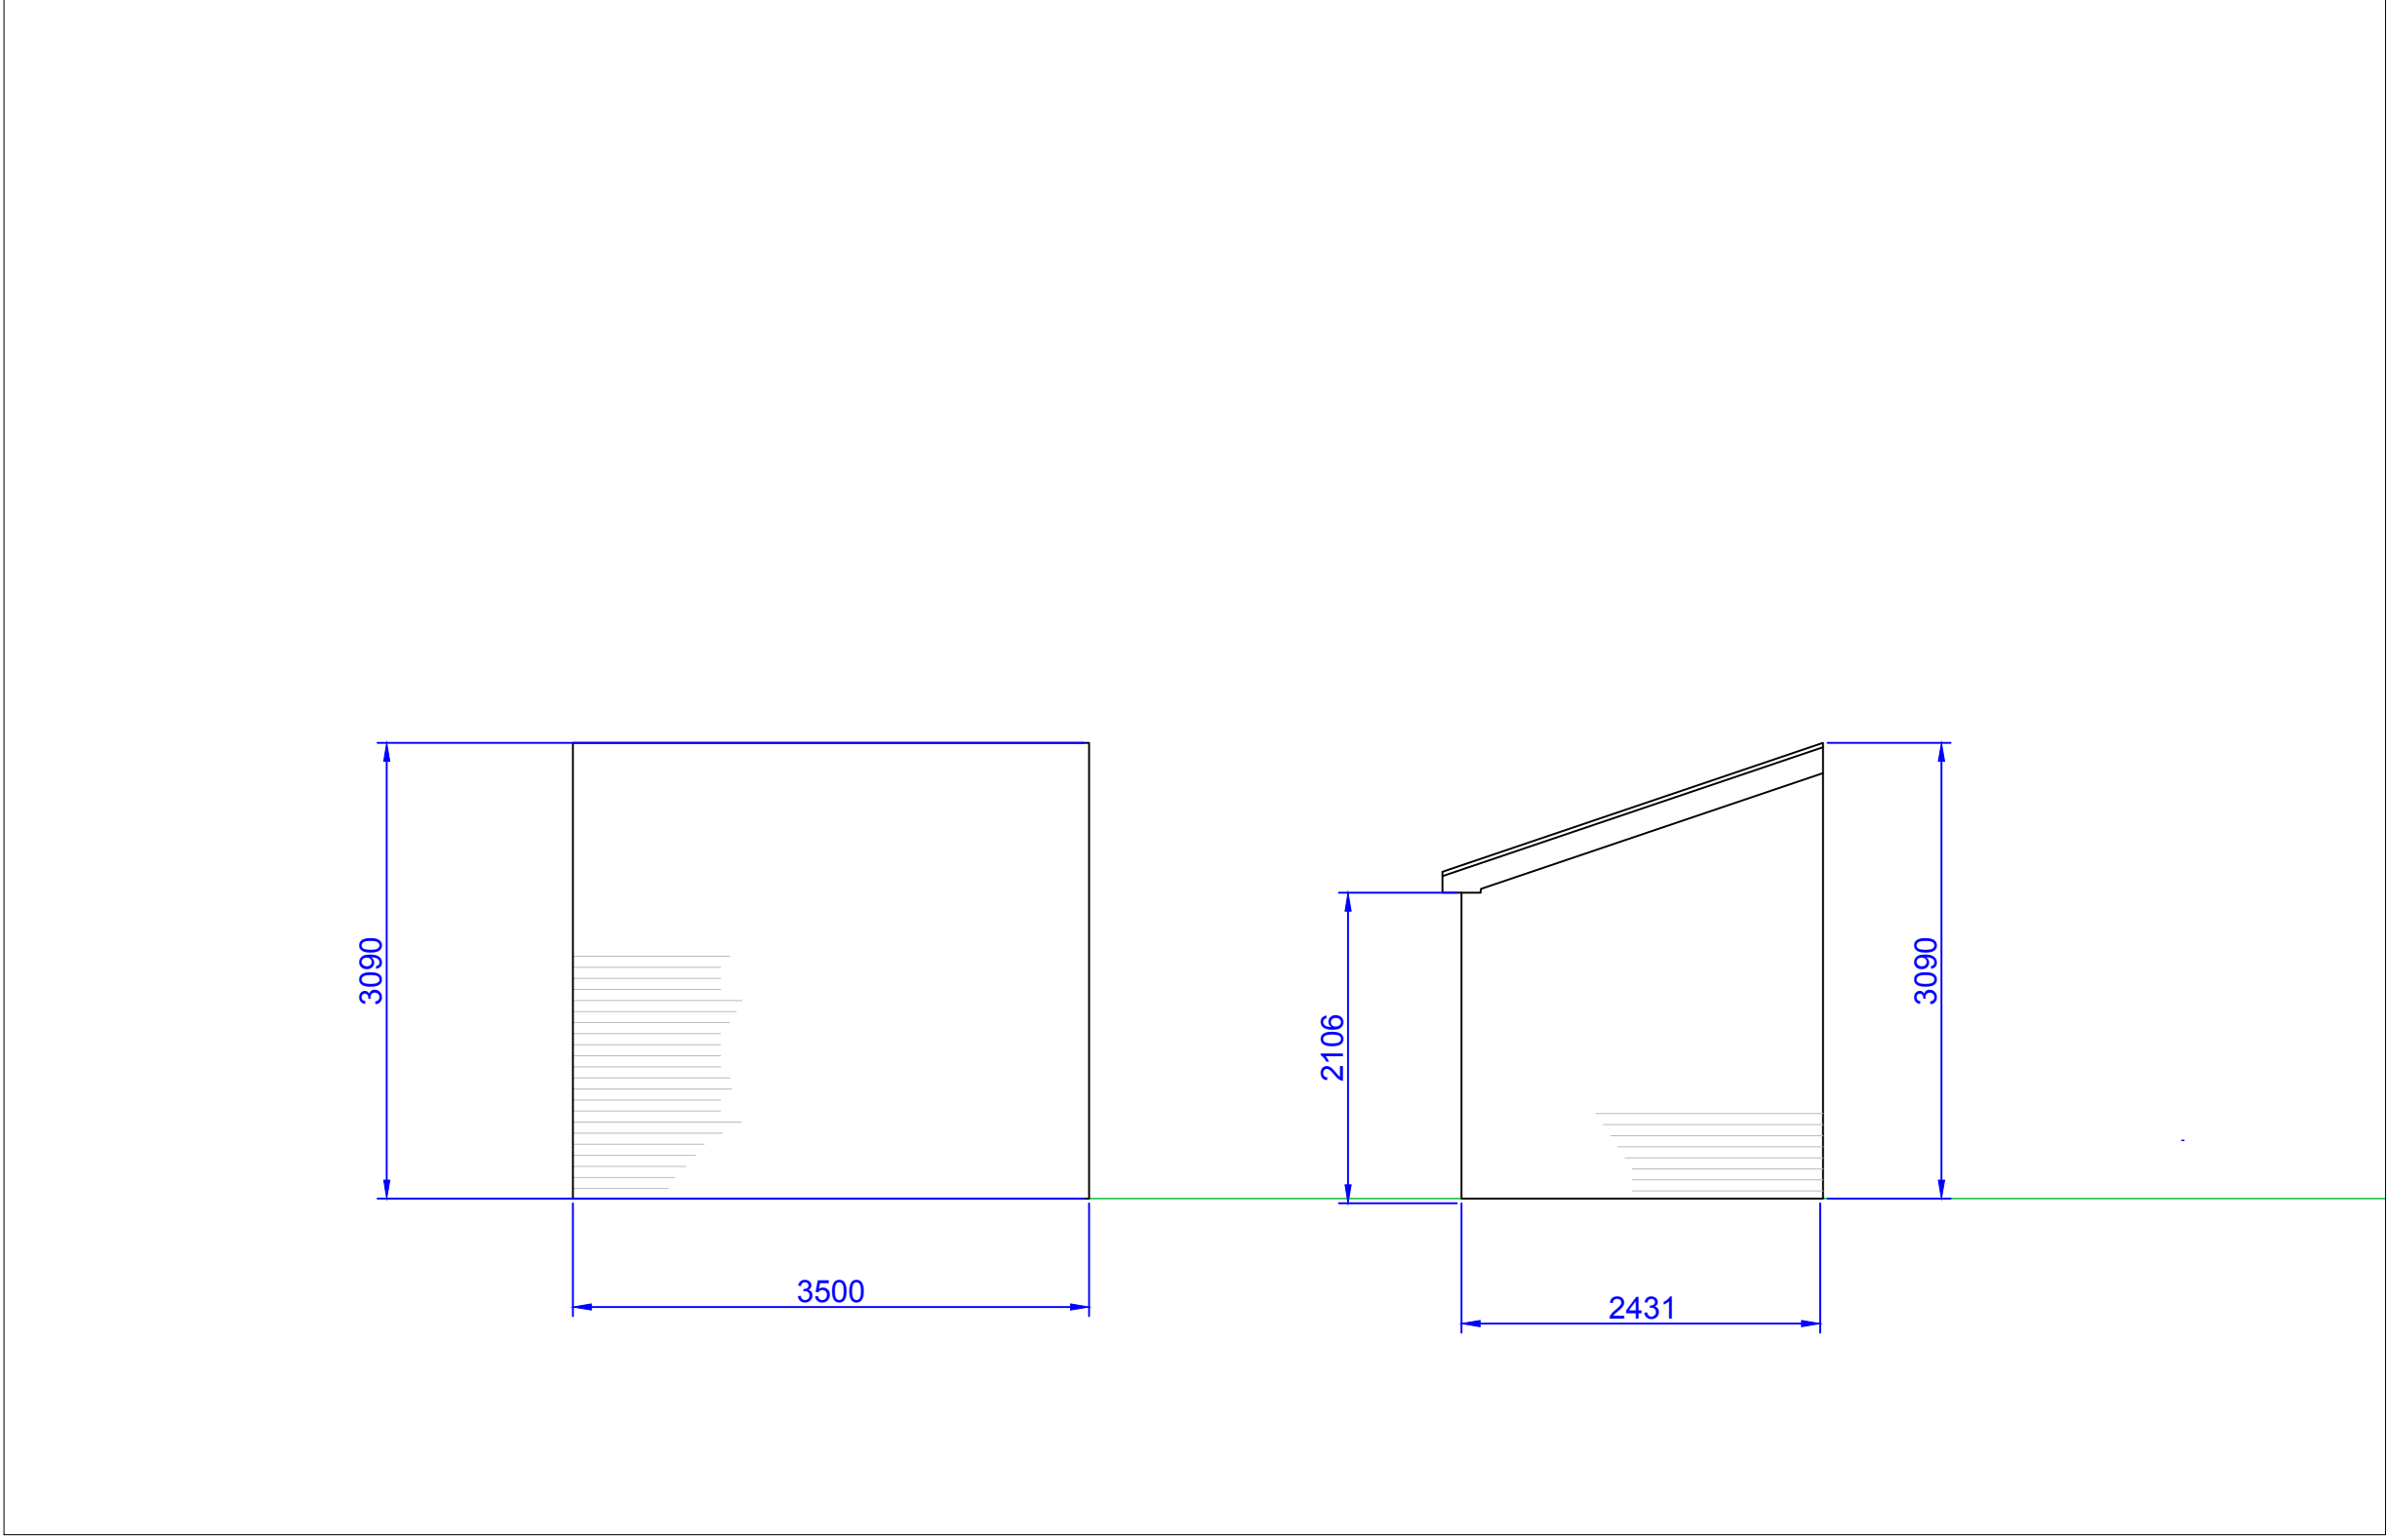

DISUED CHLORINE HOUSE
(SCALE 1:50)

NOTES			
AMENDMENTS	BY	CHECKED	DATE
Dee Valley Water Your local water company Packsaddle Wrexham Road Rhostyllen Wrexham LL14 4EH Tel: 01978 846946 Fax: 01978 846888			
PROJECT			
SOUTHWEST SUPPLY SCHEME (SUGN Y PWLL REPLACEMENT)			
EXISTING BUILDINGS			
PROJECT CODE			
04304			
STATUS			
FOR INFORMATION			
DRAWN	CHECKED		
DA	KP		
DATE	DATE		
28/02/2018	28/02/2018		
SCALE	ORIGINAL DRAWING SIZE		
AS SHOWN	A1		
DRAWING No	REV		
DVW/4304/SYP/GA/04	A		
REVISION	DATE		