



A1. ● 4 x PHILIPS BBP400 PAM ECO106

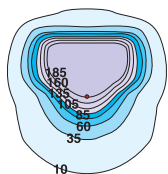



B. ● 1 x Area lighting at 6m mounting height  
On 1.25m extension arm.  
Tanker delivery only.

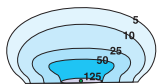

C. 3 x Piazza bulkhead floodlights 2m mounting height



D. 6 x Bulkhead lights

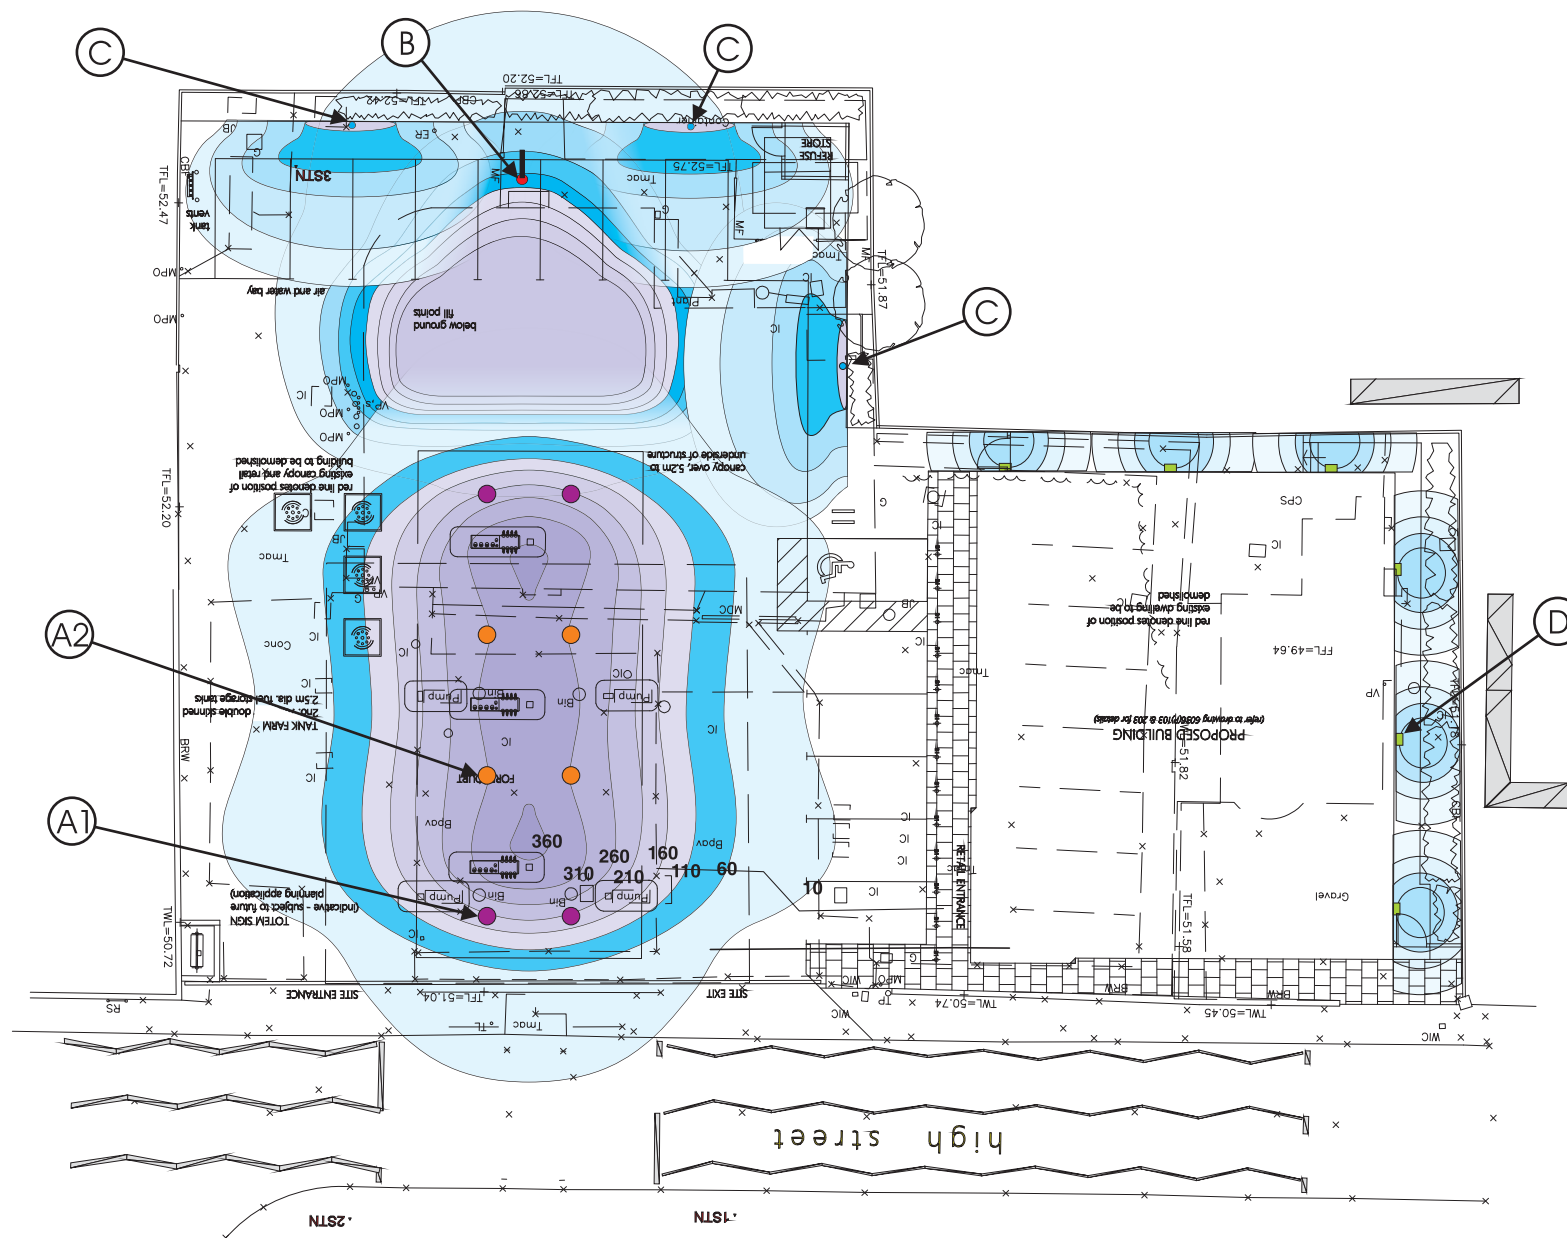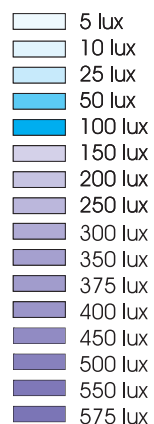

Lighting design and specification - Construction measurement and management

**THE GRAHAM WHITE CONSULTANCY**  
Ivy Cottage, 4 Rosemary Lane, Farnham, Surrey. GU10 4DB  
Telephone/Facsimile: 01252 266559 Mobile: 07778 523667  
e-mail: [enquiries@gwlc.co.uk](mailto:enquiries@gwlc.co.uk) [www.gwlc.co.uk](http://www.gwlc.co.uk)

