



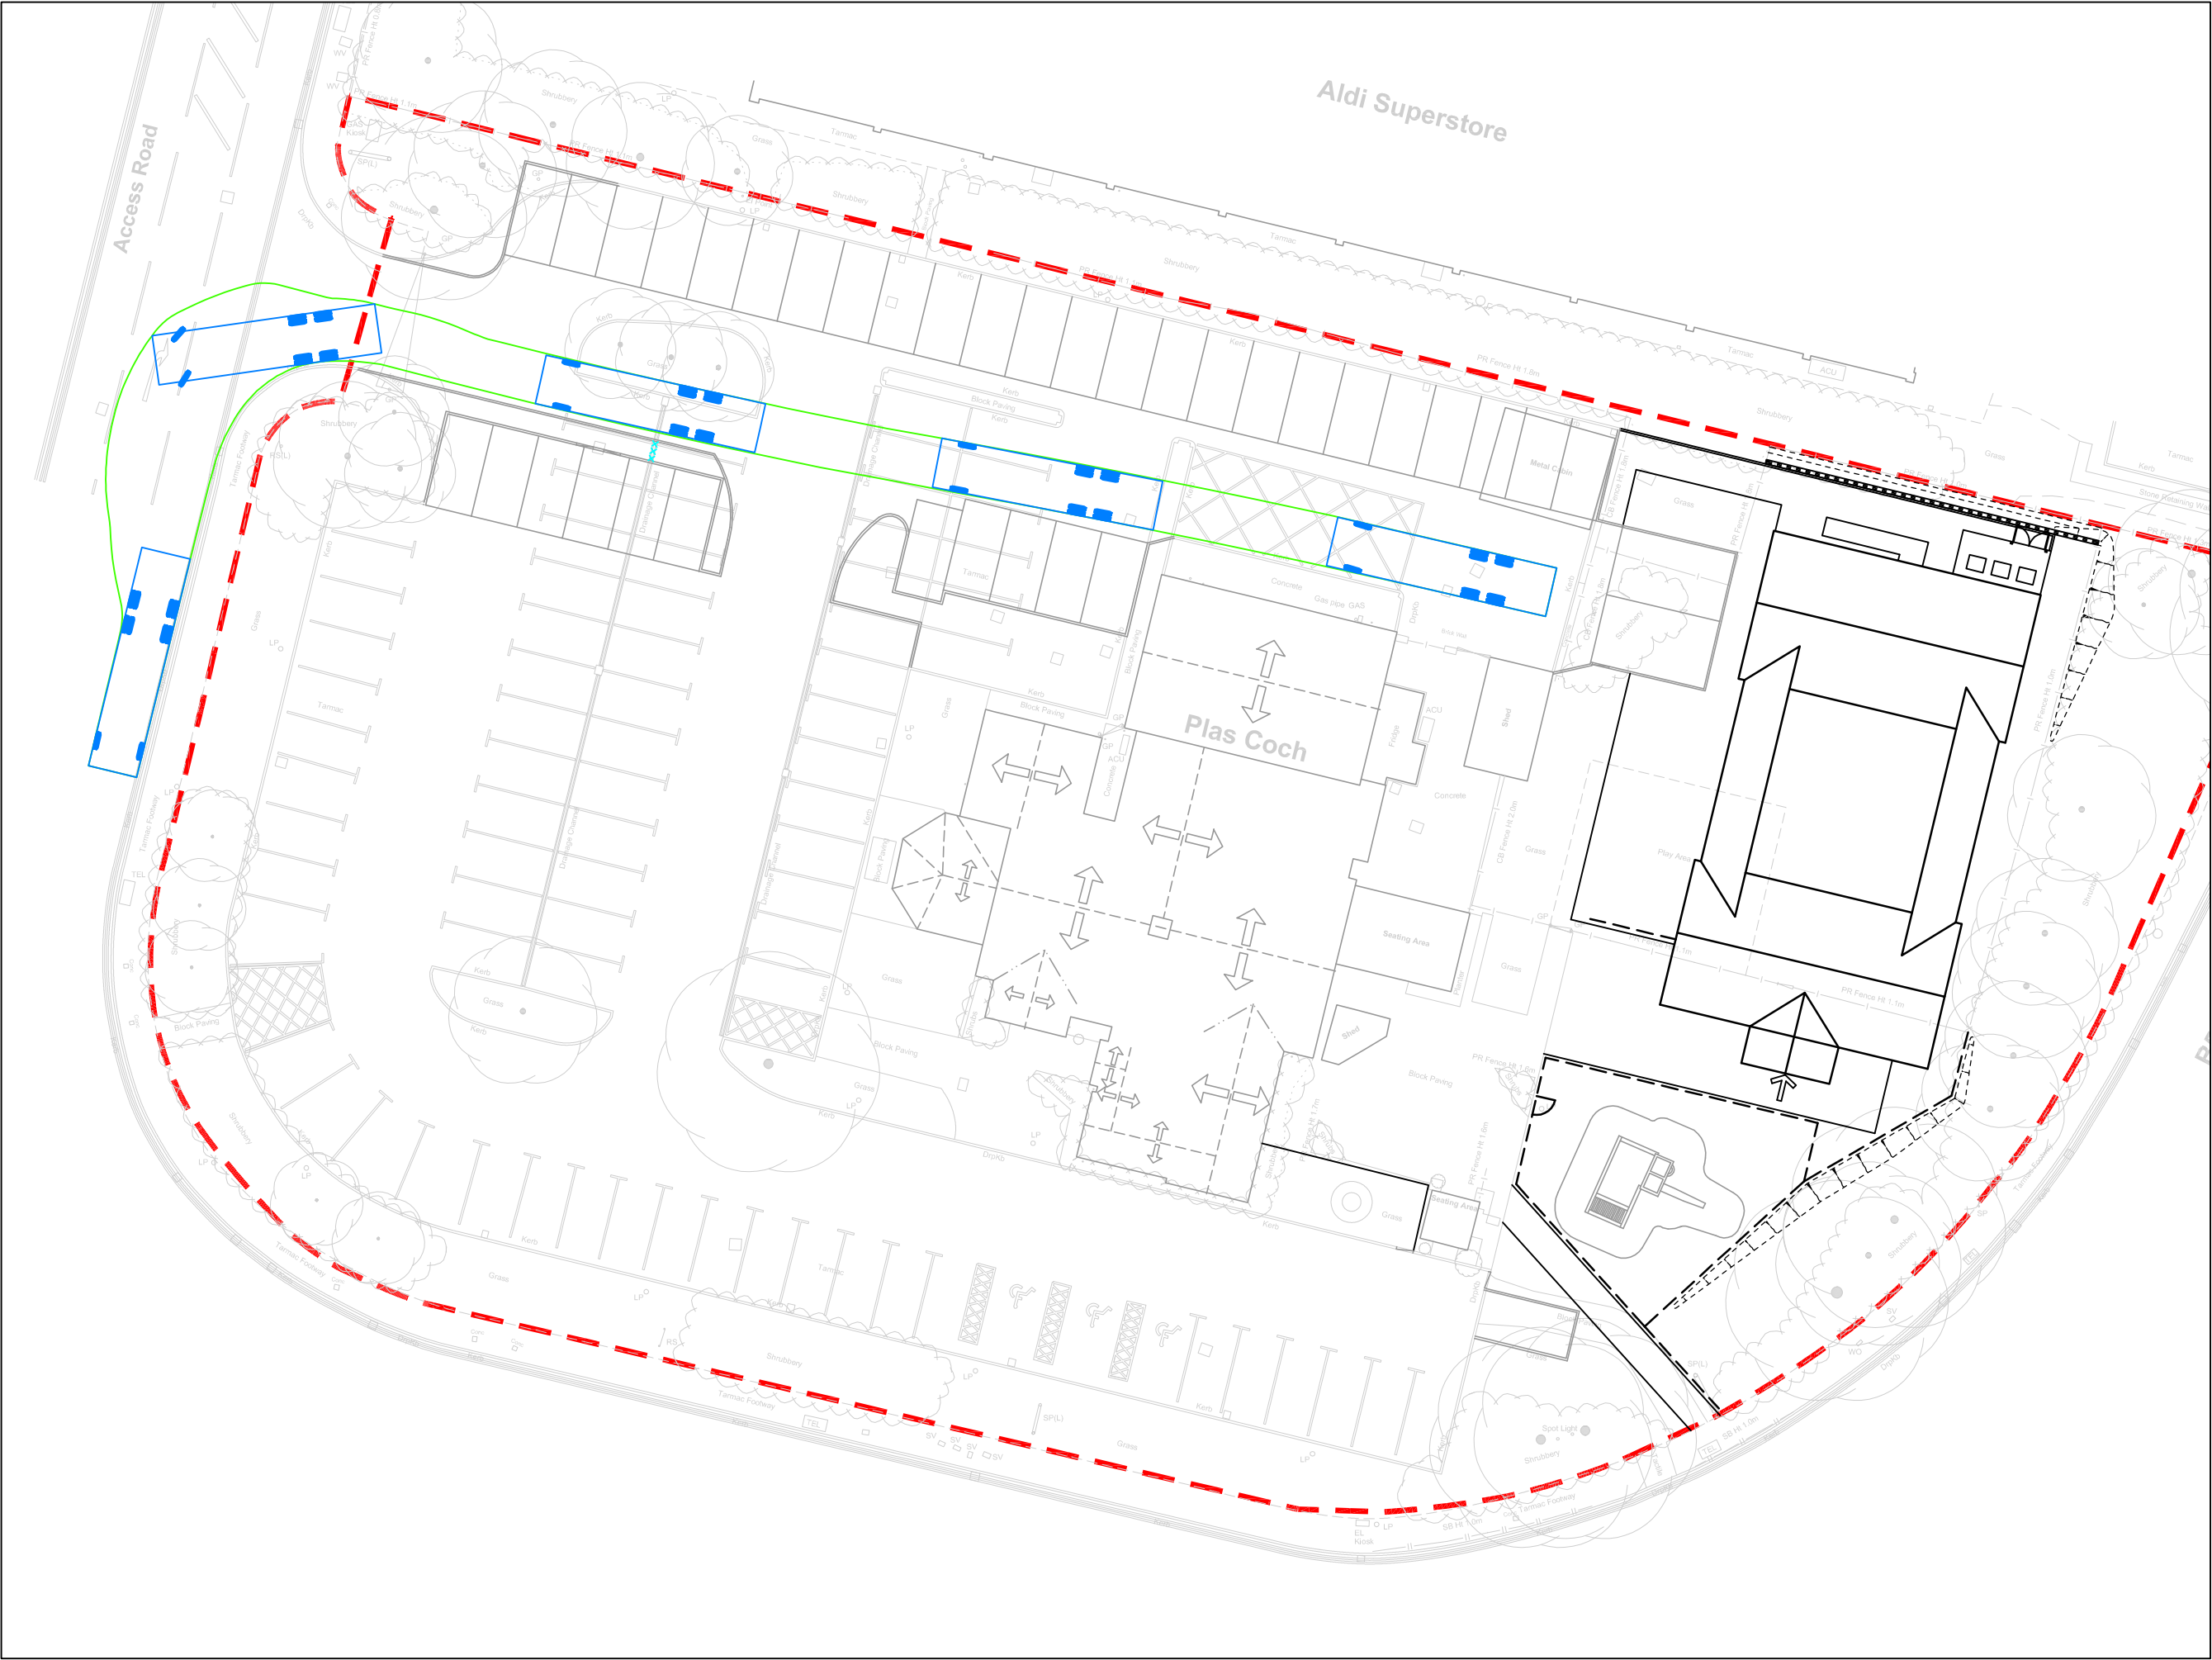


12m RIGID VEHICLE – IN




12m RIGID VEHICLE – OUT

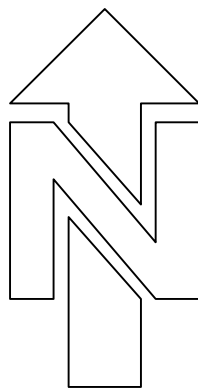

VEHICLE GUIDE

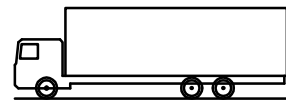

Rigid Vehicle (12m)
Overall Length 12.000m
Overall Width 2.650m
Overall Body Height 4.000m

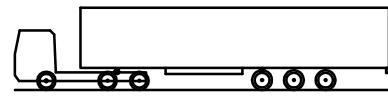

Max Legal Articulated Vehicle (16.5m)
Overall Length 16.500m
Overall Width 2.550m
Overall Body Height 3.632m



FORWARD



REVERSE




FORWARD



REVERSE



16.5m MAXIMUM LEGAL ARTICULATED VEHICLE – IN

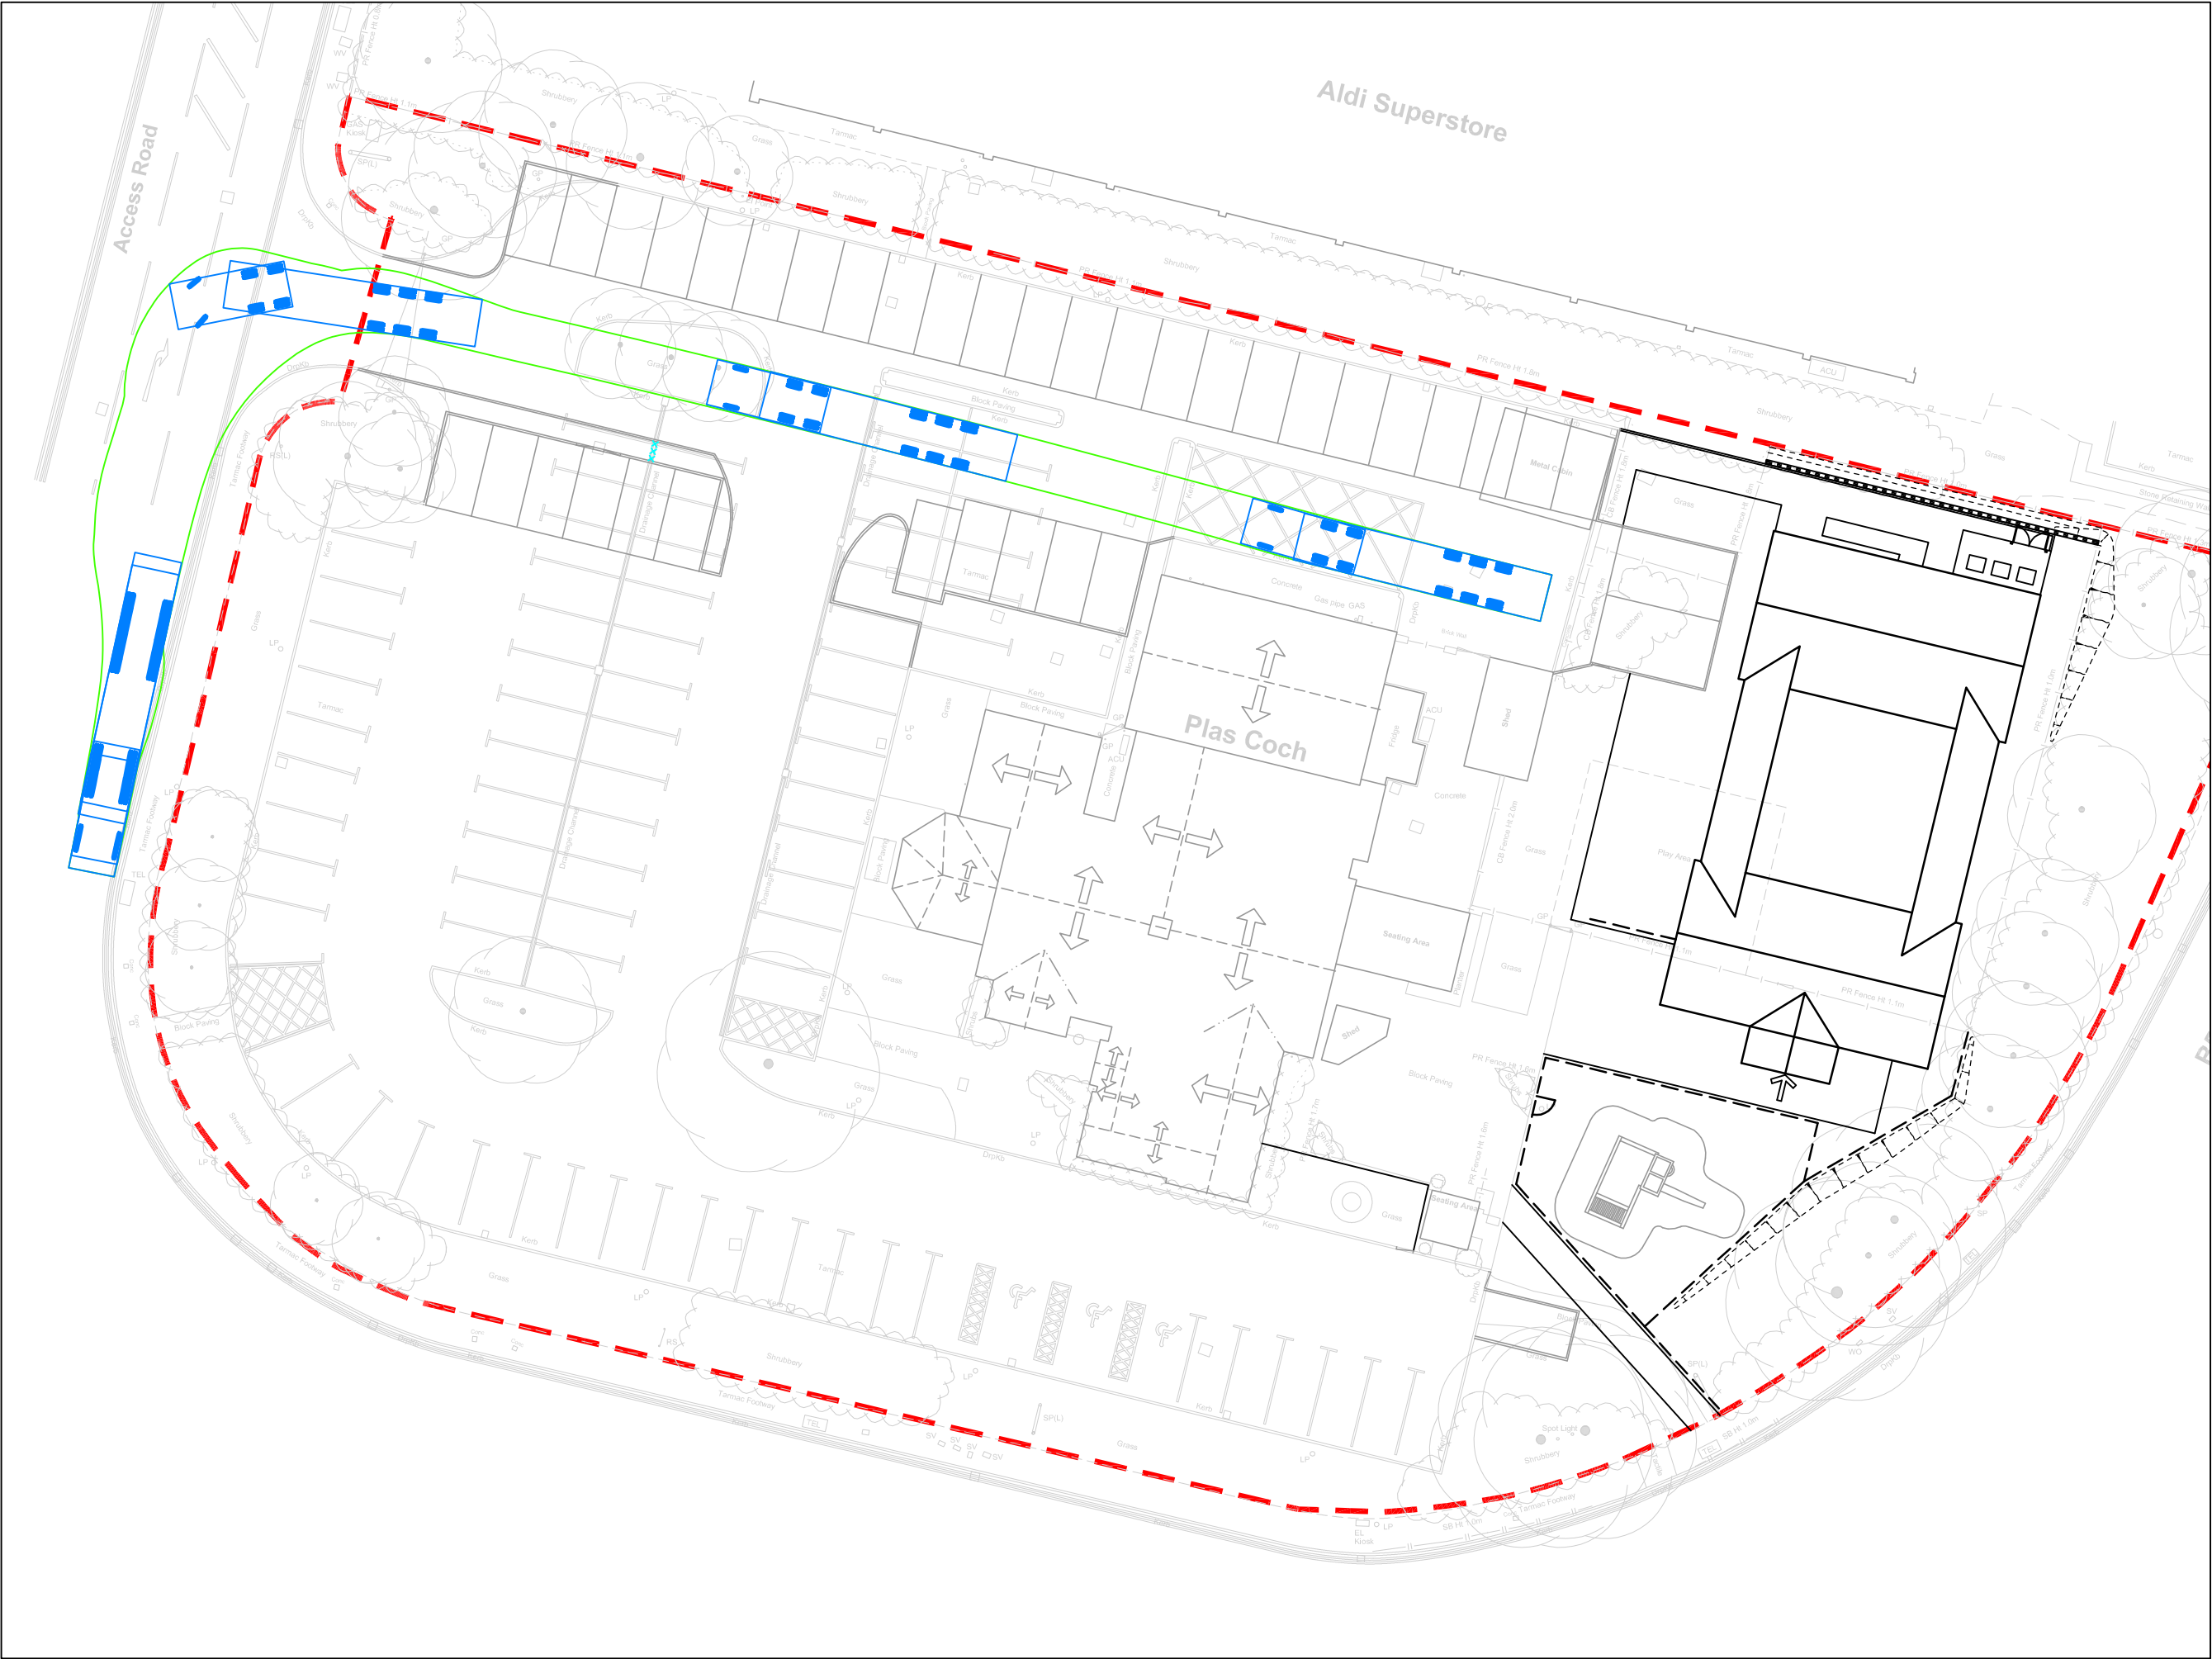

16.5m MAXIMUM LEGAL ARTICULATED VEHICLE – OUT

A	UPDATED TO SUIT LATEST ARCHITECTS DRAWING 4481/P104 F.	JH	10.04.18
MK	REVISION	BY	DATE



**Carter
Lauren**

DRAWING STATUS
PRELIMINARY

DRAWING TITLE
**VEHICLE SWEEP PATH
ANALYSIS**

PROJECT
Project Number 14998

**MARSTON'S LODGE
PLAS COCH
WREXHAM**



simpson
8 Friday Street
Henley on Thames
Oxfordshire RG9 1AH
T.01491 576221



London, Henley-on Thames, Gloucester and Exeter

Drawn JH	Ch'd AR	Scales N.T.S	Date MAR'18
-------------	------------	-----------------	----------------

Purpose of Issue
INFORMATION

Drawing Number 14998-SK01	Revision A
-------------------------------------	----------------------