

DO NOT SCALE THIS DRAWING

IMPORTANT
DRAWING TO BE READ IN
CONJUNCTION WITH STRUCTURAL
ENGINEER'S DRAWINGS &
INFORMATION

PLEASE NOTE

Due to the age, materials, construction & layout of existing buildings dimensions and levels may vary according to location. Measurements are sometimes taken from the top of walls which are not straight & may be 'out' or 'in'. Also due to slightly sloping collations, clear heights may differ dependent on where existing measurements are taken.

This drawing and the works depicted are the copyright of Design and Planning Services Ltd. It is not to be used for any other purpose without the written approval of DPA.

All dimensions and levels depicted are subject to checking and verified on site prior to construction. Any discrepancies are to be immediately notified to DPA. Figured dimensions to be used only.



The information contained in this drawing must only be used at the named location. The drawings are not to be used for any other purpose without the written approval of DPA.

Client/Contractor is to be responsible for locating any underground services.

CDM Regulations - Where applicable the designers hazard identification sheets to be read in conjunction with all construction drawings. Specifications are existing records and are not to be used for any other purpose without the written approval of DPA. Procedures to deal with any risks to health and safety, and the necessary measures to be taken to ensure the safety of the site, are to be followed. The designer is not responsible for the day-to-day management of the safety.

Compliance with the construction design and management regulations (CDM) is the sole responsibility of the client unless we are otherwise instructed in writing.

CONSTRUCTION NOTES GENERALLY
Notwithstanding anything contained in this document or any other document forming part of the basis of the works, every aspect of the work/installation is to comply with all applicable regulations, codes of practice, standards, specifications, and best practice. This includes, but is not limited to, the following:
- Building Regulations, Part A, B, C, D, E, F, G, H, J, K, L, M, N, P, Q, R, ZZ.

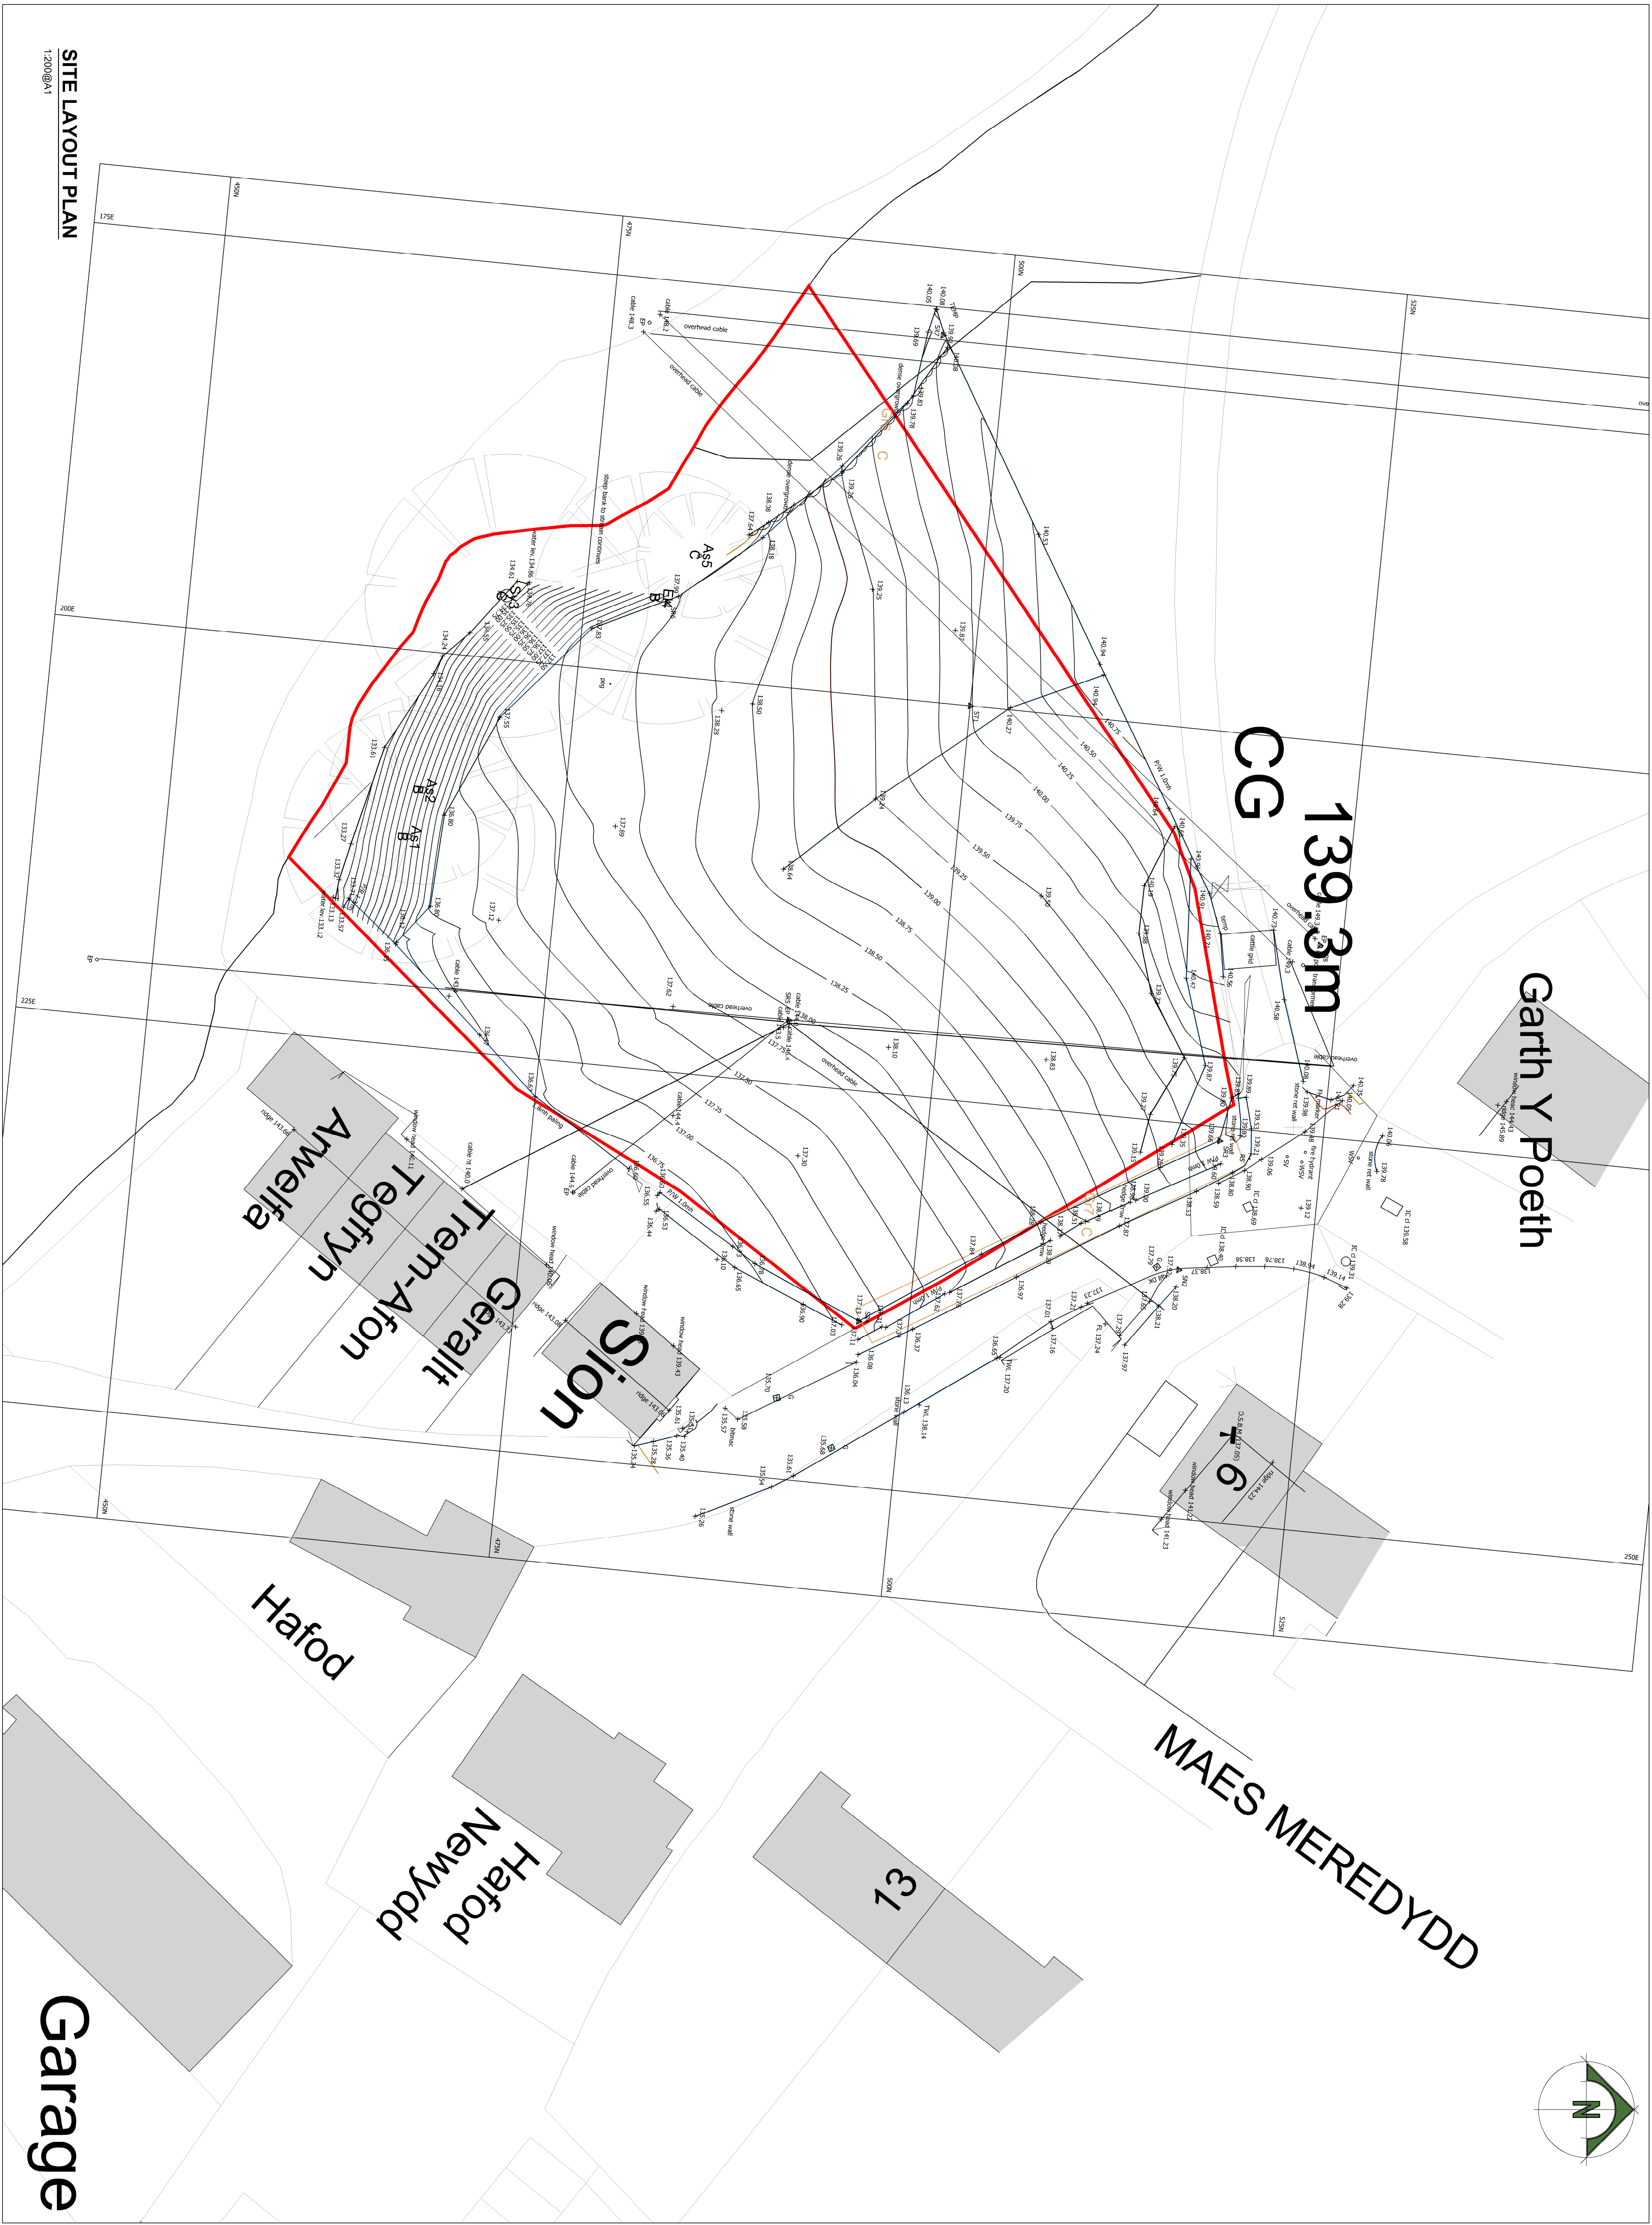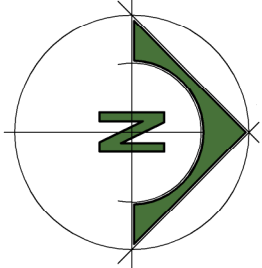

SITE LAYOUT AS EXISTING

SITE LAYOUT PLAN
1:200 @ A1

Garage

17/101

drawing no.

date

scale

1:200 @ A1

NOT APPROVED FOR CONSTRUCTION

Scale bars for information only and not for construction

1:200

rev	description	date	author	checked
PLANNING				

Client

GARETH MORRIS CONSTRUCTION

Project
Residential Development on land
behind
SEION CHAPEL
Pontfodog

drawing no.

date

scale

1:200 @ A1

dpd

P-03

-

Design and Planning Services Ltd




www.dpdservices.co.uk

SKETCH/EXHIBIT

PLANNING

REPLACING REGULATION

APPROVAL

17/101

17/101

17/101